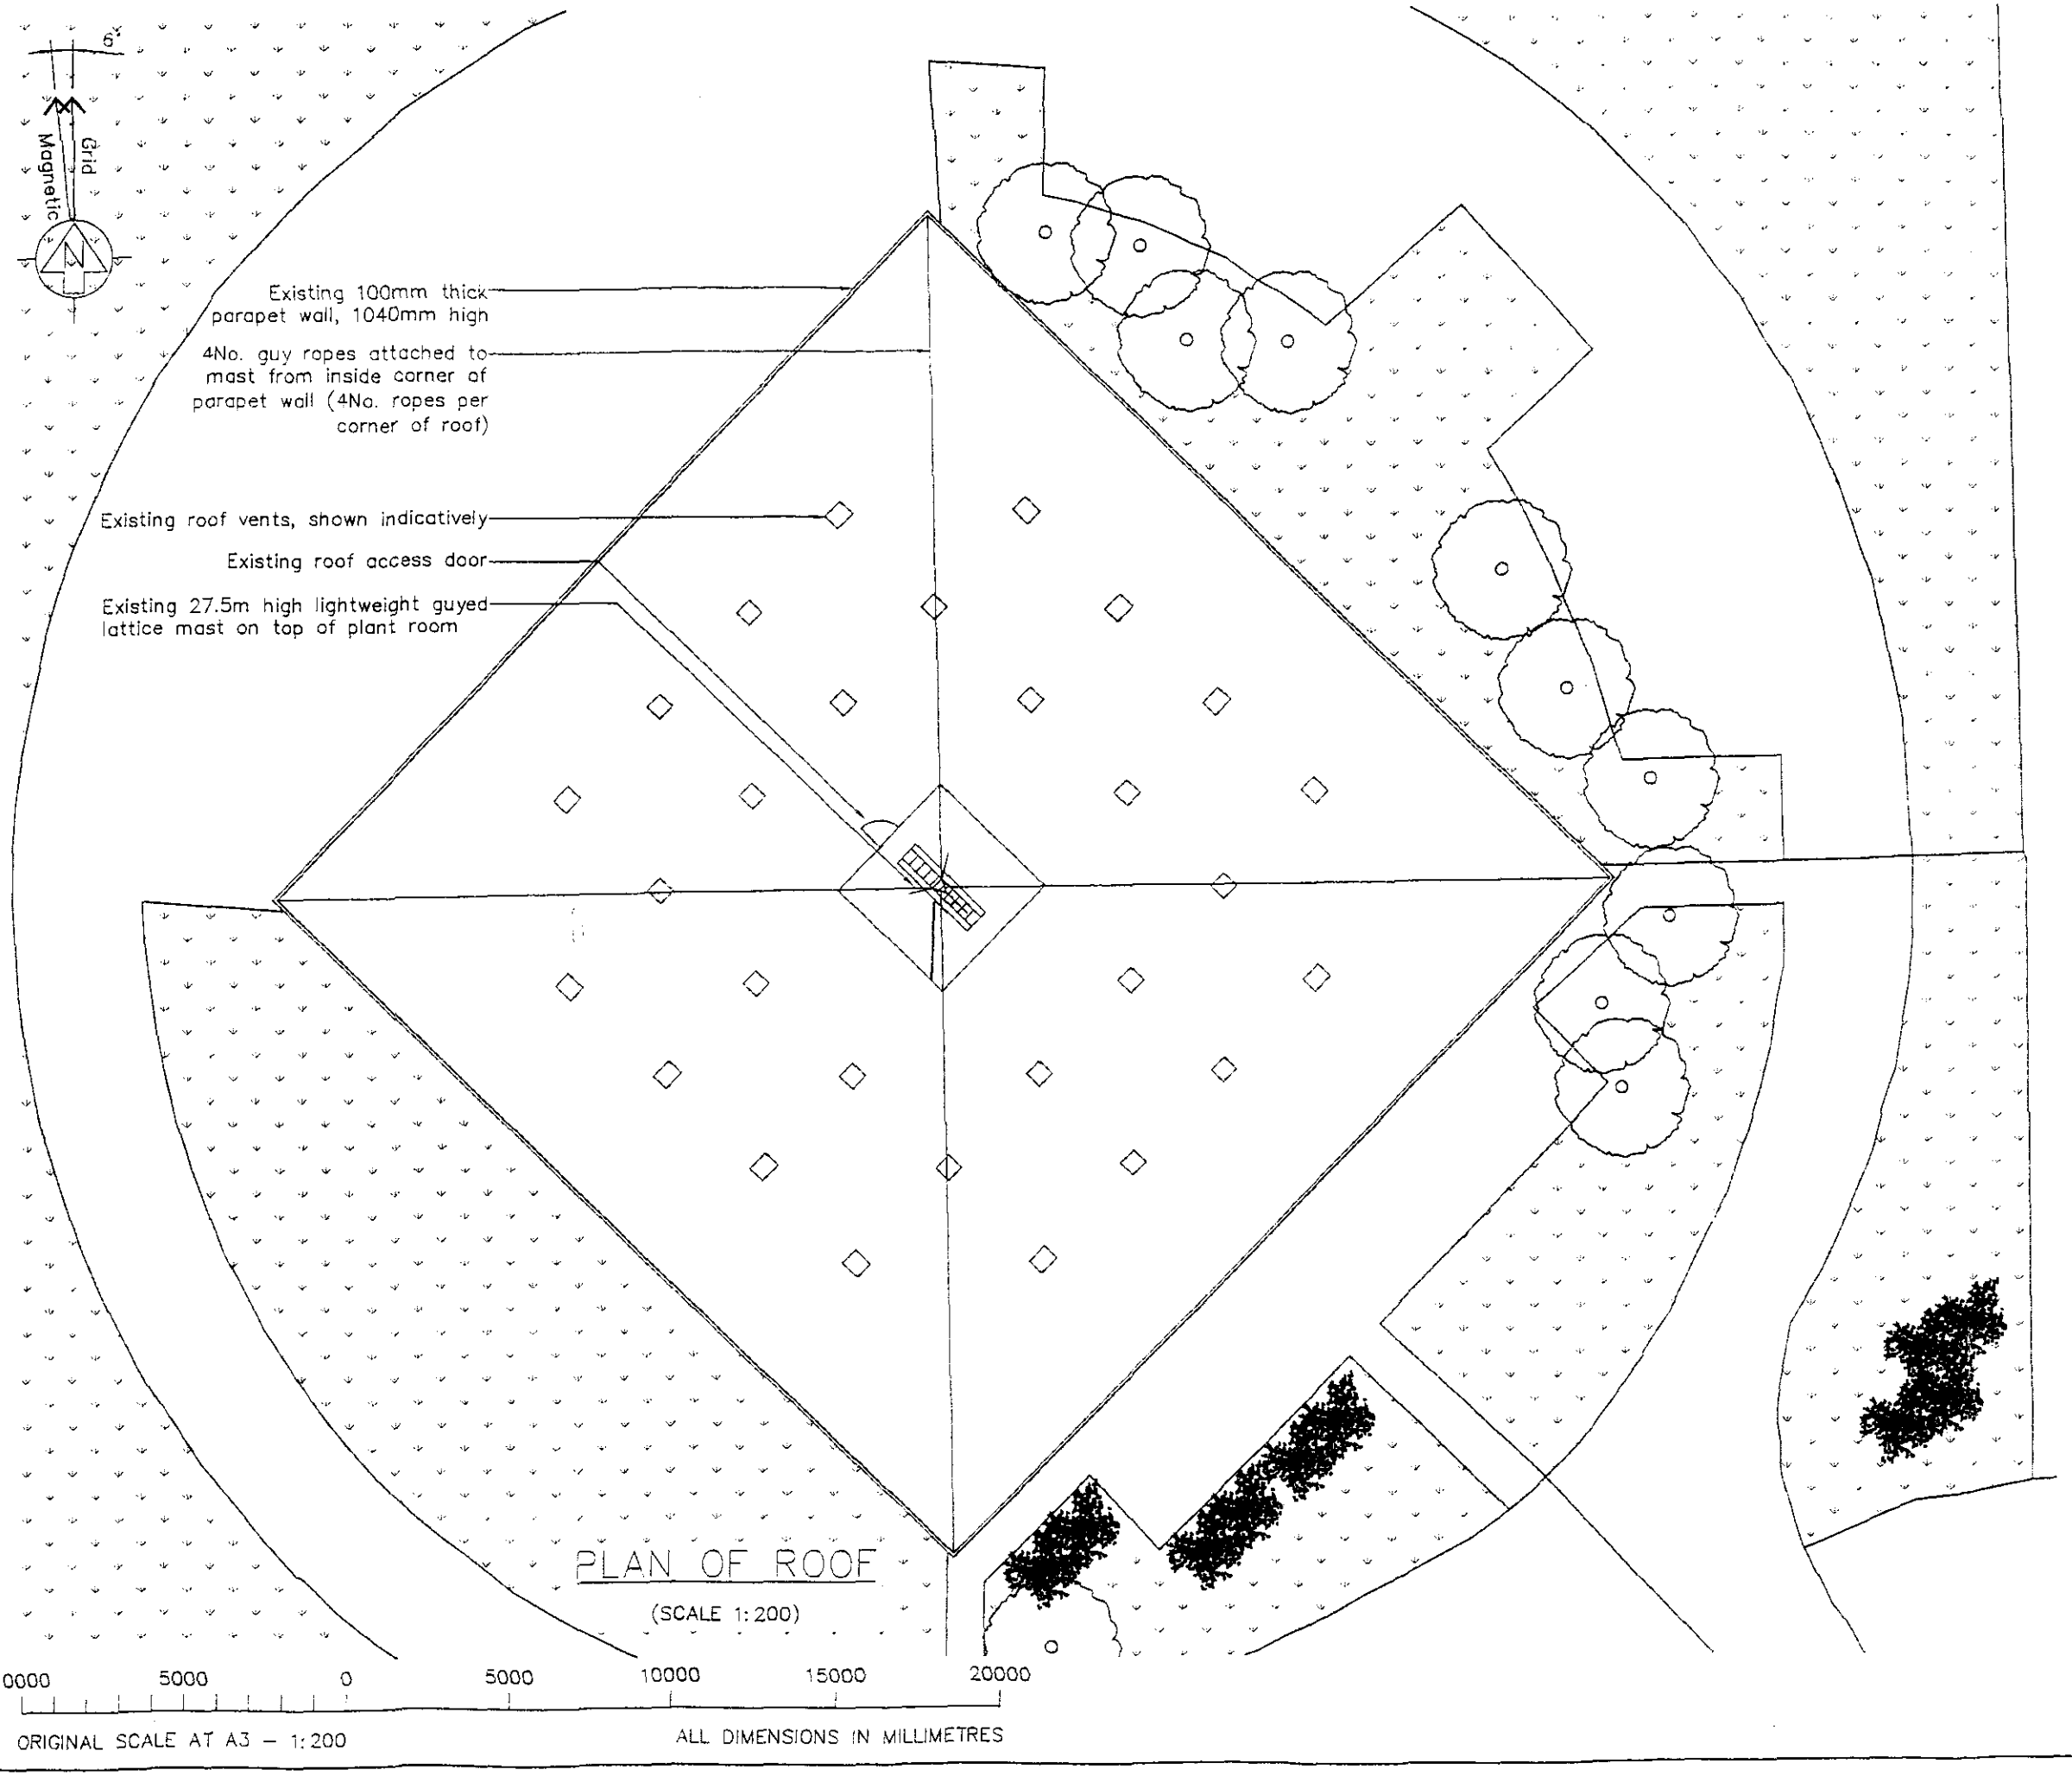


NOTE: ORIGINAL DRAWING SIZE A3

NOTES

1. Do Not Scale
2. This drawing to be read in conjunction with Galliford drawing No.s LIN016/01,03,05,06 and Standard Airwave drawings.
3. All dimensions are in mm unless otherwise noted.
4. All dimensions are to be checked on site by contractor prior to build – design consultant to be notified of any relevant changes

Planning
31 JUL 2002
Ref 0887/02

Rev	Date	Amendments	Drawn By	Approved By
B	13.06.02	Issued for planning	TM	MG
A	27.05.02	Issued for comments and approval	RAS	MG


Galliford
Galliford Communications
Wolvey, Hinckley
Leicestershire. LE10 3JF
Tel: 01455 222777 Fax: 01455 222758

Client
O2
Airwave mmO2 Ltd
5 longwalk Road
Stockley Park
East Uxbridge
Middlesex
UB11 1TT

Job Title
CHATTERTON WATER TOWER
WINDSOVER ROAD, SPALDING,
LINCOLNSHIRE. PE11 1BT

Drawing Title
PLANNING DRAWING
PLAN VIEW OF ROOF
SHEET 2 OF 9

Scale		County Ref
AS SHOWN DO NOT SCALE THIS DRAWING		LIN016
Drawn by: RAS	Checked by: MG	Approved by: RP
Date Drawn: 27.05.02	Date Checked: 27.05.02	Date Approved: 27.05.02
Consultant Ref: MMD1752	Site Code: RT_LIN016	Drawing No.: 02 — Rev.: B

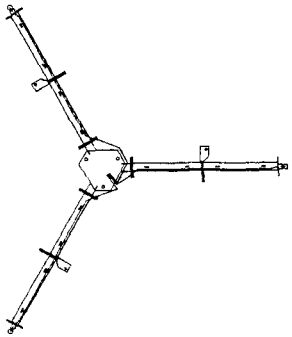

PLAN ON TOWER @ 44.1m AGL
ANTENNA CONFIGURATION 11

PROPOSED SOUTH EAST ELEVATION

(SCALE 1:250)

10000 5000 0 5000 10000 15000 20000 25000

ORIGINAL SCALE AT A3 – 1:250 ALL DIMENSIONS IN MILLIMETRES

NOTE: ORIGINAL DRAWING SIZE A3

NOTES NOTES

1. Do Not Scale
2. This drawing to be read in conjunction with Galliford drawing No.s LIN016/01-02, 05, 06 and Standard Airwave drawings.
3. All dimensions are in mm unless otherwise noted.
4. All dimensions are to be checked on site by contractor prior to build – design consultant to be notified of any relevant changes

Antenna Support Structure	
Type	Existing Lightweight Guyed Lattice Mast
Height	27.5m
Manufacturer	Unknown

BT-PSRCP Antenna / Dish Schedule

Antenna Configuration

Duplexer Required Y/N

Antenna/ Dish Ref.	Antenna Type	Size (mm)	Height AGL (m)	Antenna Bearing	Cable Type	Cable Length (m)
SA410	SIGMA	2600	44.1	OMNI	LDF5-50A	60

31 JUL 2002

Rec 0587102

Rev	Date	Amendments	Drawn By	Approved By
B	13.06.02	issued for planning	TM	MG
A	28.05.02	issued for comments and approval	RAS	MG

Galliford

Galliford Communications
Wolvey, Hinckley
Leicestershire. LE10 3JF
Tel: 01455 222777 Fax: 01455 222758

Client: O2

Airwave mmO2 Ltd
5 longwalk Road
Stockley Park
East Uxbridge
Middlesex
UB11 1TT

Job Title
CHATTERTON WATER TOWER
WINDSOVER ROAD, SPALDING,
LINCOLNSHIRE. PE11 1BT

Drawing Title
PLANNING DRAWING
PROPOSED SOUTH EAST ELEVATION
SHEET 3 OF 9

Scale		County Ref
AS SHOWN	DO NOT SCALE THIS DRAWING	LIN016
Drawn by: RAS	Checked by: MG	Approved by: RP
Date Drawn: 28.05.02	Date Checked: 28.05.02	Date Approved: 28.05.02
Consultant Ref: MMD1752	Site Code: RT_LIN016	Drawing No.: 03
		Rev.: B

NOTE: ORIGINAL DRAWING SIZE A3

NOTES NOTES

GENERAL NOTES

Based upon ordnance survey maps with the permission of the controller of her majesty's stationary office. © Crown Copyright.

Consultant Licence No. : 100020449


O.S. Ref. : E 524550 / N 322960

Planning

31 JUL 2002


0887/02

SITE LOCATION

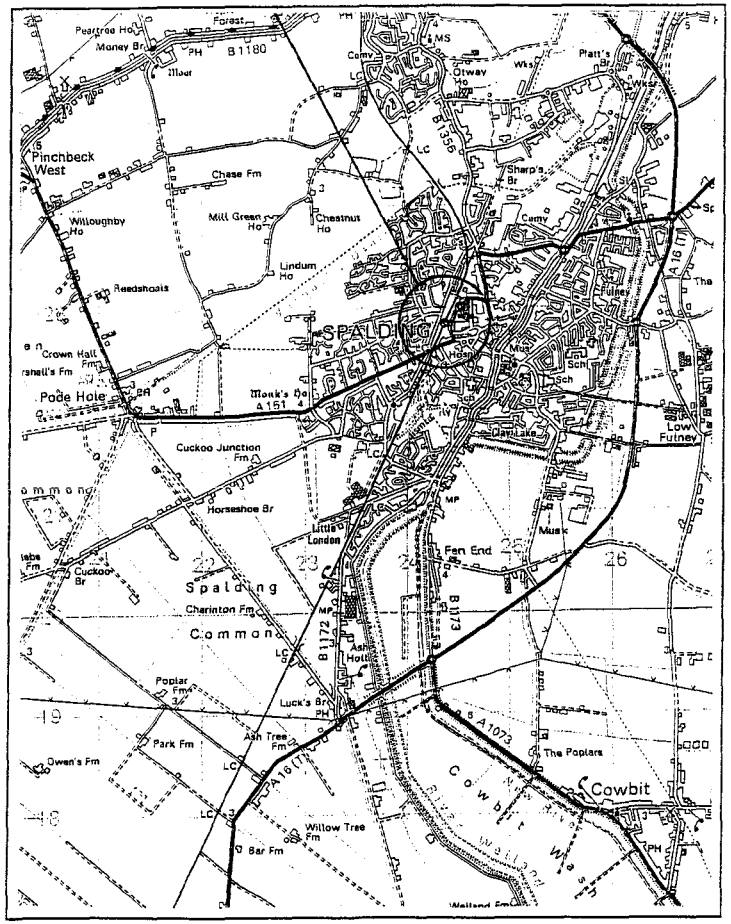

LOCATION PLAN (1:50000)

SITE LOCATION

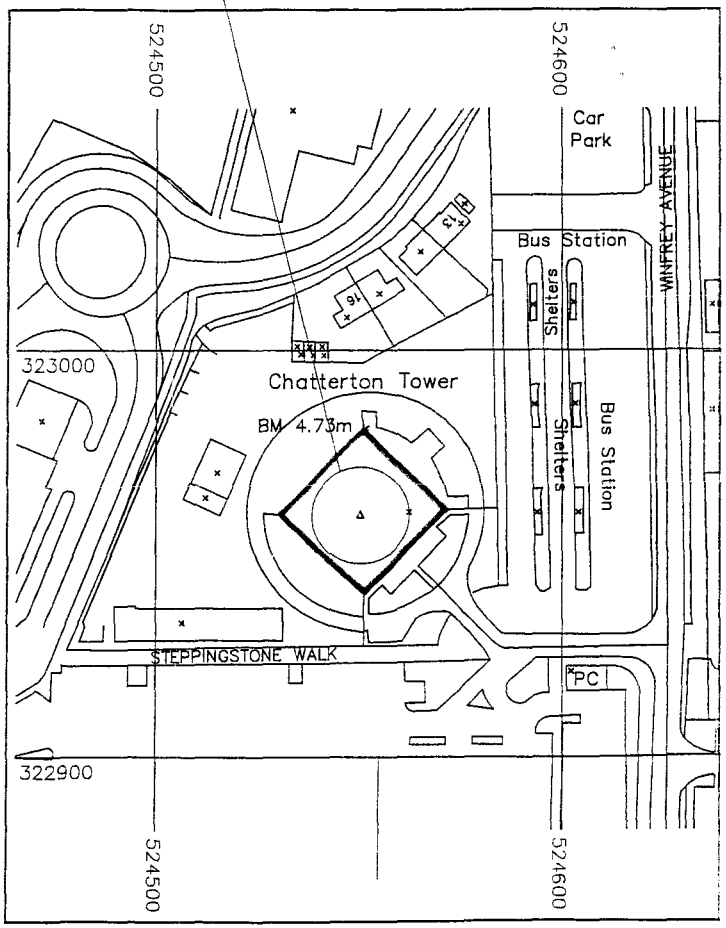

LOCATION PLAN (1:1250)

Rev	Date	Amendments	Drawn By	Approved By
B	13.06.02	Issued for planning	TM	MG
A	27.05.02	Issued for comments and approval	RAS	RP

Galliford

Galliford Communications
Wolvey, Hinckley
Leicestershire. LE10 3JF
Tel: 01455 222777 Fax 01455 222758

Client

O2

Airwave mmO2 Ltd
5 longwalk Road
Stockley Park
East Uxbridge
Middlesex
UB11 1TT


Job Title

CHATTERTON WATER TOWER
WINDSOVER ROAD, SPALDING
LINCOLNSHIRE. PE11 1BT

Drawing Title

PLANNING DRAWING
PROPOSED SITE LOCATION MAPS
SHEET 1 OF 9

Scale	DO NOT SCALE THIS DRAWING	County Ref
AS SHOWN		LIN016
Drawn by: RAS	Checked by: MG	Approved by: RP
Date Drawn: 27.05.02	Date Checked: 27.05.02	Date Approved: 27.05.02
Consultant Ref: MMD1752	Site Code: RT_LIN016	Drawing No.: 01
		Rev.: B

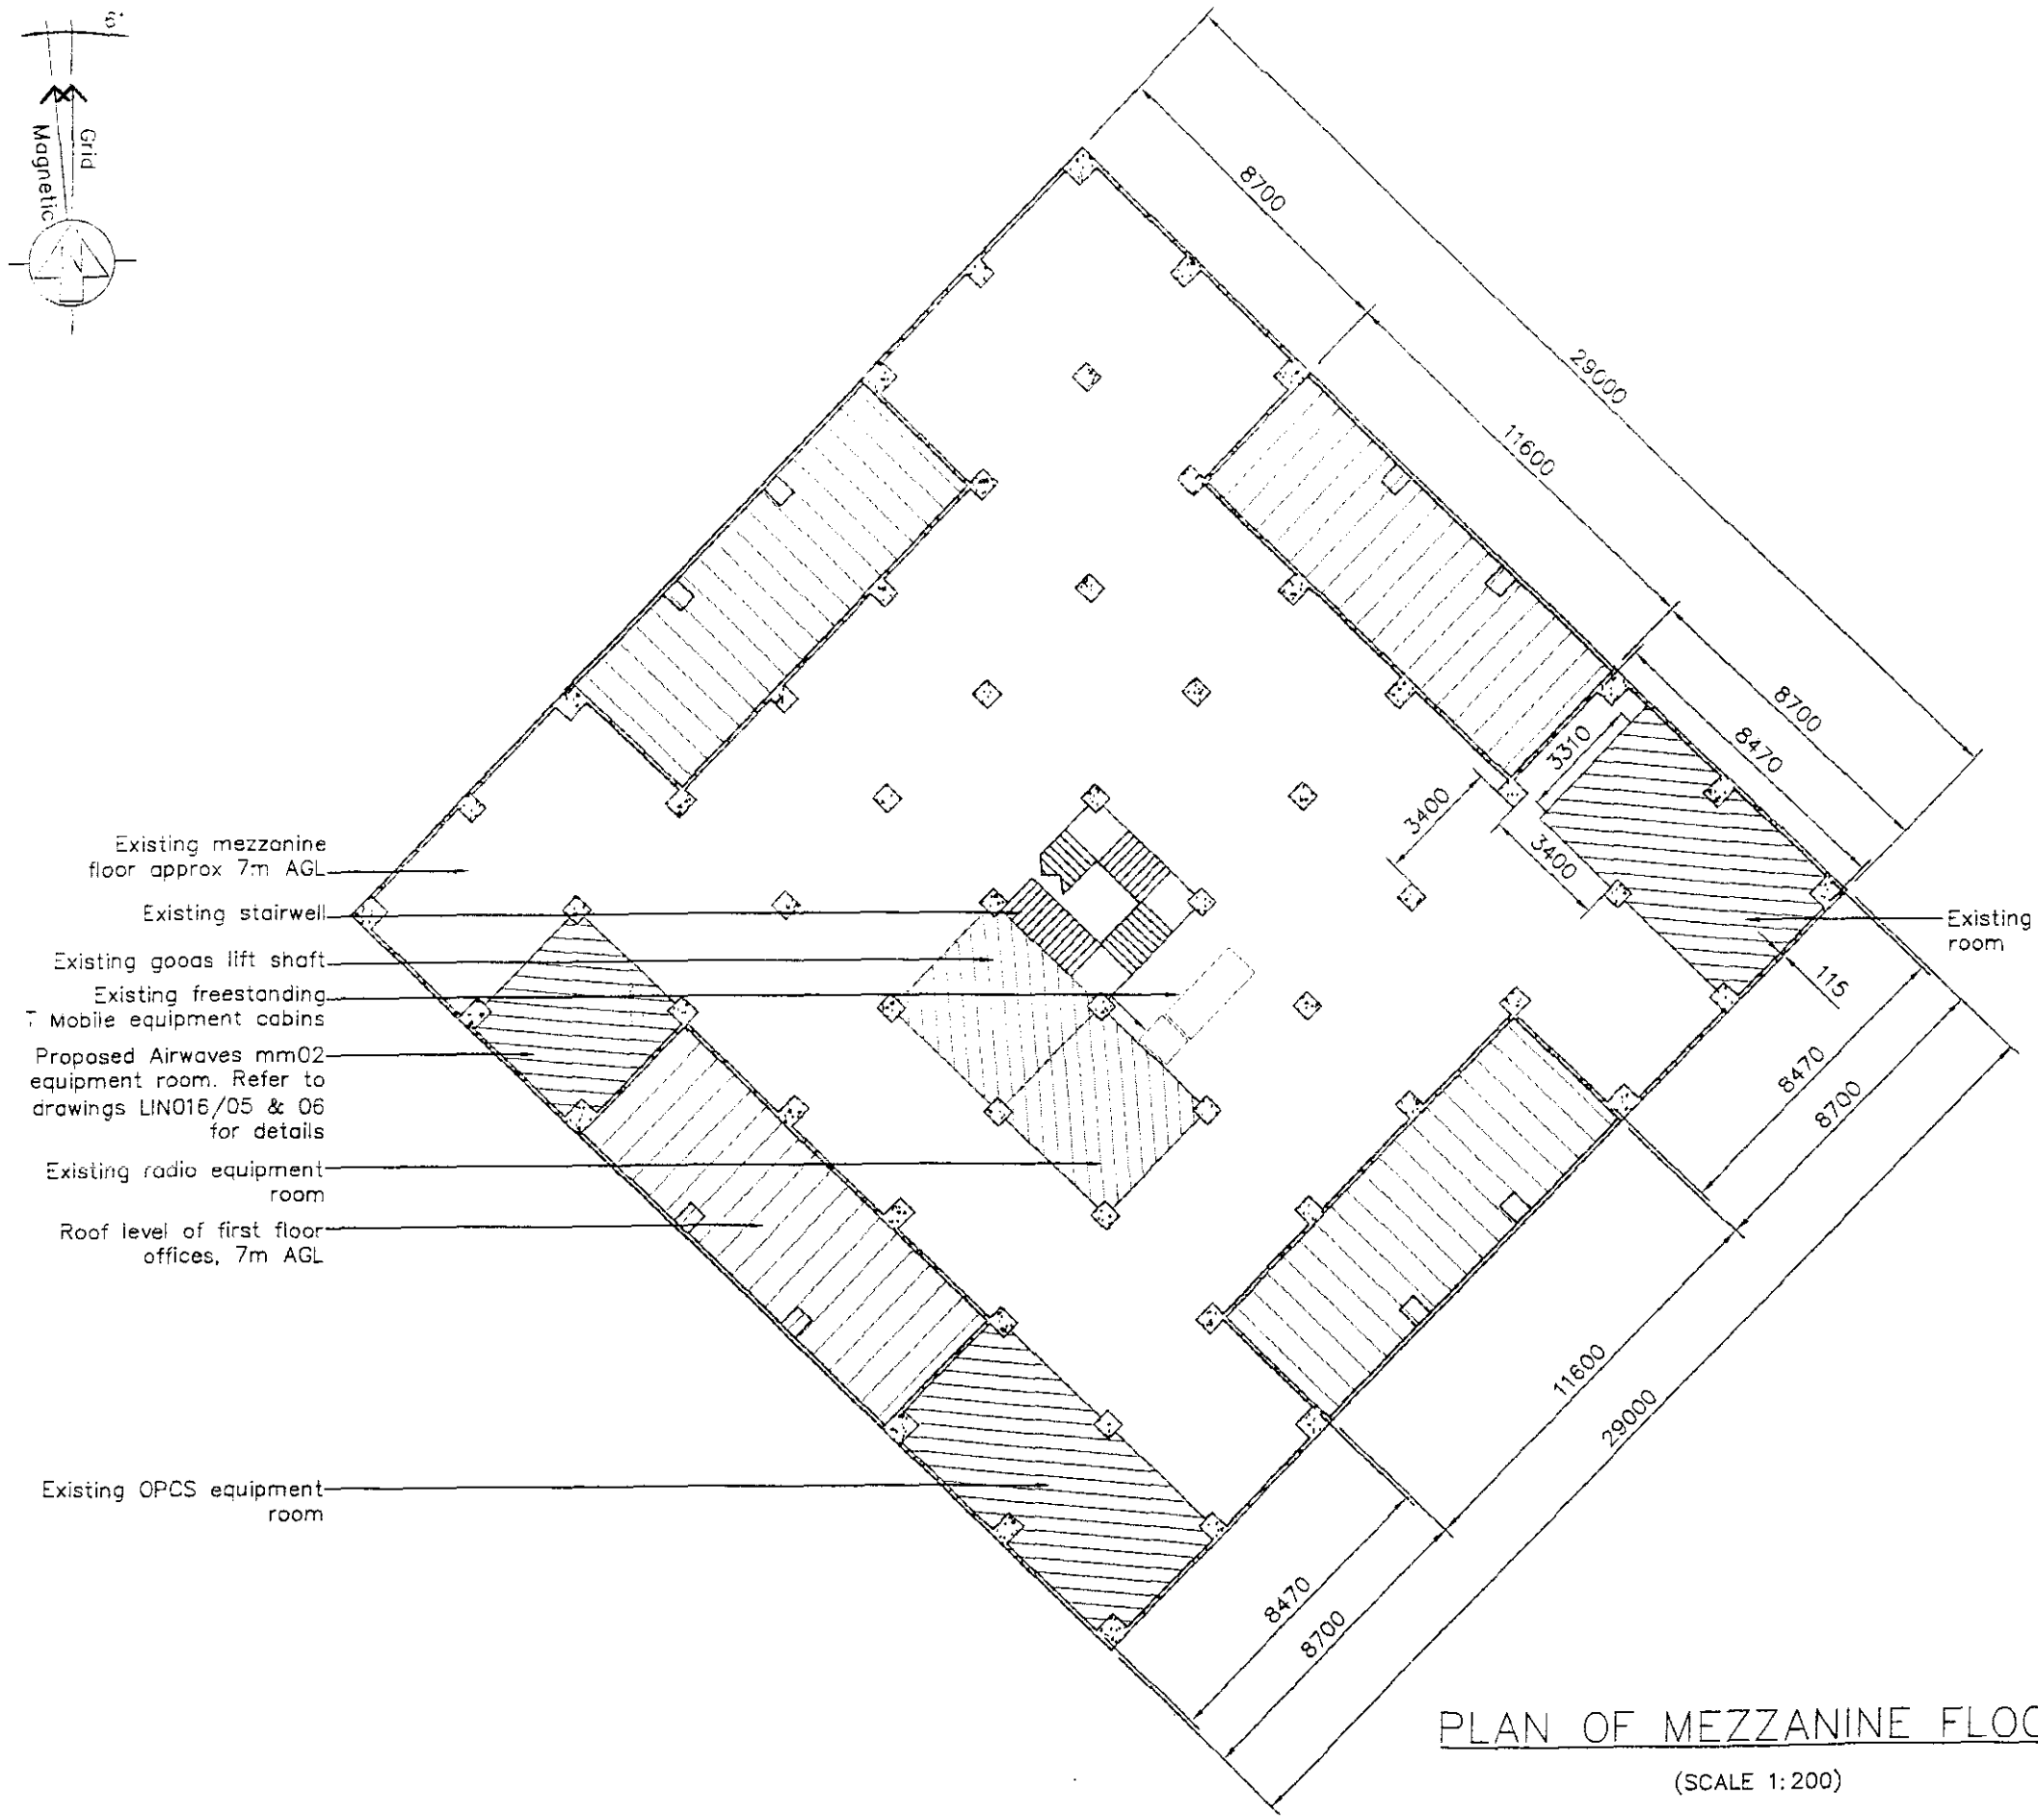

PLAN OF MEZZANINE FLOOR

(SCALE 1:200)

10000 5000 0 5000 10000 15000 20000

ORIGINAL SCALE AT A3 – 1:200

ALL DIMENSIONS IN MILLIMETRES

NOTE: ORIGINAL DRAWING SIZE A3

NOTES

1. Do Not Scale
2. This drawing to be read in conjunction with Galliford drawing No.s LIN016/01–03, 05, 06 and Standard Airwave drawings.
3. All dimensions are in mm unless otherwise noted.
4. All dimensions are to be checked on site by contractor prior to build – design consultant to be notified of any relevant changes.
5. External paint finishes to equipment room to match existing walls.

Paint Manufacturer: Capilass
Product No.: ph2w
Supplier: Permarock
Colours: Pink (cabin) – 04B15
Red (external walls) – 04C37
Contractor to test with sample pots prior to use.

Development
31 JUL 2002
0887/02

Rev	Date	Amendments	Drawn By	Approved By
B	13.06.02	Issued for planning	TM	MG
A	27.05.02	Issued for comments and approval	RAS	MG


Galliford
Galliford Communications
Wolvey, Hinckley
Leicestershire. LE10 3JF
Tel: 01455 222777 Fax: 01455 222758

Client: O2 — Airwave mm02 Ltd, 5 Longwalk Road, Stockley Park, East Uxbridge, Middlesex, UB11 1FT

Job Title
CHATTERTON WATER TOWER
WINDSOVER ROAD, SPALDING,
LINCOLNSHIRE. PE11 1BT

Drawing Title
PLANNING DRAWING
PLAN VIEW OF MEZZANINE FLOOR
SHEET 4 OF 9

Scale		County Ref
AS SHOWN — DO NOT SCALE THIS DRAWING		LIN016
Drawn by: RAS	Checked by: MG	Approved by: RP
Date Drawn: 27.05.02	Date Checked: 27.05.02	Date Approved: 27.05.02
Consultant Ref: MMD1752	Site Code: RT_LIN016	Drawing No.: 04 — Rev.: B

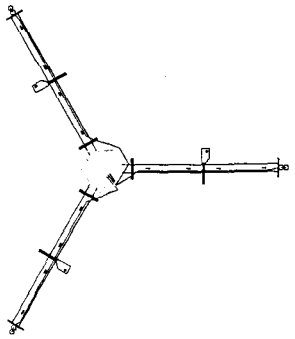

PLAN ON TOWER @ 44.1m AGL
ANTENNA CONFIGURATION 11

SHDC
Pl... velopment
2... 02
857/02
Rec...

PROPOSED SOUTH EAST ELEVATION
(SCALE 1:250)

10000 5000 0 5000 10000 15000 20000 25000

ORIGINAL SCALE AT A3 – 1:250 ALL DIMENSIONS IN MILLIMETRES

NOTE: ORIGINAL DRAWING SIZE A3

NOTES NOTES

1. Do Not Scale
2. This drawing to be read in conjunction with Galliford drawing No.s LIN016/01-03, 05, 06 and Standard Airwave drawings.
3. All dimensions are in mm unless otherwise noted.
4. All dimensions are to be checked on site by contractor prior to build – design consultant to be notified of any relevant changes

Antenna Support Structure	
Type	Replacement Lightweight Guyed Lattice Mast
Height	27.5m
Manufacturer	Unknown

BT-PSRCP Antenna / Dish Schedule

Antenna Configuration

Duplexer Required Y/~~N~~

Antenna/ Dish Ref.	Antenna Type	Size (mm)	Height @ AGL (m)	Antenna Bearing	Cable Type	Cable Length(m)
SA410	SIGMA	2600	44.1	OMNI	LDF5-50A	60

Rev	Date	Amendments	Drawn By	Approved By
C	17.09.02	Replacement mast shown	TM	PAJ
B	13.06.02	Issued for planning	TM	MG
A	28.05.02	Issued for comments and approval	RAS	MG


Galliford
Galliford Communications
Wolvey, Hinckley
Leicestershire. LE10 3JF
Tel: 01455 222777 Fax: 01455 222758

Client: O2 — Airwave mmO2 Ltd, 5 Newpeak Road, Stockley Park, East Uxbridge, Middlesex, UB11 1TT

Job Title
CHATTERTON WATER TOWER
WINDSOVER ROAD, SPALDING,
LINCOLNSHIRE. PE11 1BT

Drawing Title
PLANNING DRAWING
PROPOSED SOUTH EAST ELEVATION
SHEET 3 OF 9

Scale	DO NOT SCALE THIS DRAWING	County Ref
AS SHOWN		LIN016
Drawn by: RAS	Checked by: MG	Approved by: RP
Date Drawn: 28.05.02	Date Checked: 28.05.02	Date Approved: 28.05.02
Consultant Ref: MMD1752	Site Code: RT_LIN016	Drawing No.: 03 — Rev.: C

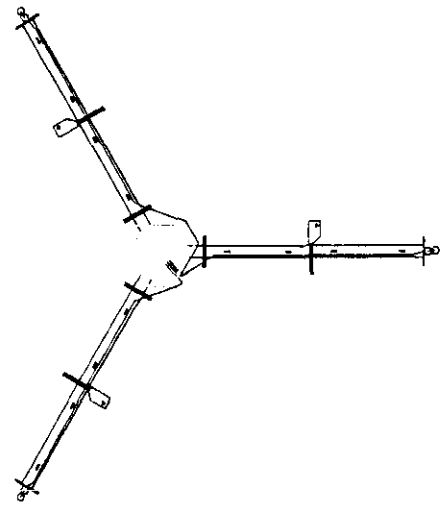

PLAN ON TOWER @ 44.1m AGL
ANTENNA CONFIGURATION 11

PROPOSED SOUTH EAST ELEVATION

(SCALE 1:250)

10000 5000 0 5000 10000 15000 20000 25000

ORIGINAL SCALE AT A3 – 1:250 ALL DIMENSIONS IN MILLIMETRES

NOTE: ORIGINAL DRAWING SIZE A3

NOTES NOTES

1. Do Not Scale
2. This drawing to be read in conjunction with Galliford drawing No.s LIN016/01–03, 05, 06 and Standard Airwave drawings.
3. All dimensions are in mm unless otherwise noted.
4. All dimensions are to be checked on site by contractor prior to build – design consultant to be notified of any relevant changes

Antenna Support Structure	
Type	Replacement Lightweight Guyed Lattice Mast
Height	27.5m
Manufacturer	Unknown

BT–PSRCP Antenna / Dish Schedule

Antenna Configuration

Duplexer Required Y/~~N~~

Antenna/ Dish Ref.	Antenna Type	Size (mm)	Height@ AGL (m)	Antenna Bearing	Cable Type	Cable Length(m)
SA410	SIGMA	2600	44.1	OMNI	LDF5–50A	60

Rev	Date	Amendments	Drawn By	Approved By
C	17.09.02	Replacement mast shown	TM	PAJ
B	13.06.02	Issued for planning	TM	MG
A	28.05.02	Issued for comments and approval	RAS	MG

Galliford

Galliford Communications
Wolvey, Hinckley
Leicestershire. LE10 3JF
Tel: 01455 222777 Fax: 01455 222758

Client

O2

Airwave mmO2 Ltd
5 Kingwalk Road
Stockley Park
East Uxbridge
Middlesex
UB11 1TT


Job Title

CHATTERTON WATER TOWER
WINDSOVER ROAD, SPALDING,
LINCOLNSHIRE. PE11 1BT

Drawing Title

PLANNING DRAWING
PROPOSED SOUTH EAST ELEVATION
SHEET 3 OF 9

Scale		DO NOT SCALE THIS DRAWING	County Ref
AS SHOWN			LIN016
Drawn by RAS	Checked by MG		Approved by RP
Date Drawn 28.05.02	Date Checked 28.05.02		Date Approved 28.05.02
Consultant Ref	Site Code	Drawing No.	Rev.
MMD1752	RT_LIN016	03	C

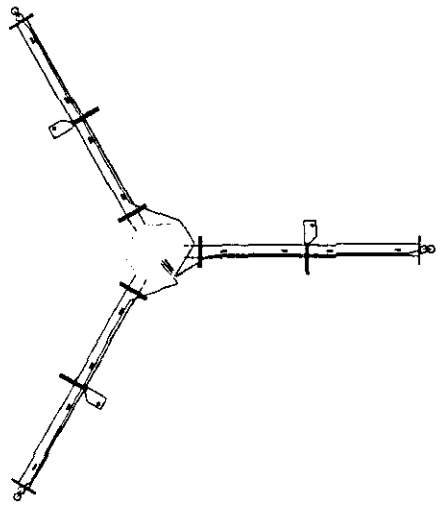

PLAN ON TOWER @ 44.1m AGL
ANTENNA CONFIGURATION 11

PROPOSED SOUTH EAST ELEVATION

(SCALE 1:250)

10000 5000 0 5000 10000 15000 20000 25000

ORIGINAL SCALE AT A3 – 1:250 ALL DIMENSIONS IN MILLIMETRES

...velopment
2 SEP 2002
Ref S87/02

NOTE: ORIGINAL DRAWING SIZE A3

NOTES NOTES

1. Do Not Scale
2. This drawing to be read in conjunction with Galliford drawing No.s LIN016/01–03, 05, 06 and Standard Airwave drawings.
3. All dimensions are in mm unless otherwise noted.
4. All dimensions are to be checked on site by contractor prior to build – design consultant to be notified of any relevant changes

Antenna Support Structure	
Type	Replacement Lightweight Guyed Lattice Mast
Height	27.5m
Manufacturer	Unknown

BT–PSRCP Antenna / Dish Schedule

Antenna Configuration

Duplexer Required Y/~~N~~

Antenna/ Dish Ref.	Antenna Type	Size (mm)	Height℄ AGL (m)	Antenna Bearing	Cable Type	Cable Length(m)
SA410	SIGMA	2600	44.1	OMNI	LDF5–50A	60

Rev	Date	Amendments	Drawn By	Approved By
C	17.09.02	Replacement mast shown	TM	PAJ
B	13.06.02	Issued for planning	TM	MG
A	28.05.02	Issued for comments and approval	RAS	MG

Galliford

Galliford Communications
Wolvey, Hinckley
Leicestershire. LE10 3JF
Tel: 01455 222777 Fax: 01455 222758

Client

O2

Airwave mmO2 Ltd
5 Longwalk Road
Stockley Park
East Uxbridge
Middlesex
UB11 1TT


Job Title

CHATTERTON WATER TOWER
WINDSOVER ROAD, SPALDING,
LINCOLNSHIRE. PE11 1BT

Drawing Title

PLANNING DRAWING
PROPOSED SOUTH EAST ELEVATION
SHEET 3 OF 9

Scale		County Ref
AS SHOWN DO NOT SCALE THIS DRAWING		LIN016
Drawn by RAS	Checked by MG	Approved by RP
Date Drawn 28.05.02	Date Checked 28.05.02	Date Approved 28.05.02
Consultant Ref	Site Code	Drawing No.	Rev.
MMD1752	RT_LIN016	03	C

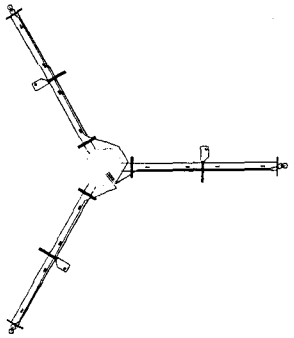

PLAN ON TOWER @ 44.1m AGL
ANTENNA CONFIGURATION 11

SHDC
Development
Ref 887/01

PROPOSED SOUTH EAST ELEVATION
(SCALE 1:250)

10000 5000 0 5000 10000 15000 20000 25000

ORIGINAL SCALE AT A3 – 1:250 ALL DIMENSIONS IN MILLIMETRES

NOTE: ORIGINAL DRAWING SIZE A3

NOTES NOTES

1. Do Not Scale
2. This drawing to be read in conjunction with Galliford drawing No.s LIN016/01–03, 05, 06 and Standard Airwave drawings.
3. All dimensions are in mm unless otherwise noted.
4. All dimensions are to be checked on site by contractor prior to build – design consultant to be notified of any relevant changes

Antenna Support Structure	
Type	Replacement Lightweight Guyed Lattice Mast
Height	27.5m
Manufacturer	Unknown

BT–PSRCP Antenna / Dish Schedule

Antenna Configuration

Duplexer Required Y/~~N~~

Antenna/ Dish Ref.	Antenna Type	Size (mm)	Height @ AGL (m)	Antenna Bearing	Cable Type	Cable Length(m)
SA410	SIGMA	2600	44.1	OMNI	LDF5–50A	60

Rev	Date	Amendments	Drawn By	Approved By
C	17.09.02	Replacement mast shown	TM	PAJ
B	13.06.02	Issued for planning	TM	MG
A	28.05.02	issued for comments and approval	RAS	MG

Galliford
Galliford Communications
Wolvey, Hinckley
Leicestershire. LE10 3JF
Tel: 01455 222777 Fax: 01455 222758


Client: O2 — Airwave mmO2 Ltd, 5 longwalk Road, Stockley Park, East Uxbridge, Middlesex, UB11 1TT

Job Title
CHATTERTON WATER TOWER
WINDSOVER ROAD, SPALDING,
LINCOLNSHIRE. PE11 1BT

Drawing Title
PLANNING DRAWING
PROPOSED SOUTH EAST ELEVATION
SHEET 3 OF 9

Scale		County Ref
AS SHOWN	DO NOT SCALE THIS DRAWING	LIN016
Drawn by: RAS	Checked by: MG	Approved by: RP
Date Drawn: 28.05.02	Date Checked: 28.05.02	Date Approved: 28.05.02

Consultant Ref	Site Code	Drawing No.	Rev.
MMD1752	RT_LIN016	03	C

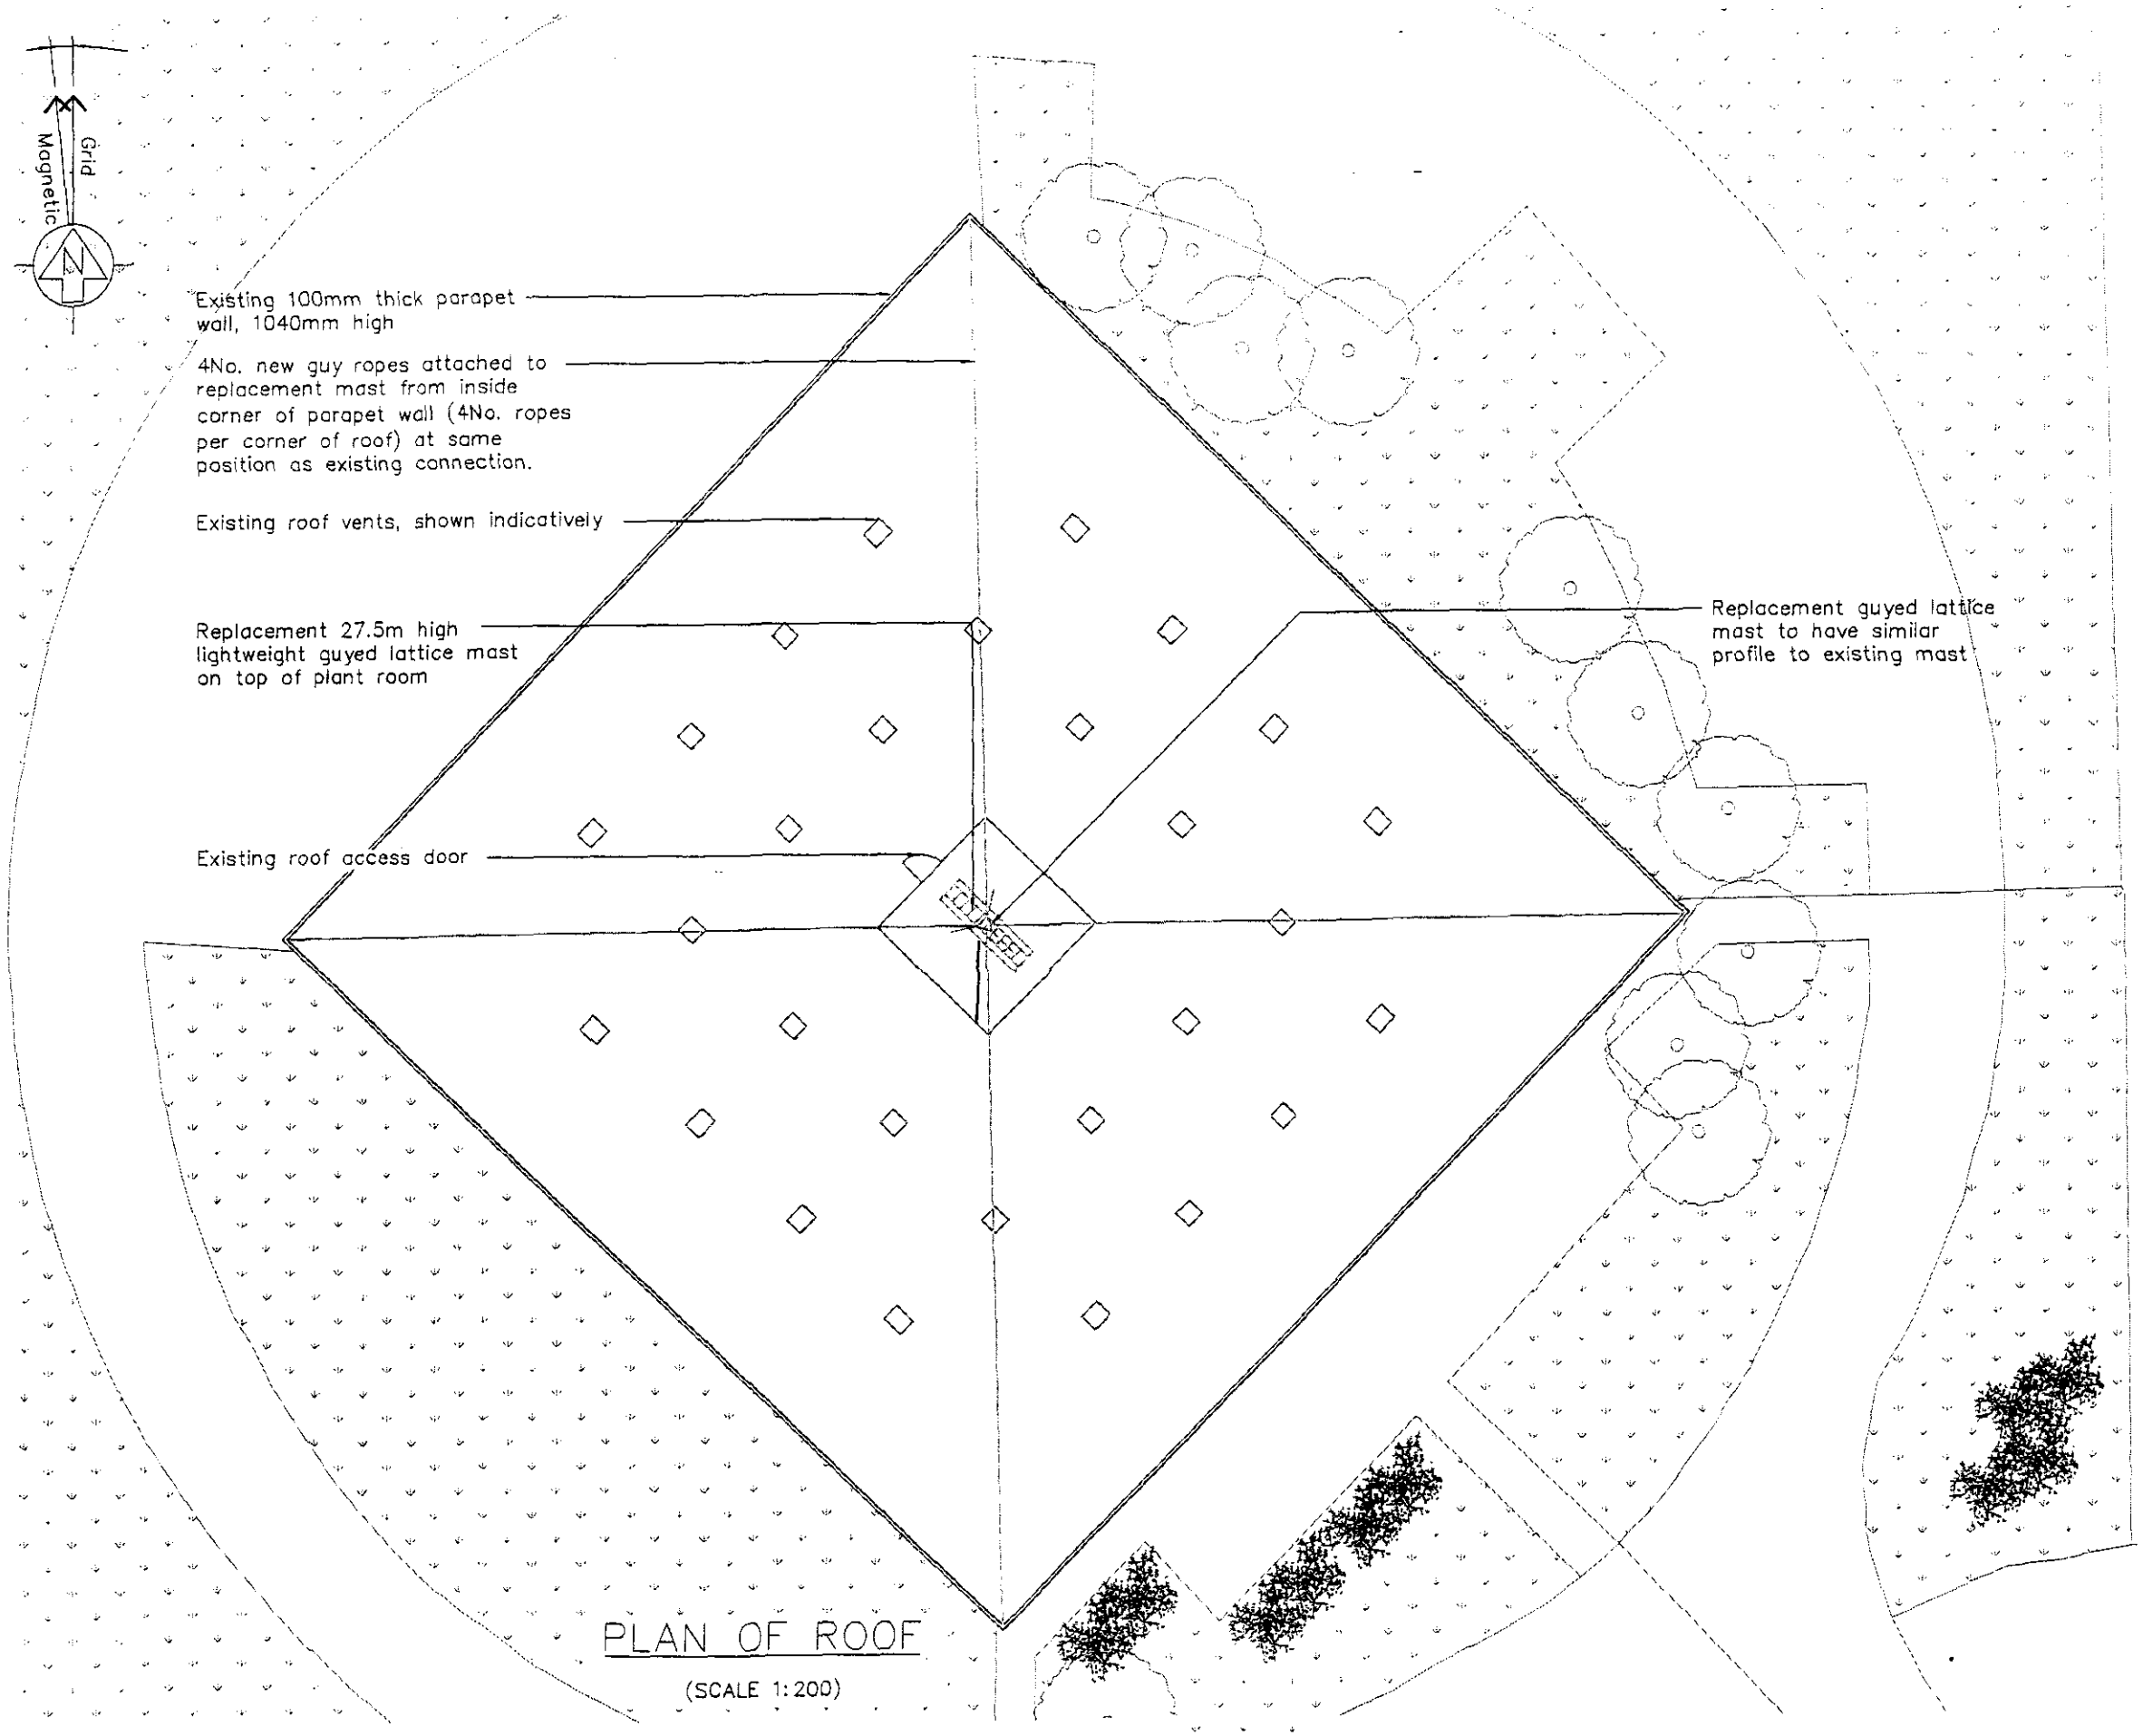

NOTE: ORIGINAL DRAWING SIZE A3

NOTES

1. Do Not Scale
2. This drawing to be read in conjunction with Galliford drawing No.s LIN016/01,03,05,06 and Standard Airwave drawings.
3. All dimensions are in mm unless otherwise noted.
4. All dimensions are to be checked on site by contractor prior to build – design consultant to be notified of any relevant changes

SHDC
Development
2 SEP 2002
Ref 887/02

Rev	Date	Amendments	Drawn By	Approved By
C	17.09.02	Replacement mast shown	TM	PAJ
B	13.06.02	Issued for planning	TM	MG
A	27.05.02	Issued for comments and approval	RAS	MG

Galliford

Galliford Communications
Wolvey, Hinckley
Leicestershire. LE10 3JF
Tel: 01455 222777 Fax: 01455 222758

Client

O2

Airwave mmO2 Ltd
5 Longwalk Road
Stockley Park
East Uxbridge
Middlesex
UB11 1TT


Job Title

CHATTERTON WATER TOWER
WINDSOVER ROAD, SPALDING,
LINCOLNSHIRE. PE11 1BT

Drawing Title

PLANNING DRAWING
PLAN VIEW OF ROOF
SHEET 2 OF 9

Scale: AS SHOWN DO NOT SCALE THIS DRAWING			County Ref: LIN016
Drawn by: RAS	Checked by: MG		Approved by: RP
Date Drawn: 27.05.02	Date Checked: 27.05.02		Date Approved: 27.05.02
Consultant Ref: MMD1752	Site Code: RT_LIN016	Drawing No.: 02	Rev.: C

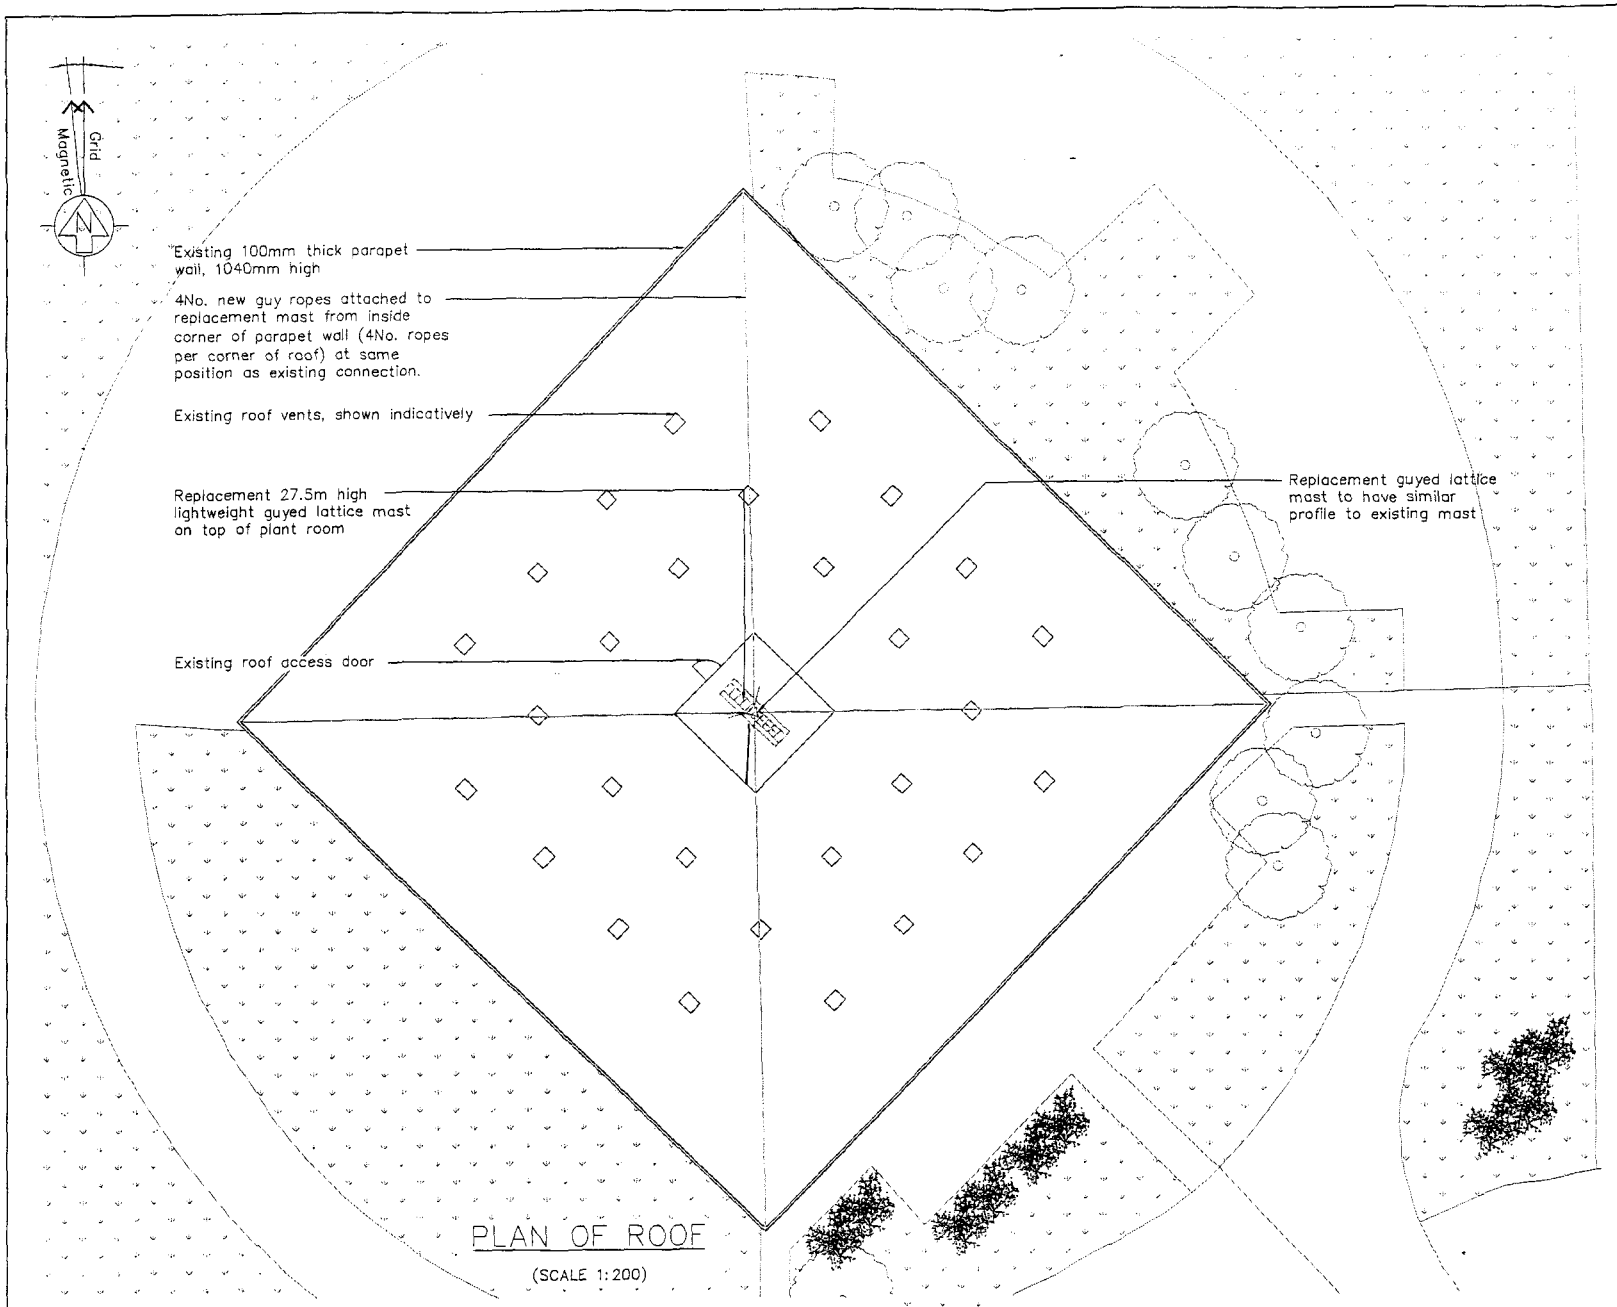

NOTE: ORIGINAL DRAWING SIZE A3

NOTES

1. Do Not Scale
2. This drawing to be read in conjunction with Galliford drawing No.s LIN016/01,03,05,06 and Standard Airwave drawings.
3. All dimensions are in mm unless otherwise noted.
4. All dimensions are to be checked on site by contractor prior to build – design consultant to be notified of any relevant changes

Rev	Date	Amendments	Drawn By	Approved By
C	17.09.02	Replacement mast shown	TM	PAJ
B	13.06.02	Issued for planning	TM	MG
A	27.05.02	Issued for comments and approval	RAS	MG


Galliford Communications
Wolvey, Hinckley
Leicestershire. LE10 3JF
Tel: 01455 222777 Fax: 01455 222758

Client: O2 — Airwave mmO2 Ltd, 5 Longwalk Road, Stockley Park, East Uxbridge, Middlesex, UB11 1FT

Job Title: CHATTERTON WATER TOWER
WINDSOVER ROAD, SPALDING,
LINCOLNSHIRE. PE11 1BT

Drawing Title: PLANNING DRAWING
PLAN VIEW OF ROOF
SHEET 2 OF 9


Scale		County Ref
AS SHOWN DO NOT SCALE THIS DRAWING		LIN016
Drawn by: RAS	Checked by: MG	Approved by: RP
Date Drawn: 27.05.02	Date Checked: 27.05.02	Date Approved: 27.05.02
Consultant Ref: MMD1752	Site Code: RT_LIN016	Drawing No.: 02 — Rev.: C

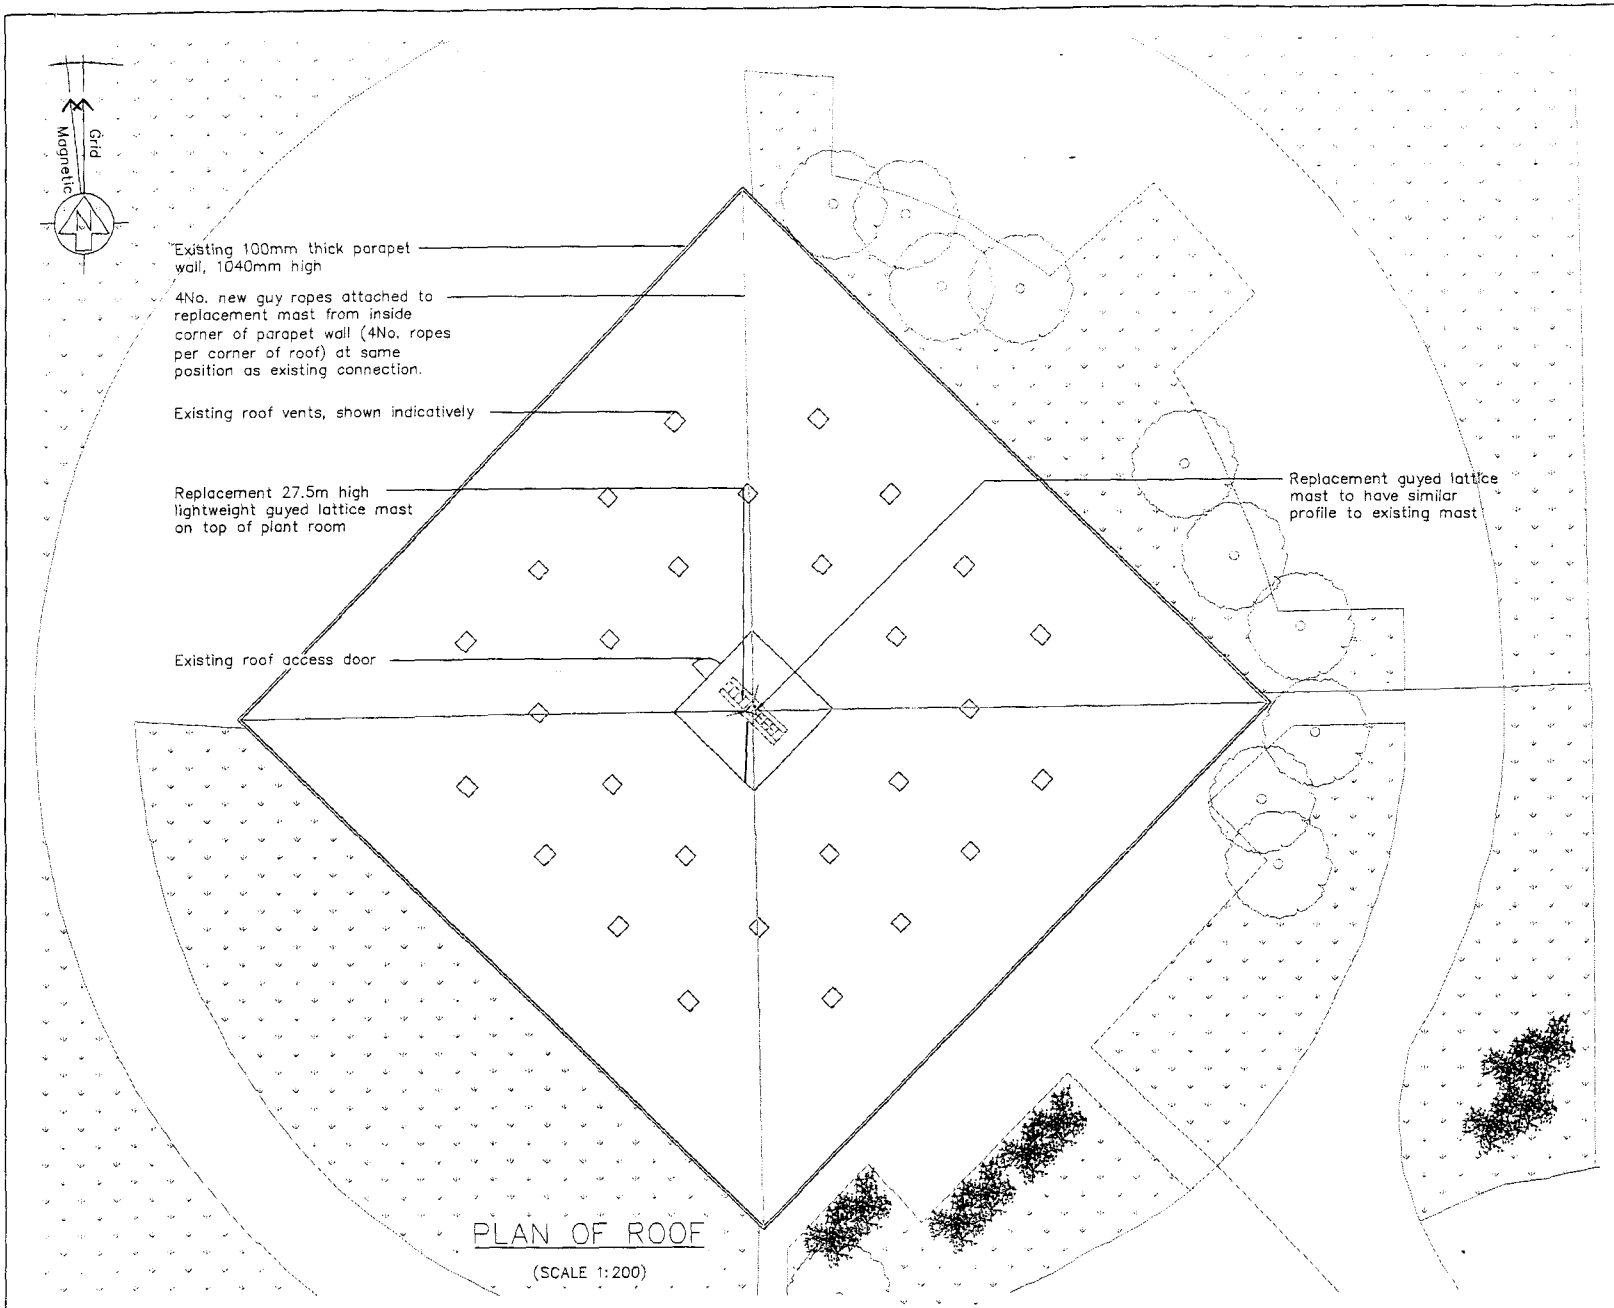

NOTE: ORIGINAL DRAWING SIZE A3

NOTES

1. Do Not Scale
2. This drawing to be read in conjunction with Galliford drawing No.s LIN016/01,03,05,06 and Standard Airwave drawings.
3. All dimensions are in mm unless otherwise noted.
4. All dimensions are to be checked on site by contractor prior to build – design consultant to be notified of any relevant changes

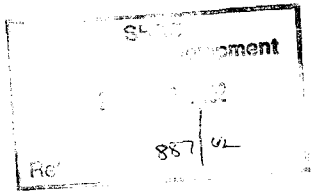

Rev	Date	Amendments	Drawn By	Approved By
C	17.09.02	Replacement mast shown	TM	PAJ
B	13.06.02	Issued for planning	TM	MG
A	27.05.02	Issued for comments and approval	RAS	MG

Galliford

Galliford Communications
Wolvey, Hinckley
Leicestershire. LE10 3JF
Tel: 01455 222777 Fax: 01455 222758

Client

O2

Airwave mmO2 Ltd
3 Longwalk Road
Stockley Park
East Uxbridge
Middlesex
UB11 1TT


Job Title

CHATTERTON WATER TOWER
WINDSOVER ROAD, SPALDING,
LINCOLNSHIRE. PE11 1BT

Drawing Title

PLANNING DRAWING
PLAN VIEW OF ROOF
SHEET 2 OF 9

Scale		County Ref
AS SHOWN	DO NOT SCALE THIS DRAWING	LIN016
Drawn by: RAS	Checked by: MG	Approved by: RP
Date Drawn: 27.05.02	Date Checked: 27.05.02	Date Approved: 27.05.02
Consultant Ref: MMD1752	Site Code: RT_LIN016	Drawing No.: 02
		Rev.: C

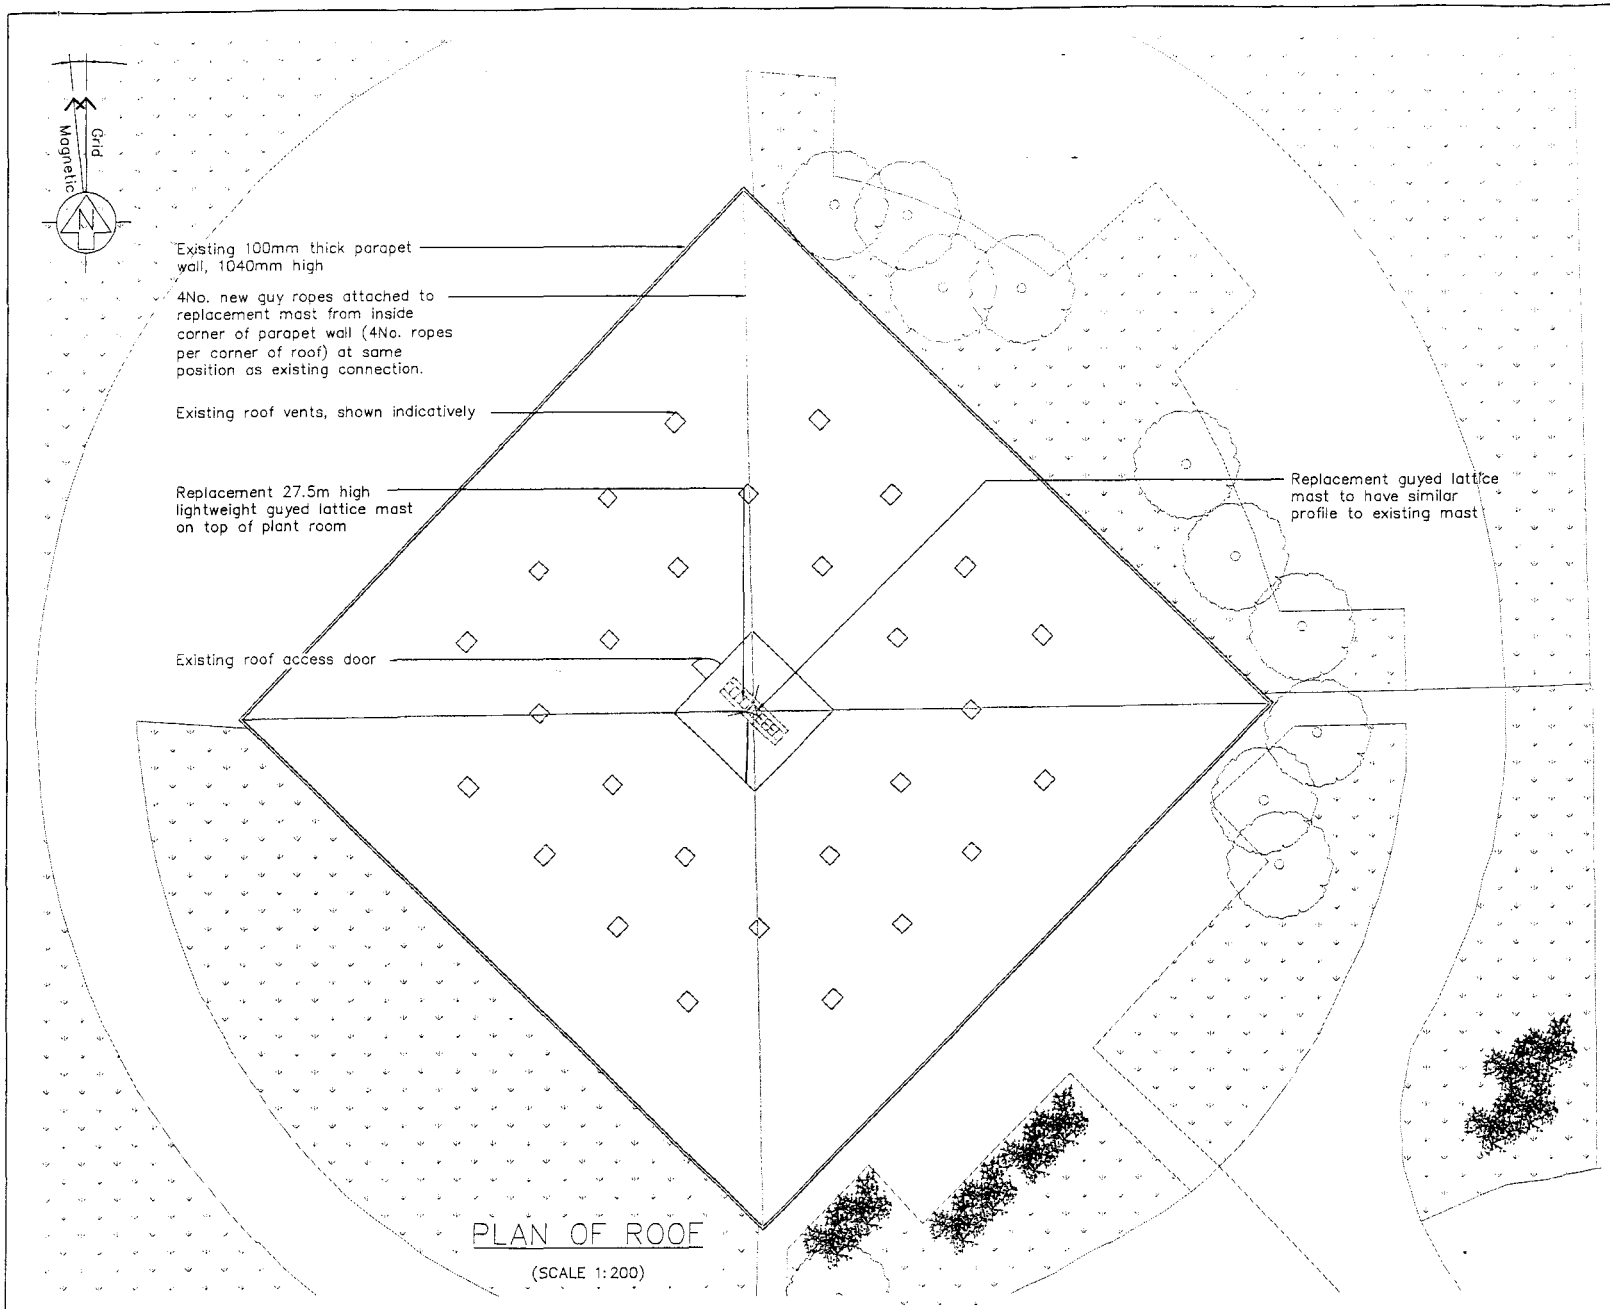

PLAN OF ROOF

(SCALE 1:200)

10000 5000 0 5000 10000 15000 20000

ORIGINAL SCALE AT A3 – 1:200 ALL DIMENSIONS IN MILLIMETRES

NOTE: ORIGINAL DRAWING SIZE A3

NOTES

1. Do Not Scale
2. This drawing to be read in conjunction with Galliford drawing No.s LIN016/01,03,05,06 and Standard Airwave drawings.
3. All dimensions are in mm unless otherwise noted.
4. All dimensions are to be checked on site by contractor prior to build – design consultant to be notified of any relevant changes

SHDC
...velopment
24 SEP 2002
Ref 887/02

Rev	Date	Amendments	Drawn By	Approved By
C	17.09.02	Replacement mast shown	TM	PAJ
B	13.06.02	Issued for planning	TM	MG
A	27.05.02	Issued for comments and approval	RAS	MG

Galliford
Galliford Communications
Wolvey, Hinckley
Leicestershire. LE10 3JF
Tel: 01455 222777 Fax: 01455 222758

Client: O2 — Airwave mmO2 Ltd, 5 Longwalk Road, Stockley Park, East Uxbridge, Middlesex, UB11 1TT

Job Title
CHATTERTON WATER TOWER
WINDSOVER ROAD, SPALDING,
LINCOLNSHIRE. PE11 1BT

Drawing Title
PLANNING DRAWING
PLAN VIEW OF ROOF
SHEET 2 OF 9

Scale: AS SHOWN — DO NOT SCALE THIS DRAWING			County Ref: LIN016
Drawn by: RAS	Checked by: MG		Approved by: RP
Date Drawn: 27.05.02	Date Checked: 27.05.02		Date Approved: 27.05.02
Consultant Ref: MMD1752	Site Code: RT_LIN016	Drawing No.: 02	Rev.: C