
DO NOT SCALE THIS DRAWING. THE CONTRACTOR IS DEEMED TO HAVE CHECKED AND VERIFIED ALL DIMENSIONS ON SITE AND IS REQUIRED TO REPORT ANY DISCREPANCIES TO OGLESBY & LIMB LTD. THE CONTENTS OF THIS DRAWING ARE COVERED BY COPYRIGHT AND REMAIN THE PROPERTY OF OGLESBY & LIMB LTD. WRITTEN APPROVAL MUST BE OBTAINED FROM OGLESBY & LIMB LTD PRIOR TO DUPLICATION OR REPRODUCTION OF THIS DRAWING OR ITS CONTENTS.
ANY DIMENSIONS NOT SHOWN ARE TO BE CHECKED AND AGREED WITH OGLESBY & LIMB LTD.

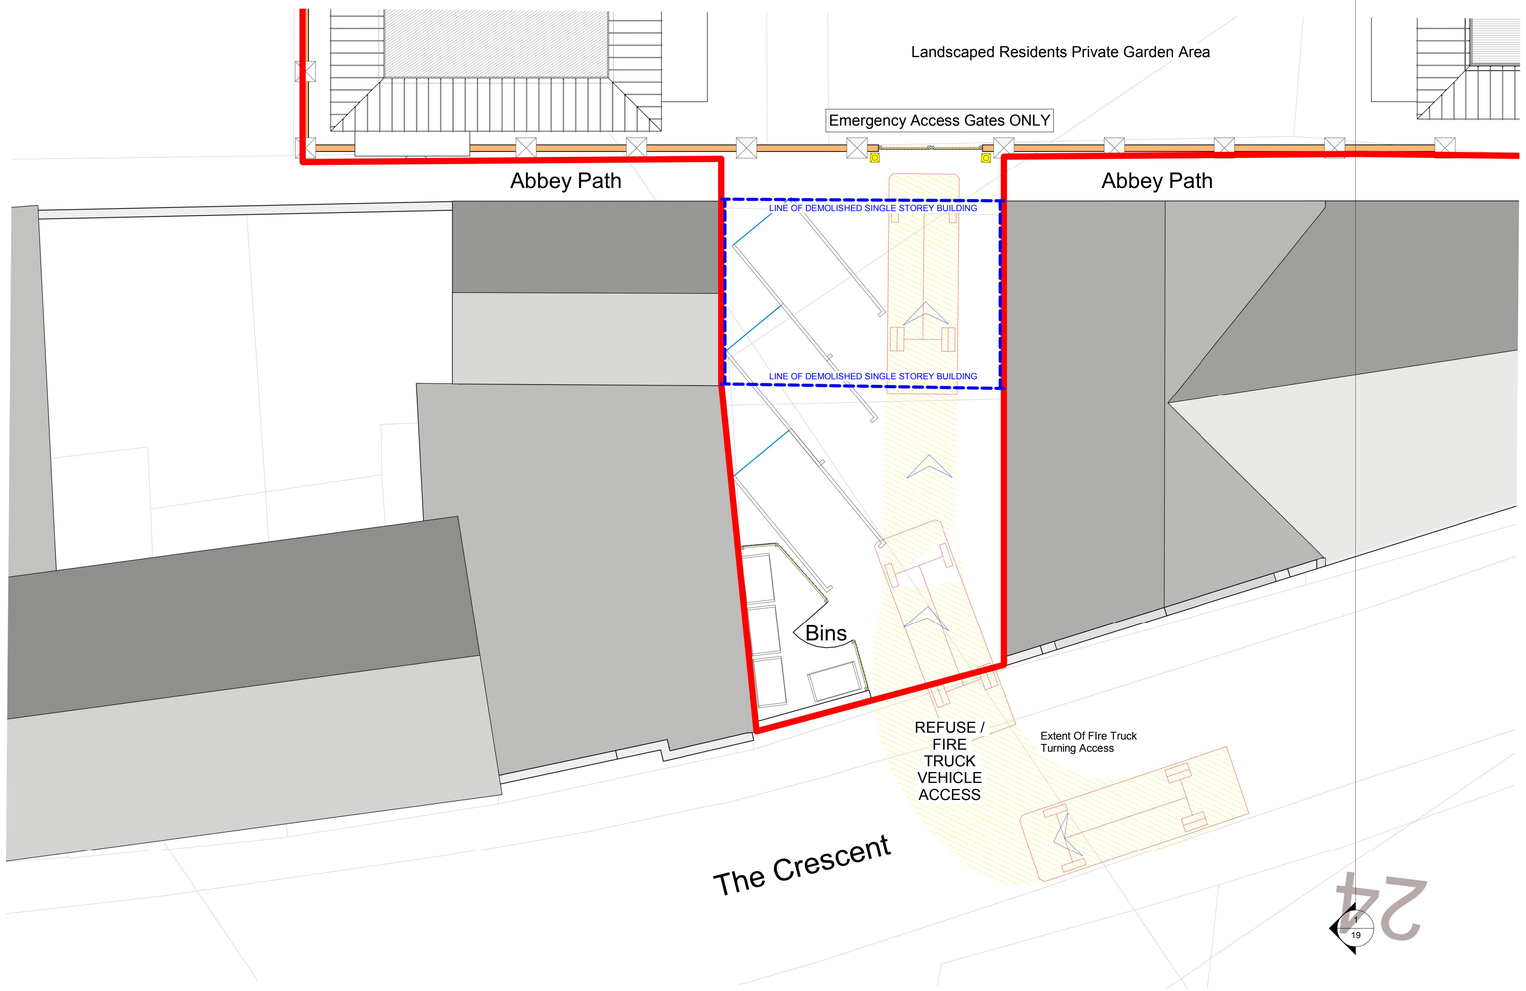

The Crescent Emergency Access
1 : 100

0m 2m 4m 6m 8m 10m

VISUAL SCALE 1:100 @ A1



The Existing Access / Entrance From The Crescent.



South West Elevation / Front Of Single Storey Unit To Be Demolished



North East Elevation / Rear Of Single Storey Unit To Be Demolished

PLANNING APPLICATION ISSUE

Ref:	Date:	Description:	By:
Revisions:			

Client:
Taylor Pearson Developments (Draper's Place) Ltd

Project:
Proposed Residential Development, Draper's Place, Spalding, Lincolnshire.

Drg Title:
The Crescent Access and Demolition Details

O&L
Market Chambers
12 Market Place
Spalding
Lincolnshire
PE11 1SL
design@o-l-ltd.co.uk
Tel: 01775 761196

Date:	Contract No:	Drg No:	Rev:
Sept'2017	A1134	04	
Scale: 1 : 100		Drawn By: CLS	Checked: AJO