

Do not scale directly from this drawing. All discrepancies are to be brought to the attention of the Practice.

The copyright to this drawing is owned by Trevor A Clay RIBA Ltd.

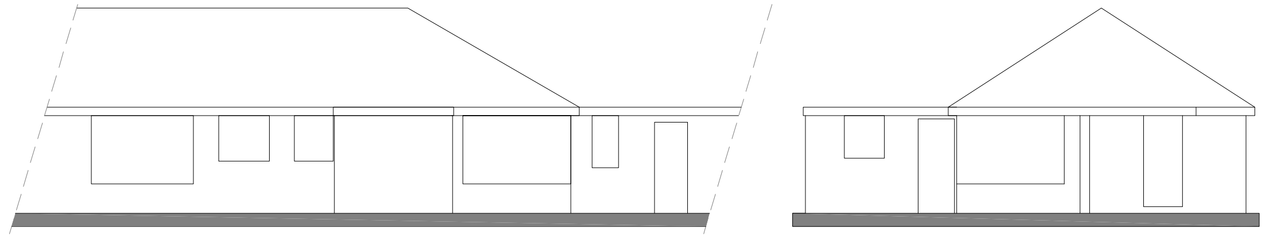


EXISTING REAR & SIDE ELEVATIONS

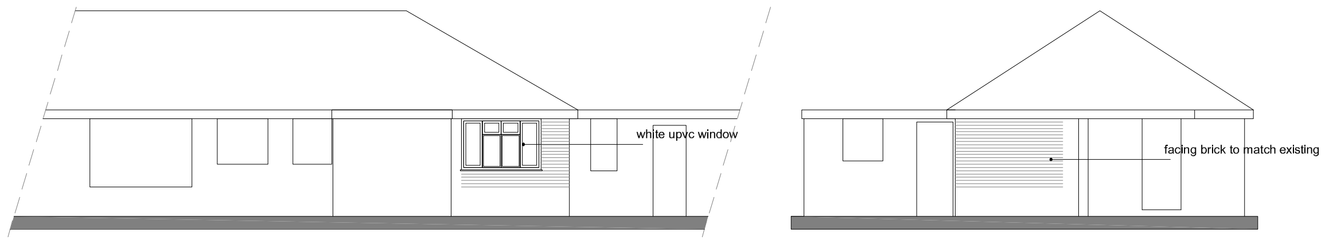

PROPOSED REAR & SIDE ELEVATIONS
(all other elevations remain unchanged)




PROPOSED BLOCK PLAN

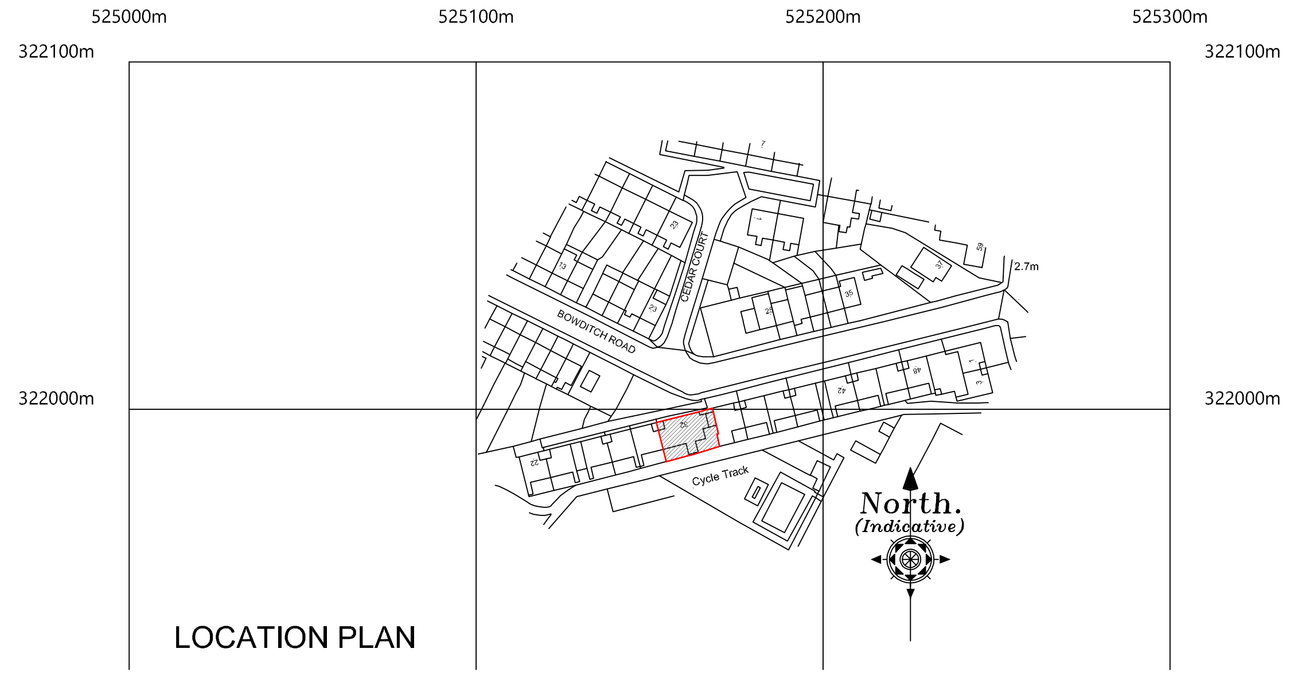

LOCATION PLAN

EXISTING FLOOR PLAN

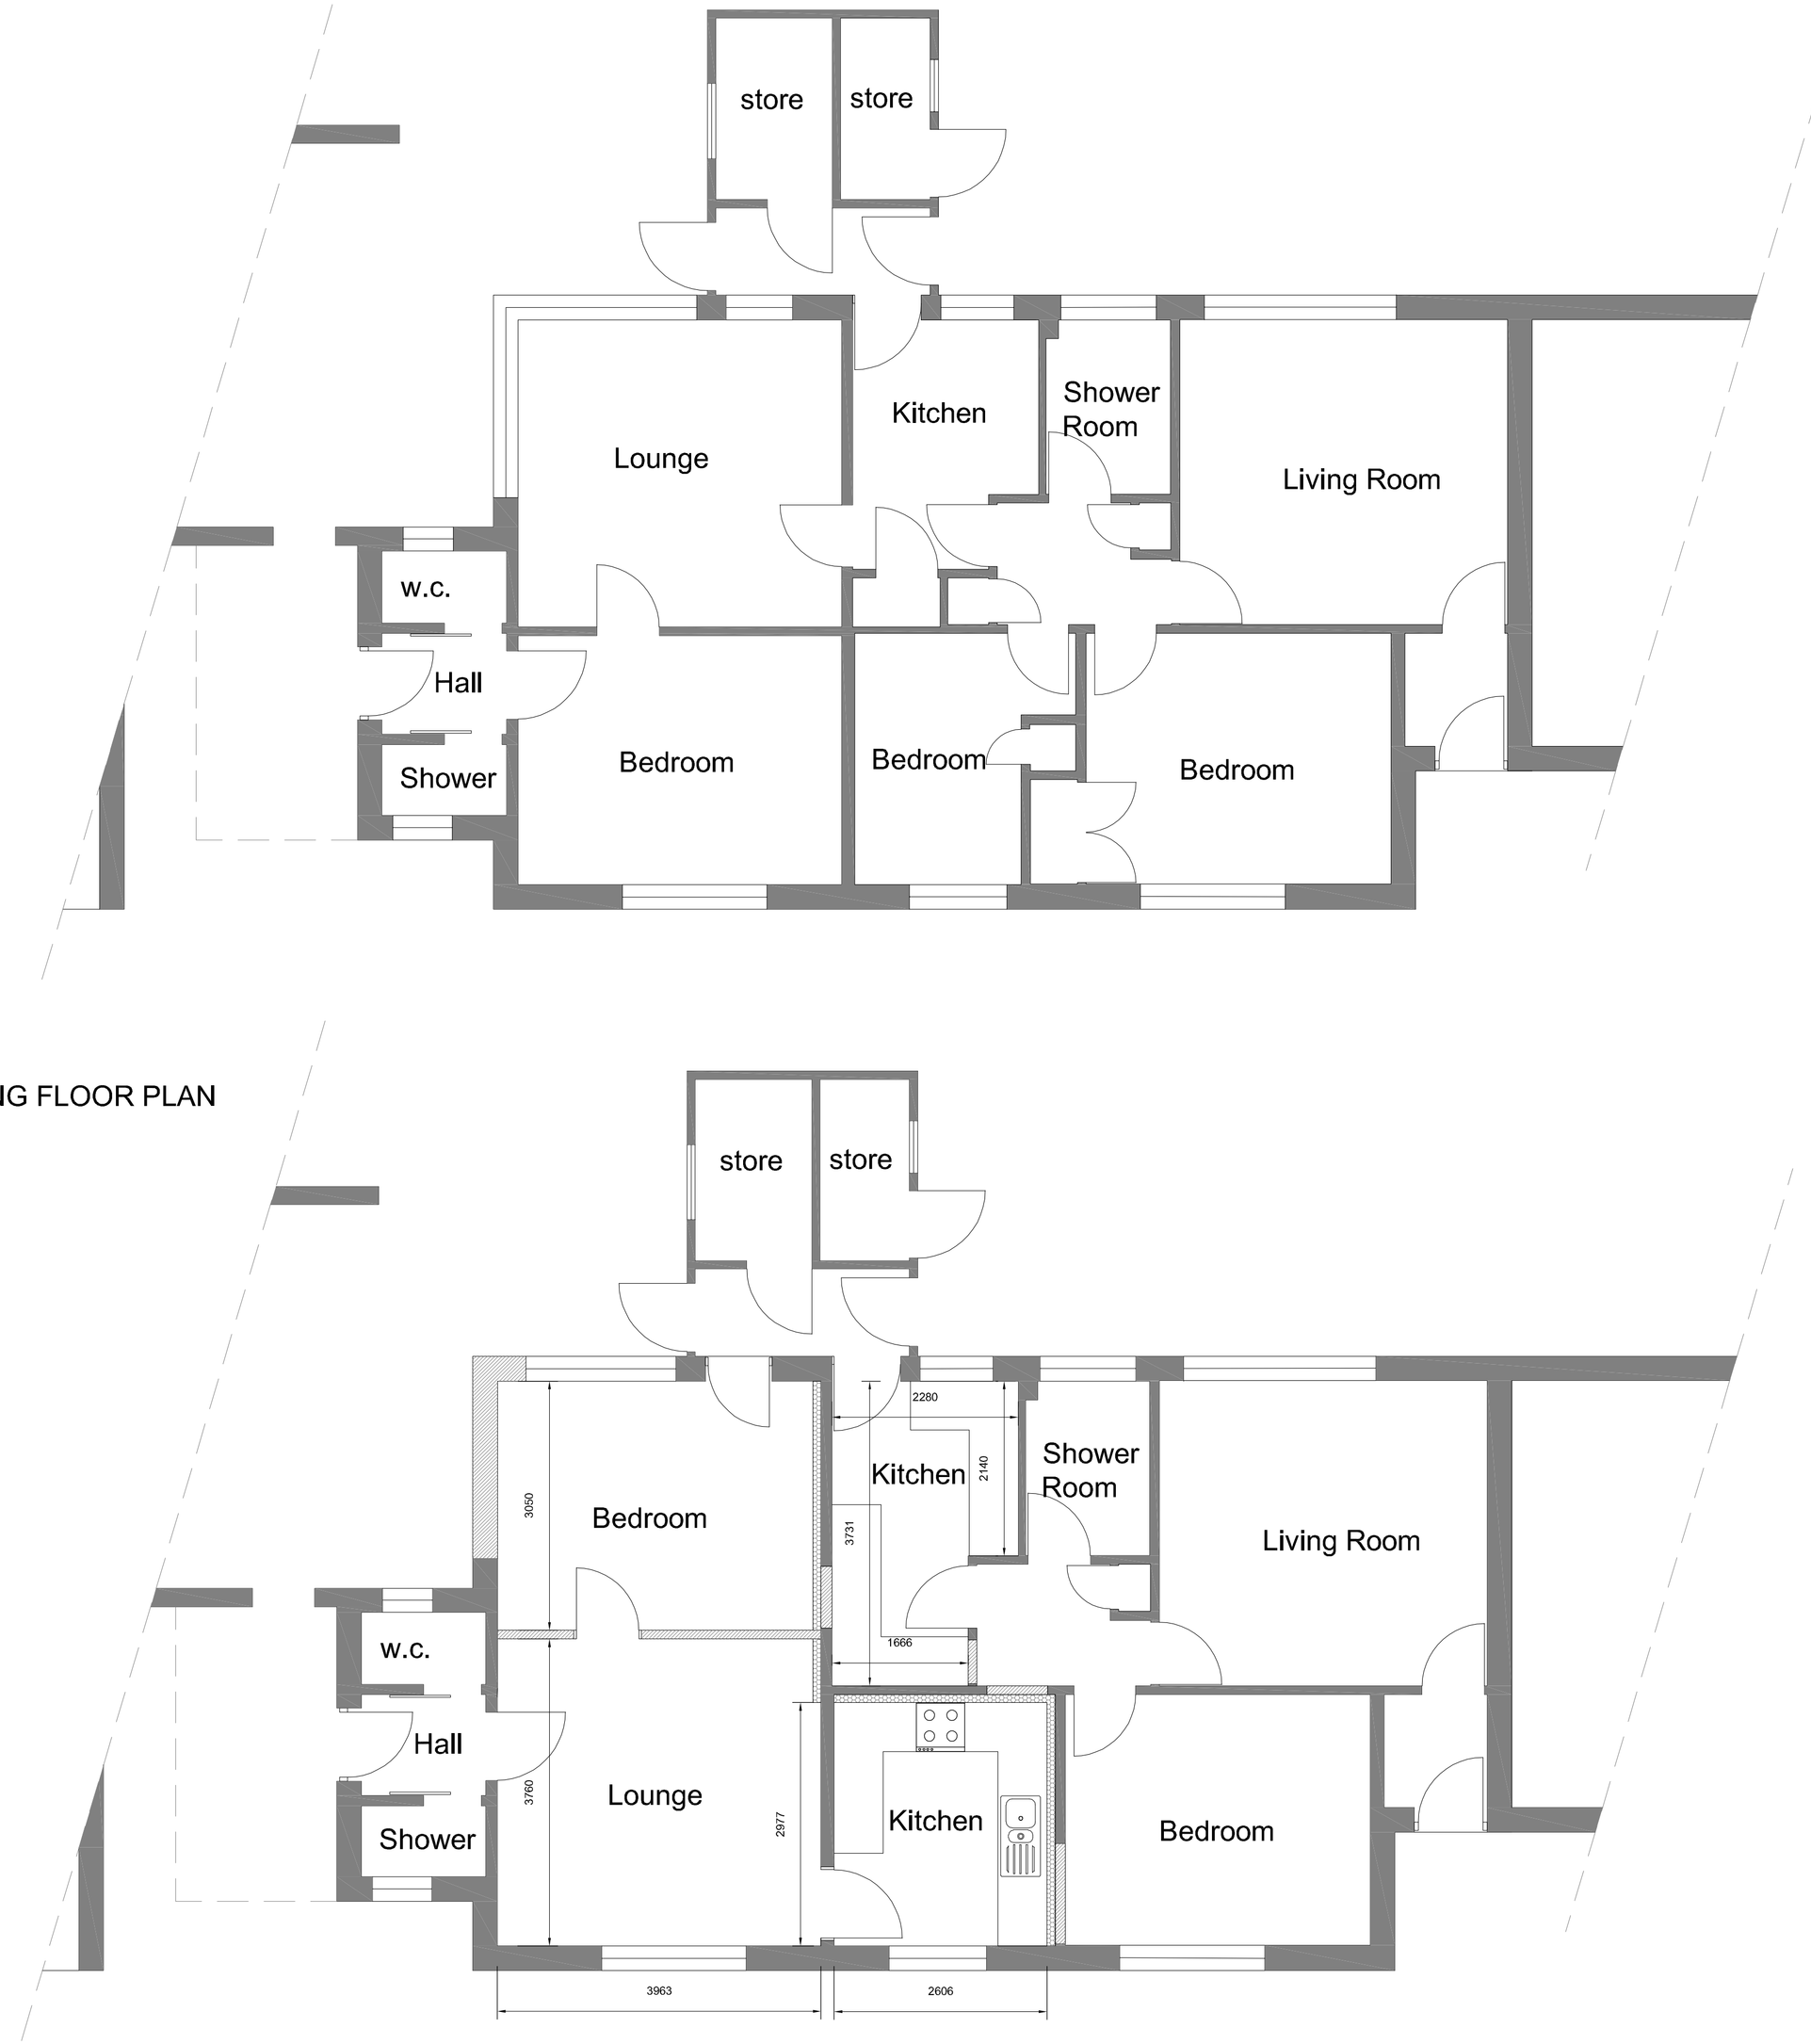

PROPOSED FLOOR PLAN

Revision	Date	Drawn	Description

Client Spalding Town Husbands

Project Proposed alteration to 32 Bowditch Road to form additional flat

Drawing Planning

Scale 1:50, 1:100, 1:200 1:1250 @ A1 Drawn AWM Checked TAC Date 09/10/2020

Drawing No. 20/565/PA/002

Trevor A Clay RIBA Ltd, 14 Old Fendike Road, Weston Hills, Spalding, Lincs. PE126DD
01406 380027 07778 597975 trevor@tacarchitects.co.uk www.tacarchitects.co.uk