
N

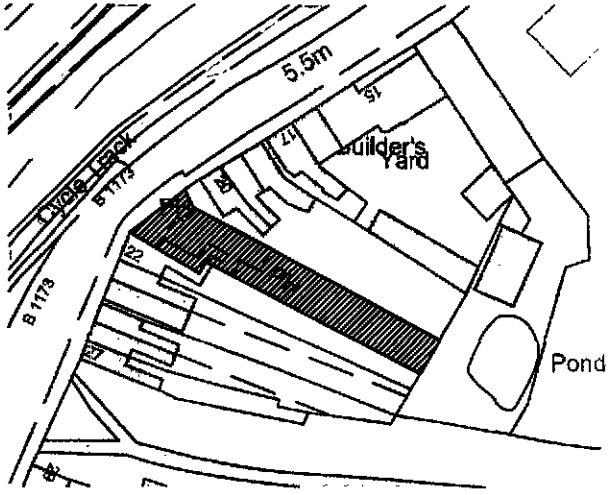

Site Location Plan

Scale 1:1250

SHDC
Planning & Development
17 NOV 2009
Ref: 0897-09


remway Design Ltd
2nd Floor - 5B Sheepmarket
Spalding
PE11 1BH
Tel: 01775 768 921
e-mail: enquiries@remwaydesign.co.uk

Site :
External Smoking Shelter at:
The Fenway
21 Cowbit Road
Spalding
PE11 2RD

Client :
Mr B Page

Date : *****
Scale : as noted

Drawing No:
1803 - 01

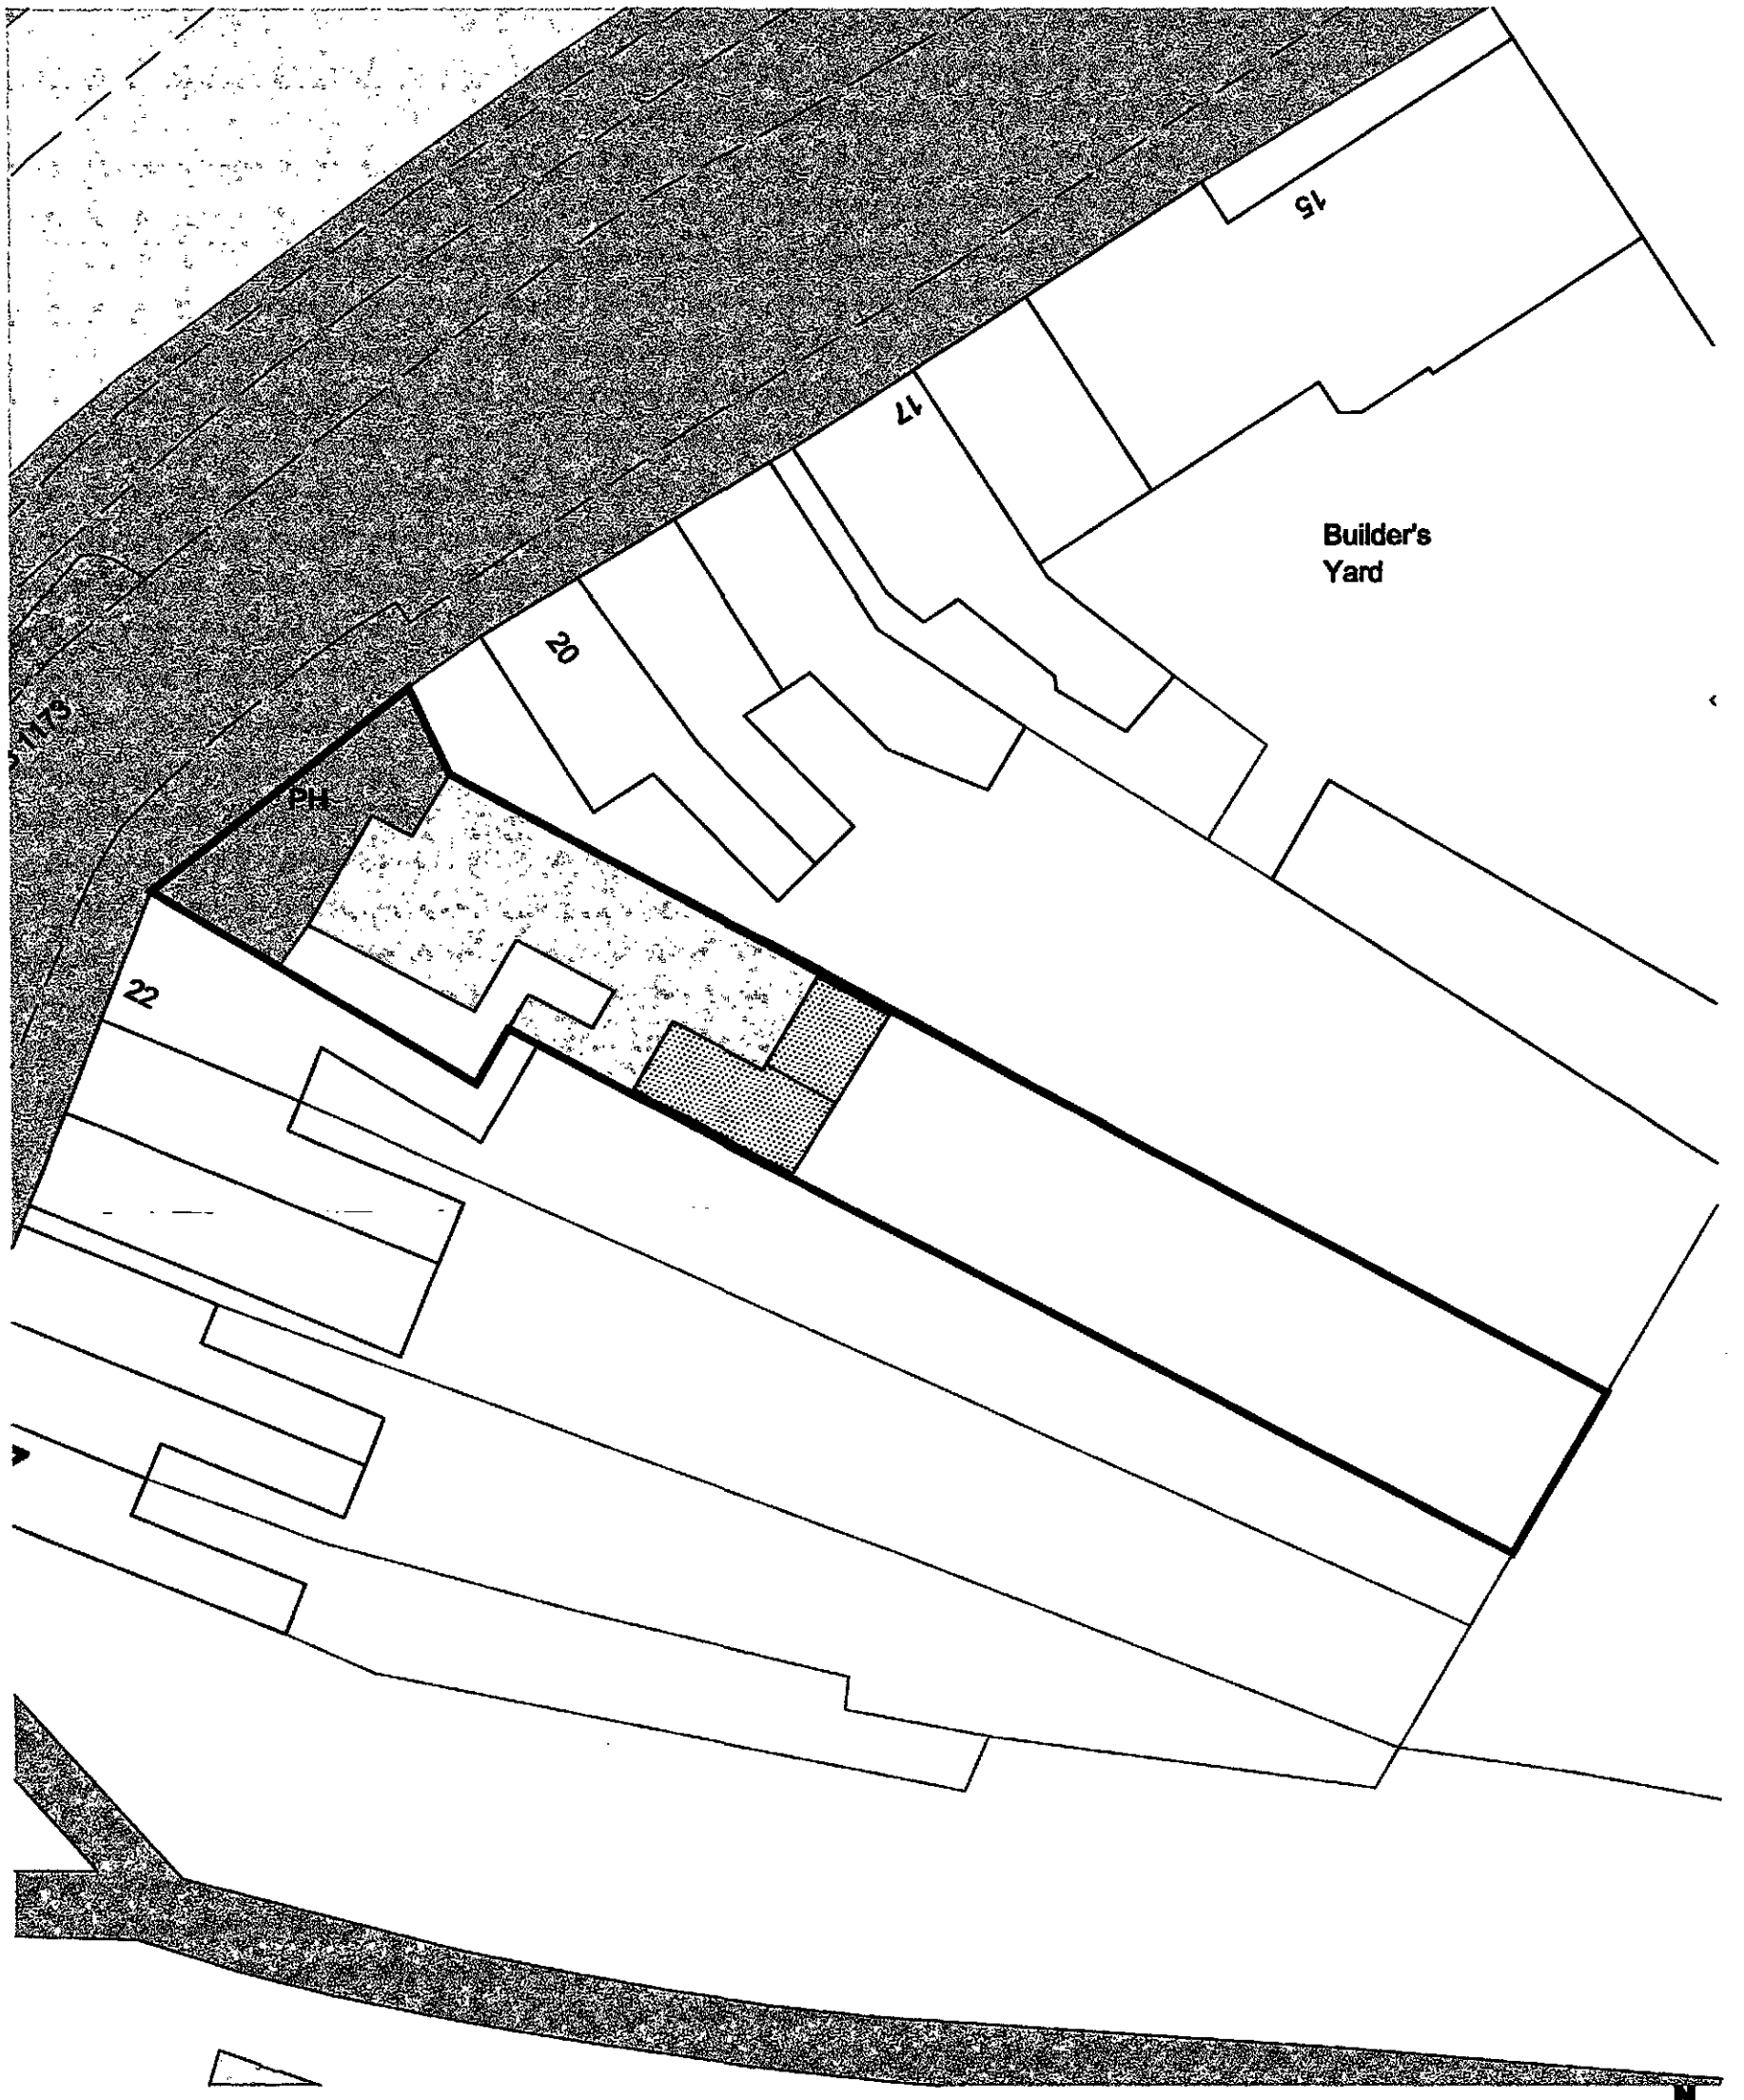

Site Block Plan

Scale 1:250

SHDC
Planning & Development
17 NOV 2009
Ref: 0897-09


remway Design Ltd
2nd Floor - 58 Sheepmarket
Spalding
PE11 1BH
Tel: 01775 768 921
e-mail: enquiries@remwaydesign.co.uk

Site :
External Smoking Shelter at:
The Fenway
21 Cowbit Road
Spalding
PE11 2RD

Client :
Mr B Page


Date : ******
Scale : as noted

Drawing No:
1803 - 02

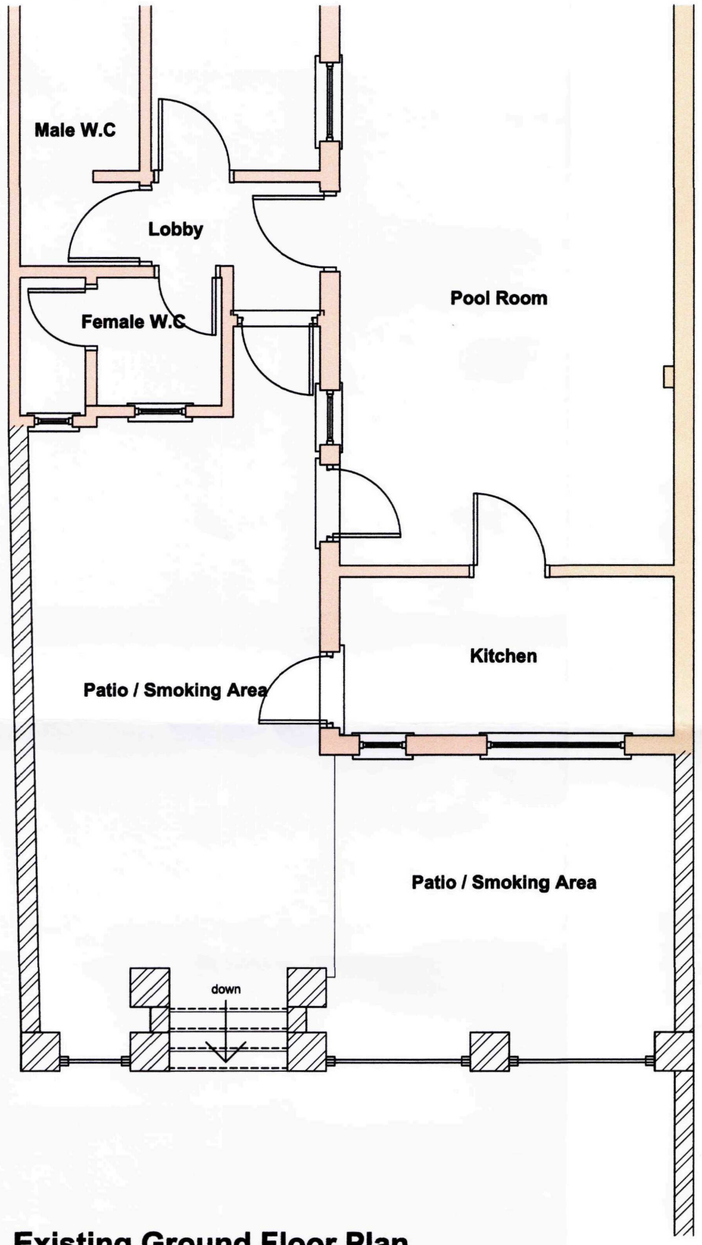

Existing Ground Floor Plan

Scale 1:50

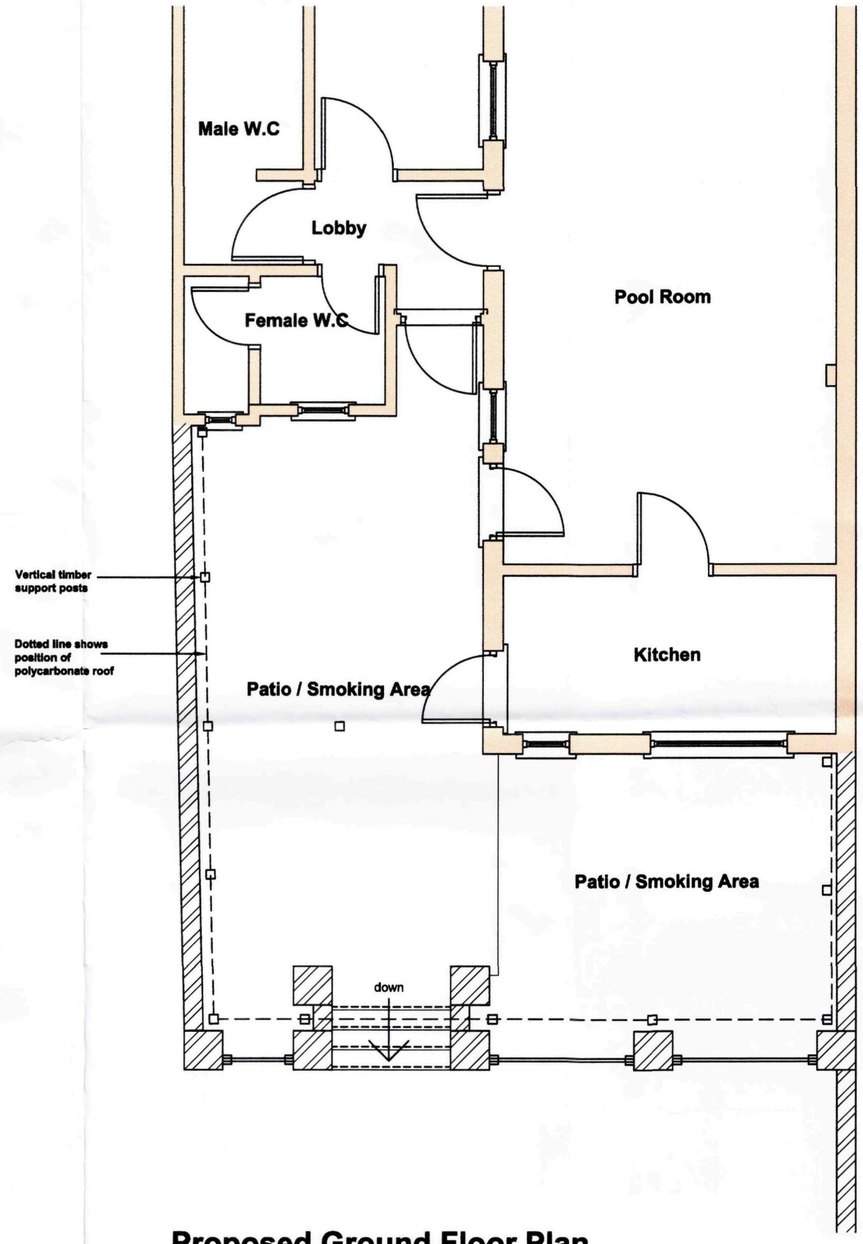

Proposed Ground Floor Plan

Scale 1:50

SHDC
Planning & Development
17 NOV 2009
Ref: 0897-09

GENERAL CONDITIONS
Contractors are responsible for checking all dimensions on
when work commences and before ordering any materials.
discrepancies should be brought to the attention of the Clie
for remedial action before commencing further.

All materials not specified to be of a standard suitable for t
work proposed and be fit for purpose.All work to be in
accordance with good building practise and all necessary B
codes for Workmanship on Building Sites.

Revisions

Client:
Mr B Page

Site:
External Smoking Shelter at:
The Fenway
21 Cowbit Road
Spalding
PE11 2RD

Drg Title:
Existing & Proposed Pla

remway Design Ltd
2nd Floor - 5B Sheepmarket
Spalding
PE11 1BH
Tel : 01775 768 921
e-mail: enquiries@remwaydesign.co.uk

Drg Size	Drawing Number	Revision:
A2	1803 - 03	