
# MR. & MRS. W. K. LAM.


## PROPOSED ALTERATION · CHINESE FOOD TAKEAWAY PREMISES AT 51. WINSOVER ROAD. SPALDING. LINES.

SEPT. 1994.


SOUTH H... D.C.
PL... T.
21 SEP 1994
REF 0900/94

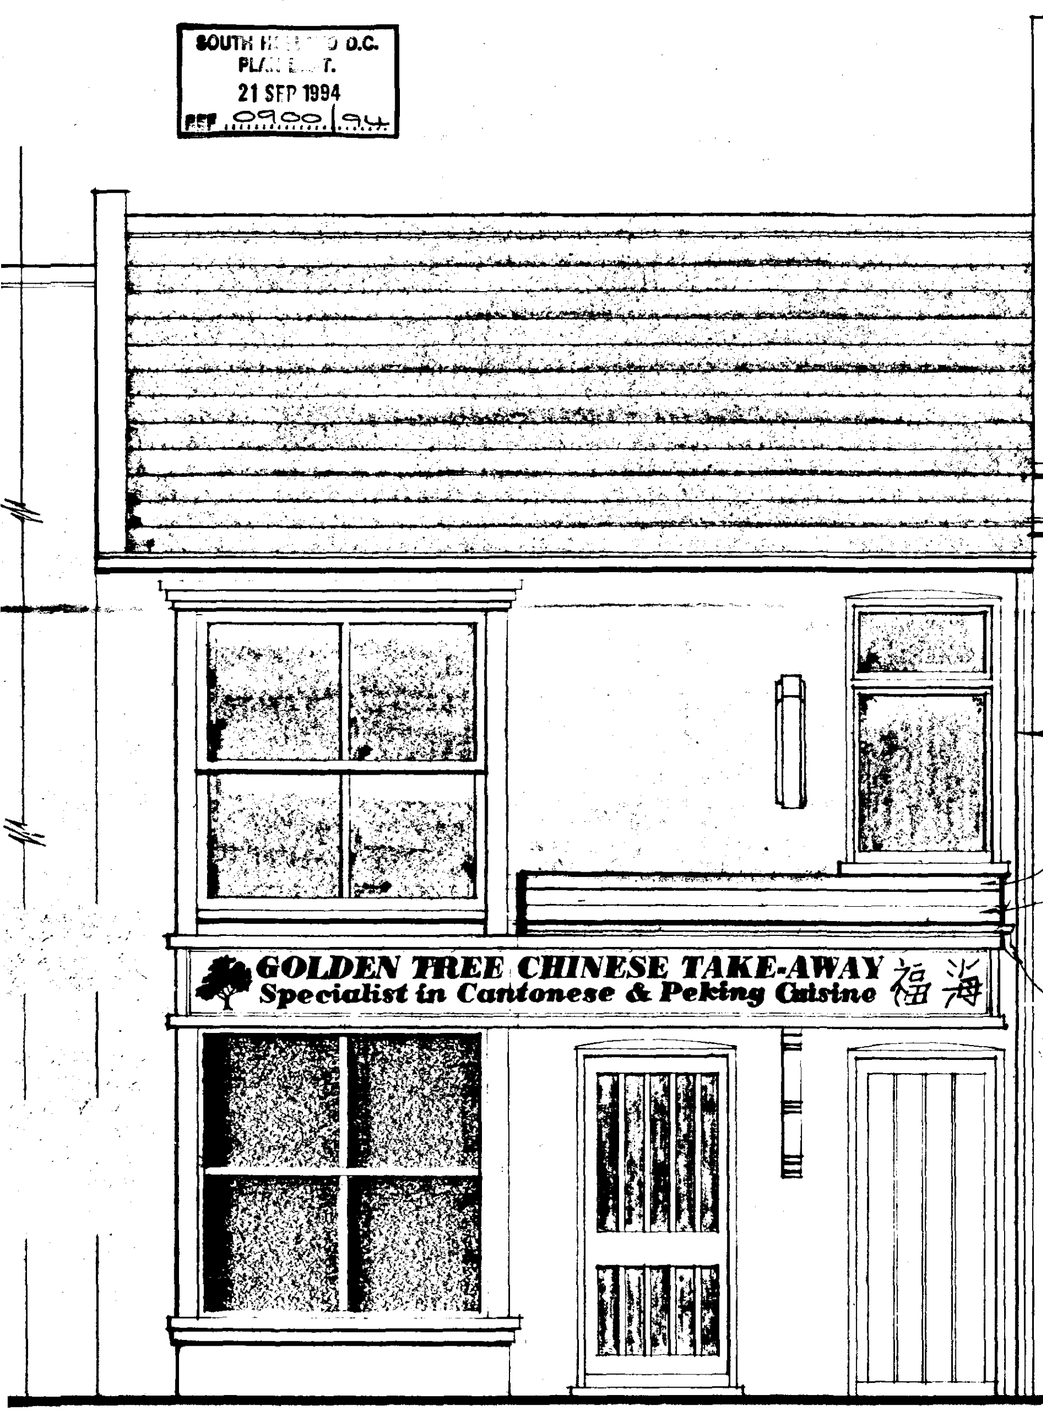



FRONT ELEVATION Scale - 1 : 25.

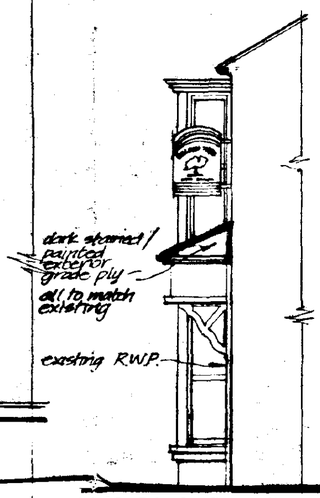



SIDE ELEV Scale 1:50

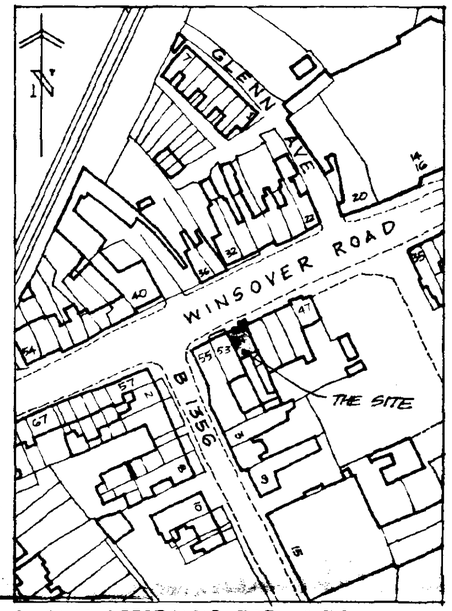


LOCATION PLAN Scale 1:2500.

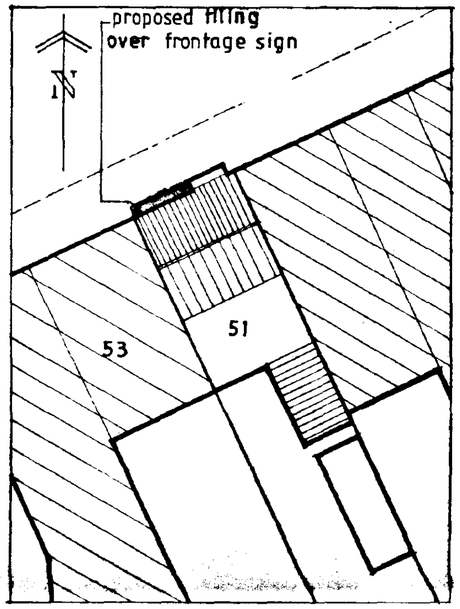


BLOCK PLAN Scale 1:250.

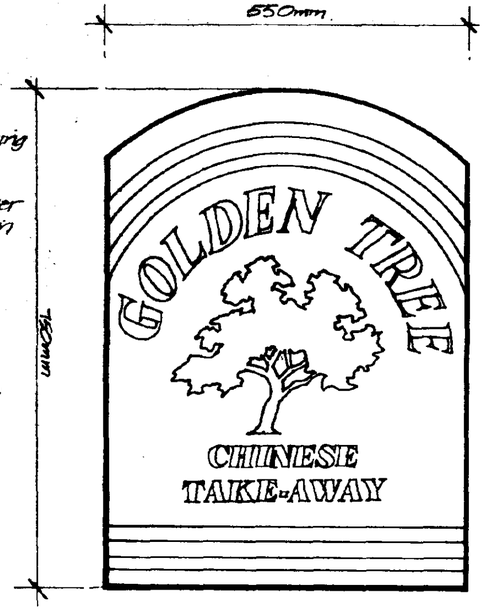


Not to scale

PROJECTING SIGN.

- to be manufactured and installed by specialist.
- to be internally illuminated by diffused lighting.
- all components to be rust and waterproofed.
- colour scheme – as shop fascia – dark green background, golden/yellow lettering and symbols internally illuminated – ('back-lit').

DRAWING AMENDED DEC. 1993

a - projecting sign reduced in size
b - ground floor bay window to match that of first floor bay.

DRAWING AMENDED SEPT. 1994

c - green concrete roof tiling over frontage sign

STEWART GRAPHICS AND DESIGN
Architectural and Town Planning Drawing Services
Tel. Slenford (0529) 305039