



Ground Floor Plan

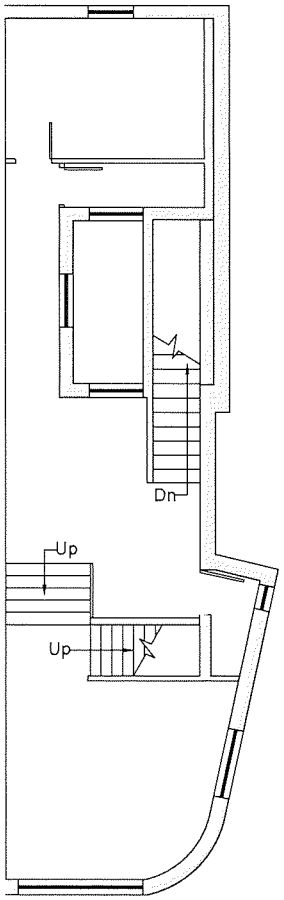


First Floor Plan

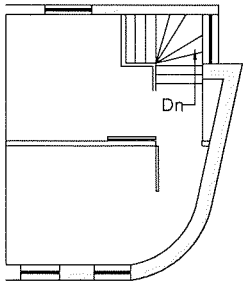

Second Floor Plan

Scale 1:100

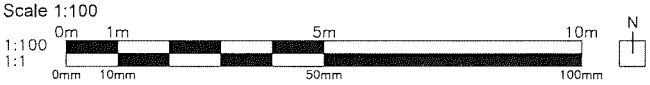

REV	DESCRIPTION	DATE:

Project:
23 Hall Place
Spalding
PE11 1SQ

Drawing:
Existing Floor Plans

Issue:
CHANGE OF USE

Scale:
As shown at A3

Date:
08/2021

Drawing Number:
HP-001

Revision:
-