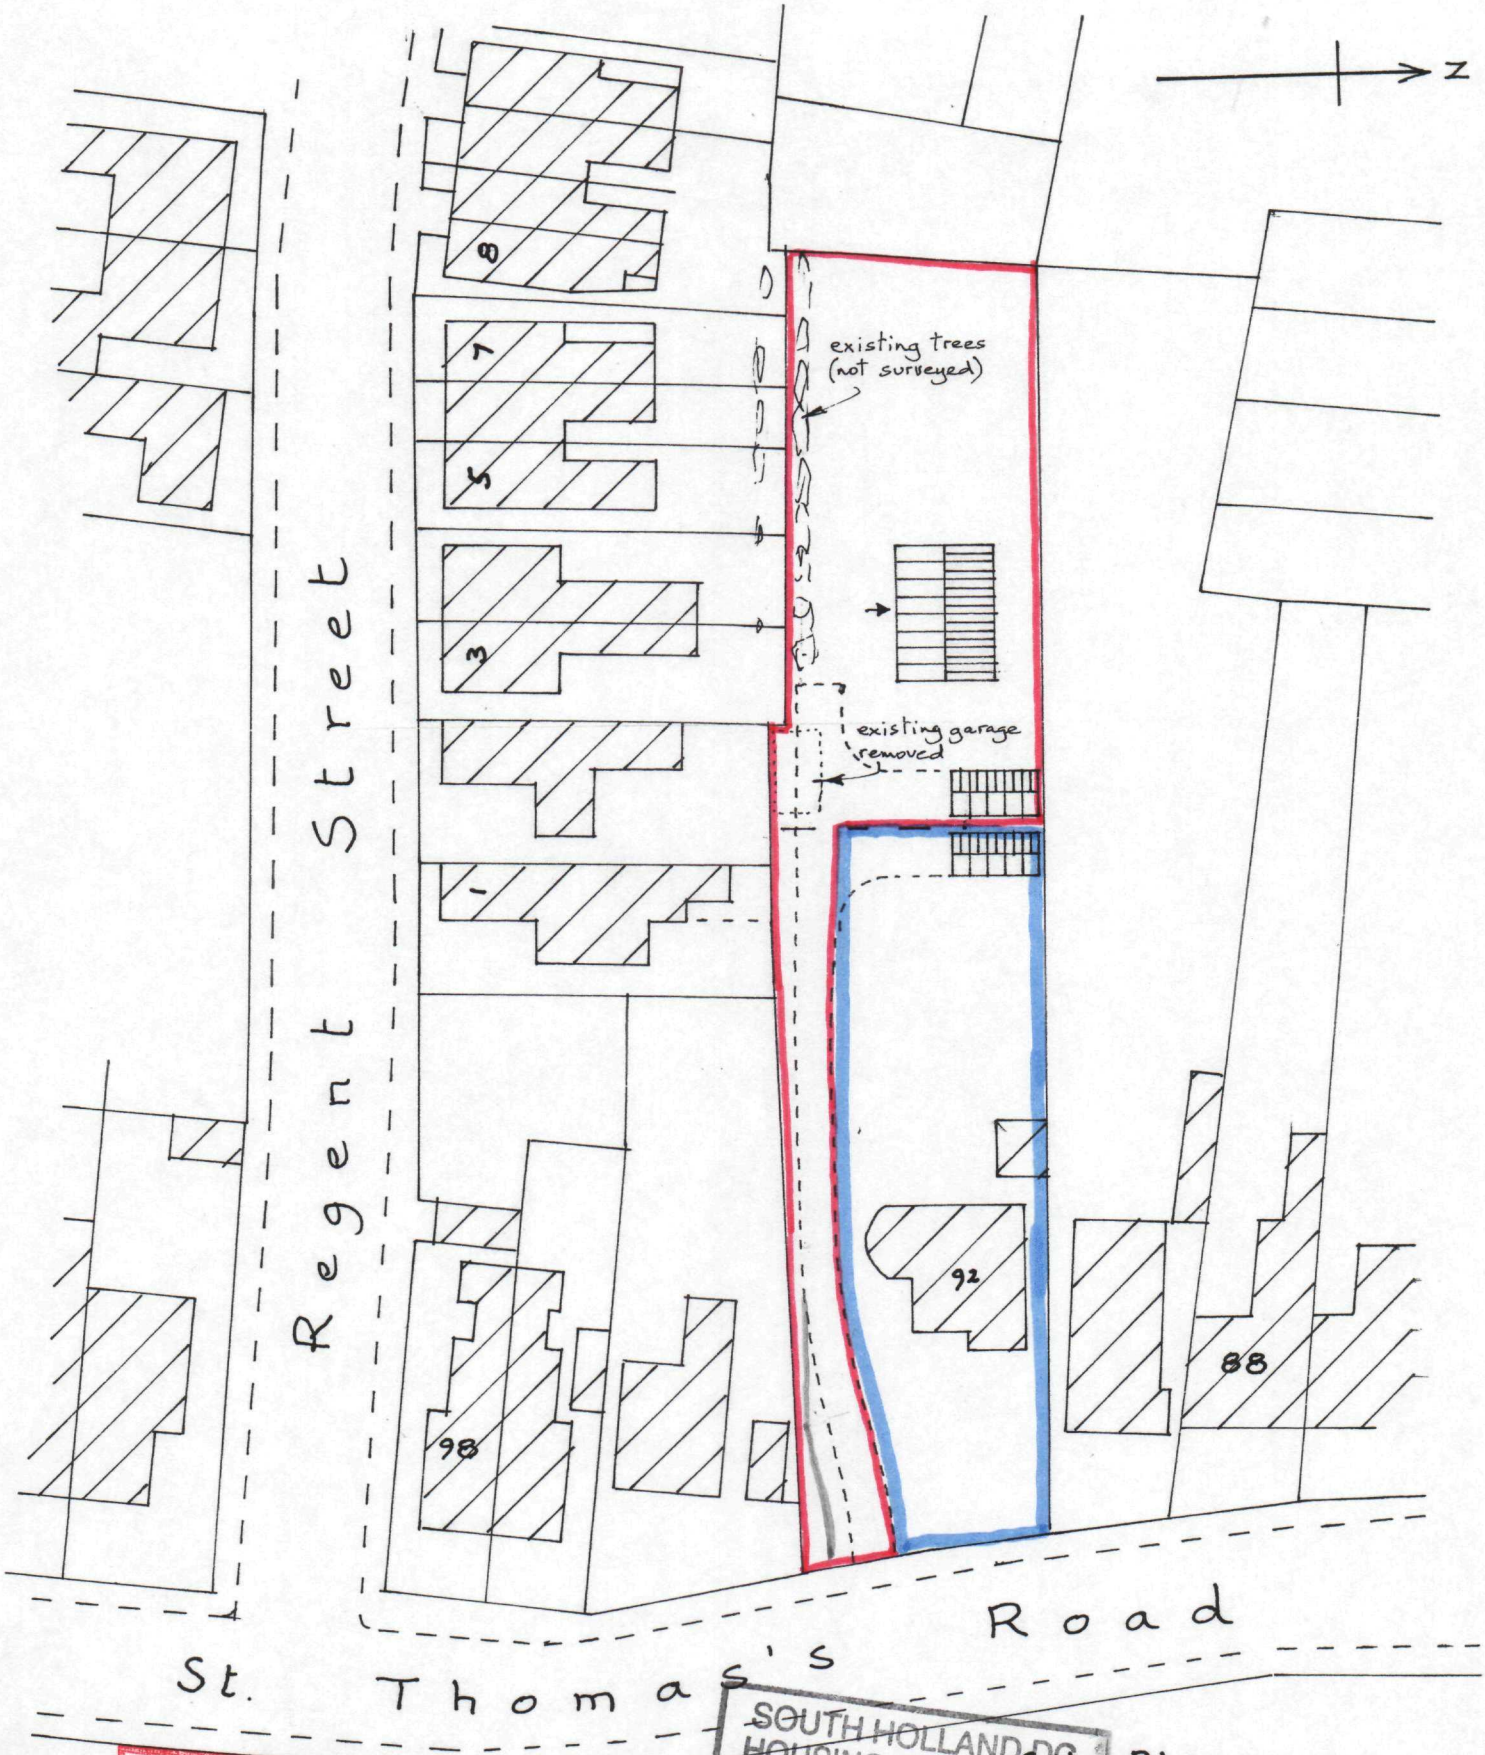


Site Plan Scale 1:500

DETERMINED PLAN

SOUTH HOLLAND DC
HOUSING & PLANNING
20 DEC 1999
Ref: H06/99

Building Plot off
St. Thomas's Road, SPALDING.
Mr. and Mrs. Whittington.

BUILDING DESIGN and PLANS
ALWYN ROFFE,
1, Green Lane,
SPALDING, Lincs. PE11 2YB
tel : 01775 - 723 680