



North



West

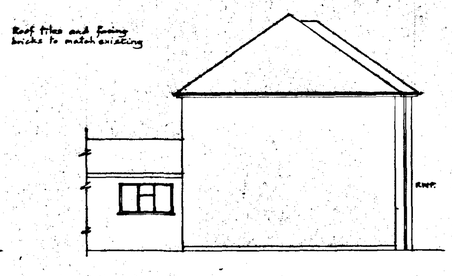

South Elevation

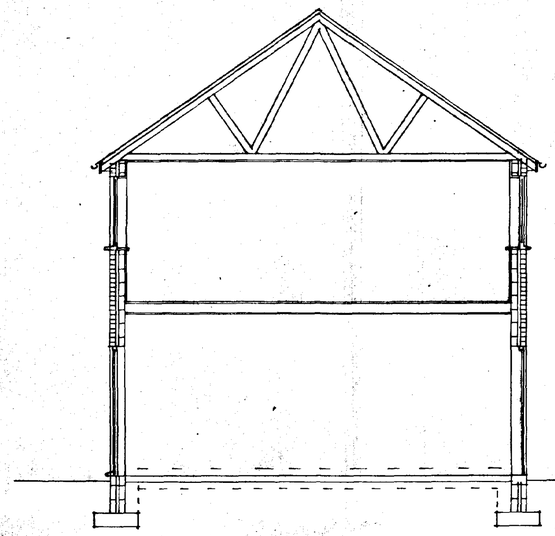

Cross Section


Roof pitch, soffit and eaves to match existing.

10 mm wide flyproof eaves ventilation.

P.V.C. guttering to match.


18 mm T. & G. flooring grade chipboard on 50 × 147 mm joists (sc3) at 400 mm centres.

38 × 38 mm herring bone strutting at mid-span.

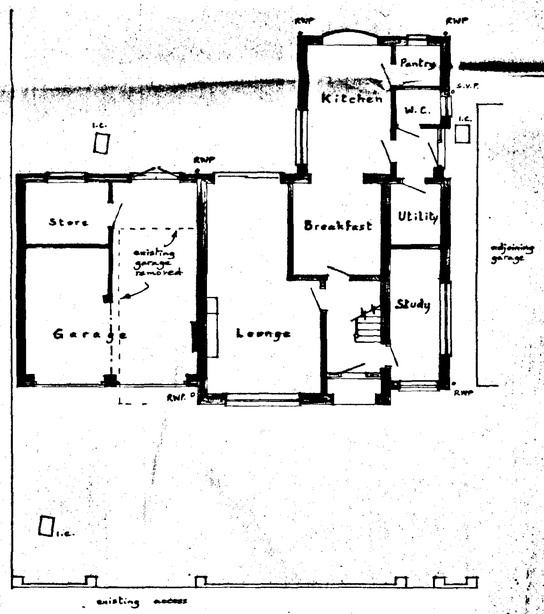


Ground Floor

First Floor

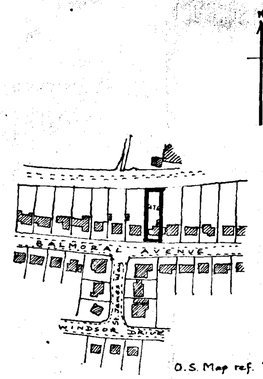

O.S. Map ref. TF 249 219
Crown Copyright Reserved

Location Scale 1:2500

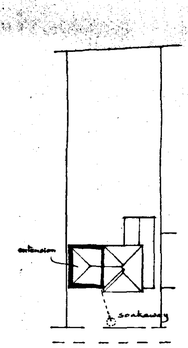

Site Plan. Scale 1:500

SOUTH HOLLAND DC
HOUSING & PLANNING
13 SEP 1999
Ref: 907/99

Mr. and Mrs. A. Dodsworth,
27, Balmoral Avenue,
SPALDING, Lincs.

Extension to House.

DETERMINED PLAN

Written dimensions to be used in preference to scaled, and all measurements to be verified by checking on site.	Scale 1:100
Local Authority Ref. Planning	Drawing No. 990909
Building Regulations	Date Sept. 1999

A. ROFFE
BUILDING DESIGN & PLANS
1, Green Lane,
SPALDING, Lincs. PE11 2YB
Tel: 01775-723 680

©
SUMMITT
2141 4957