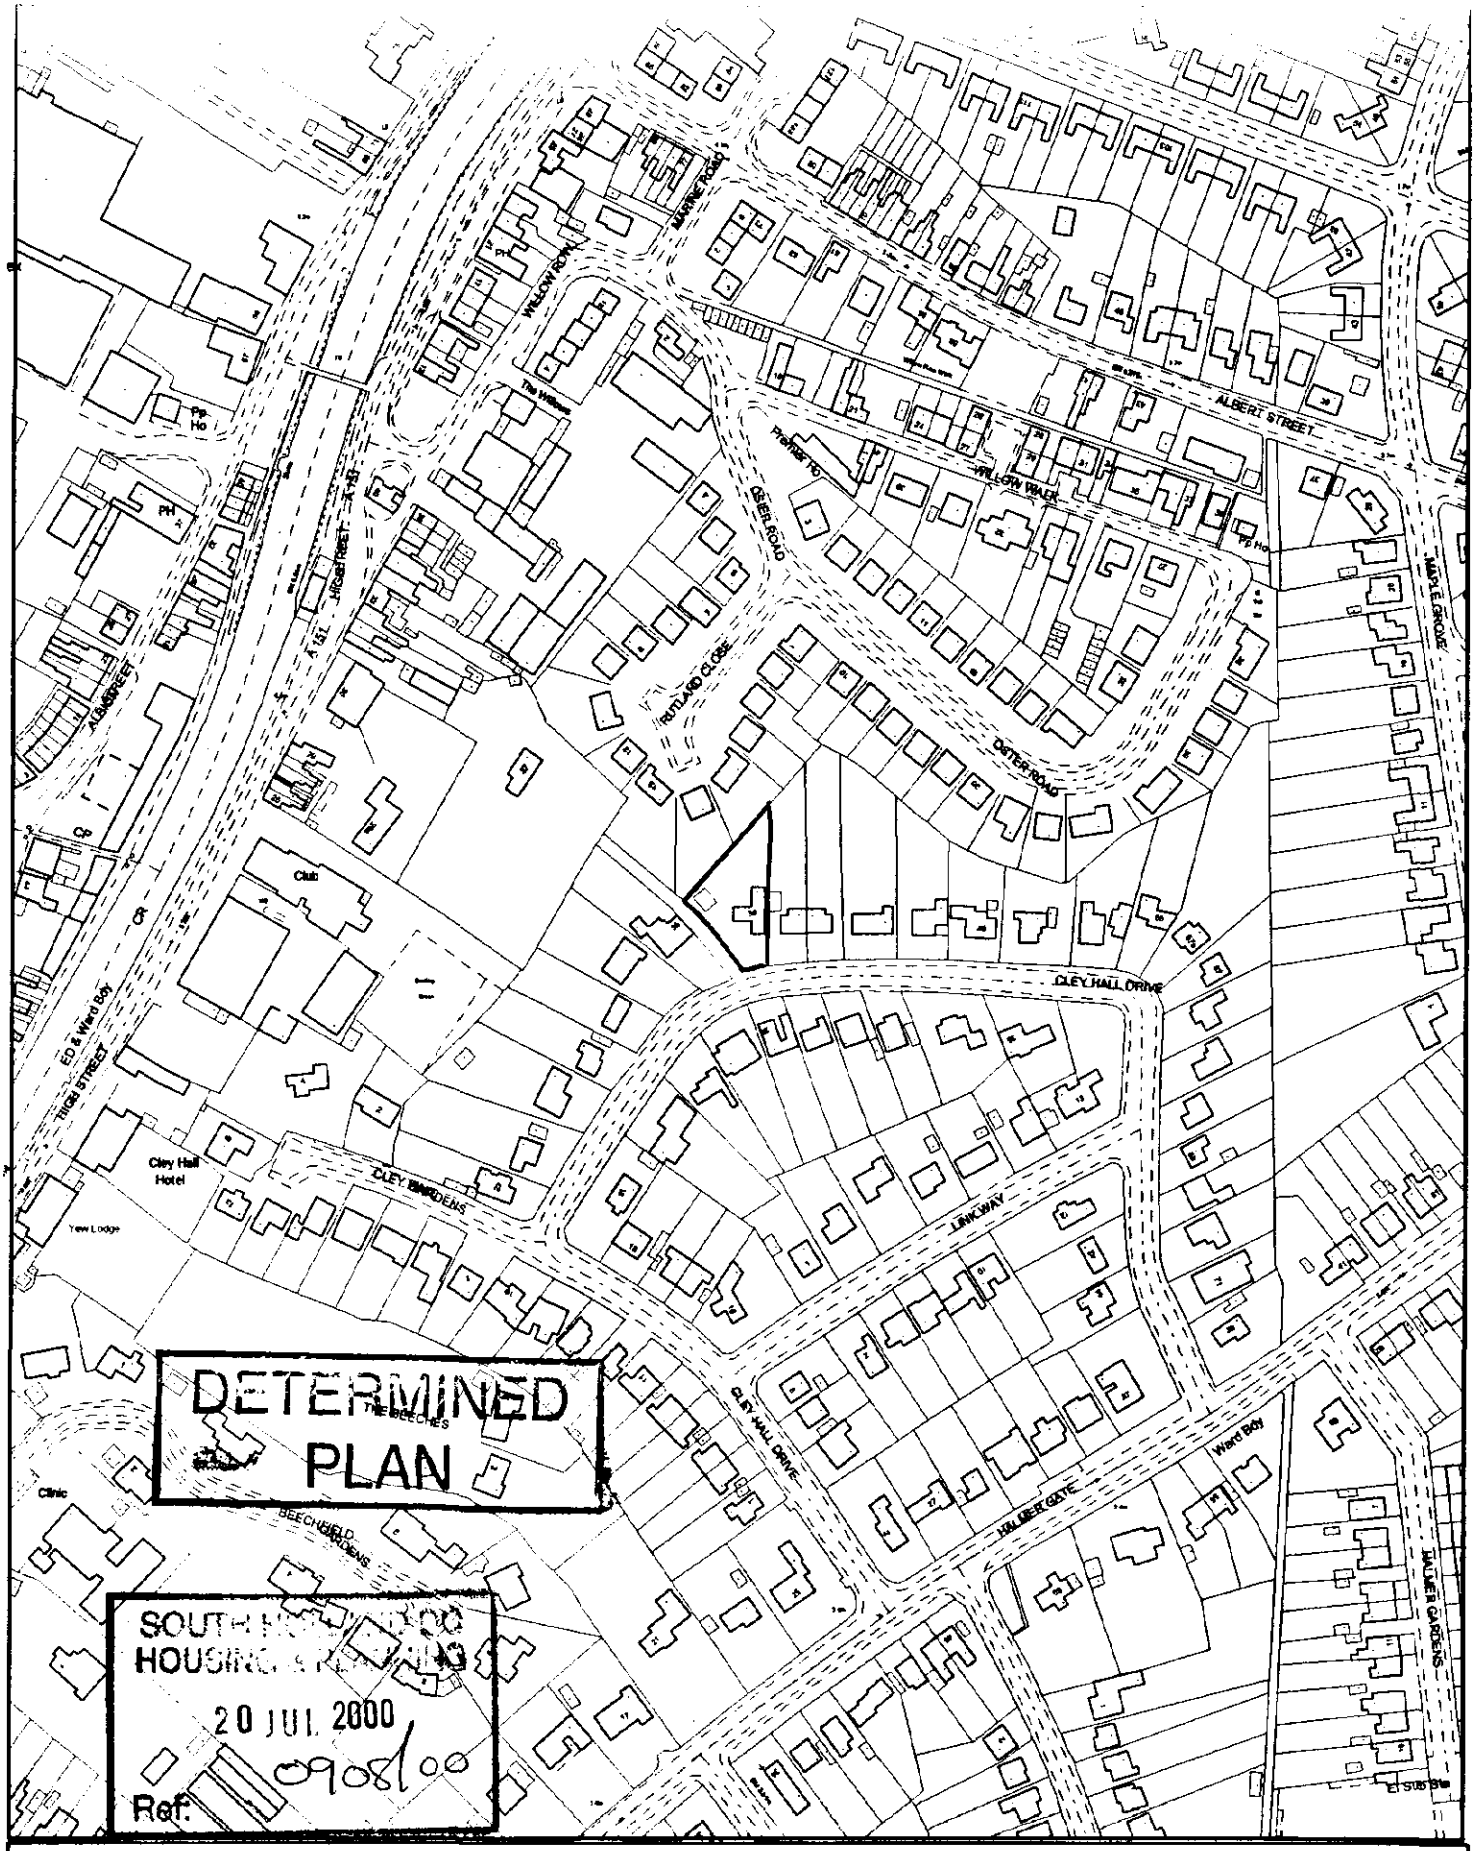


SOUTH HOLLAND DISTRICT COUNCIL

Council Offices, Priory Road, Spalding, Lincolnshire PE11 2XE


This copy has been produced specifically for the map return scheme purposes only. No further copies may be made.

Scale: 1:2500


This map is reproduced from Ordnance Survey material with permission of Ordnance Survey on behalf of Her Majesty's Stationery Office (c) Crown copyright. Unauthorised reproduction infringes Crown copyright and may lead to prosecution or civil proceedings. South Holland District Council LA079413 2000




REAR ELEVATION
(SCALE 1:100)

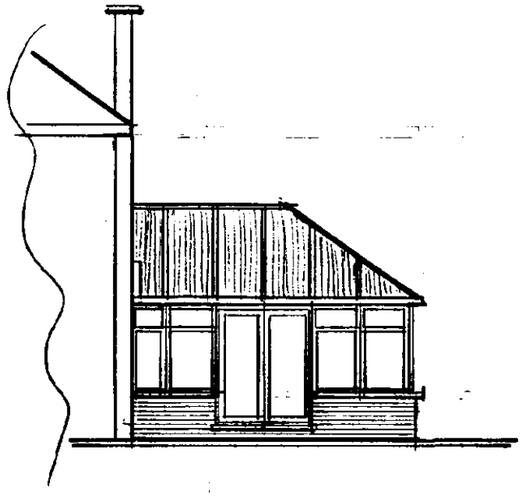

SIDE ELEVATION

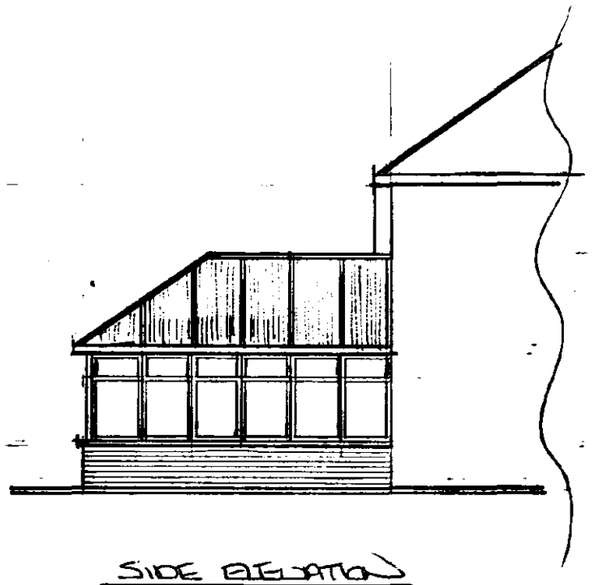

SIDE ELEVATION

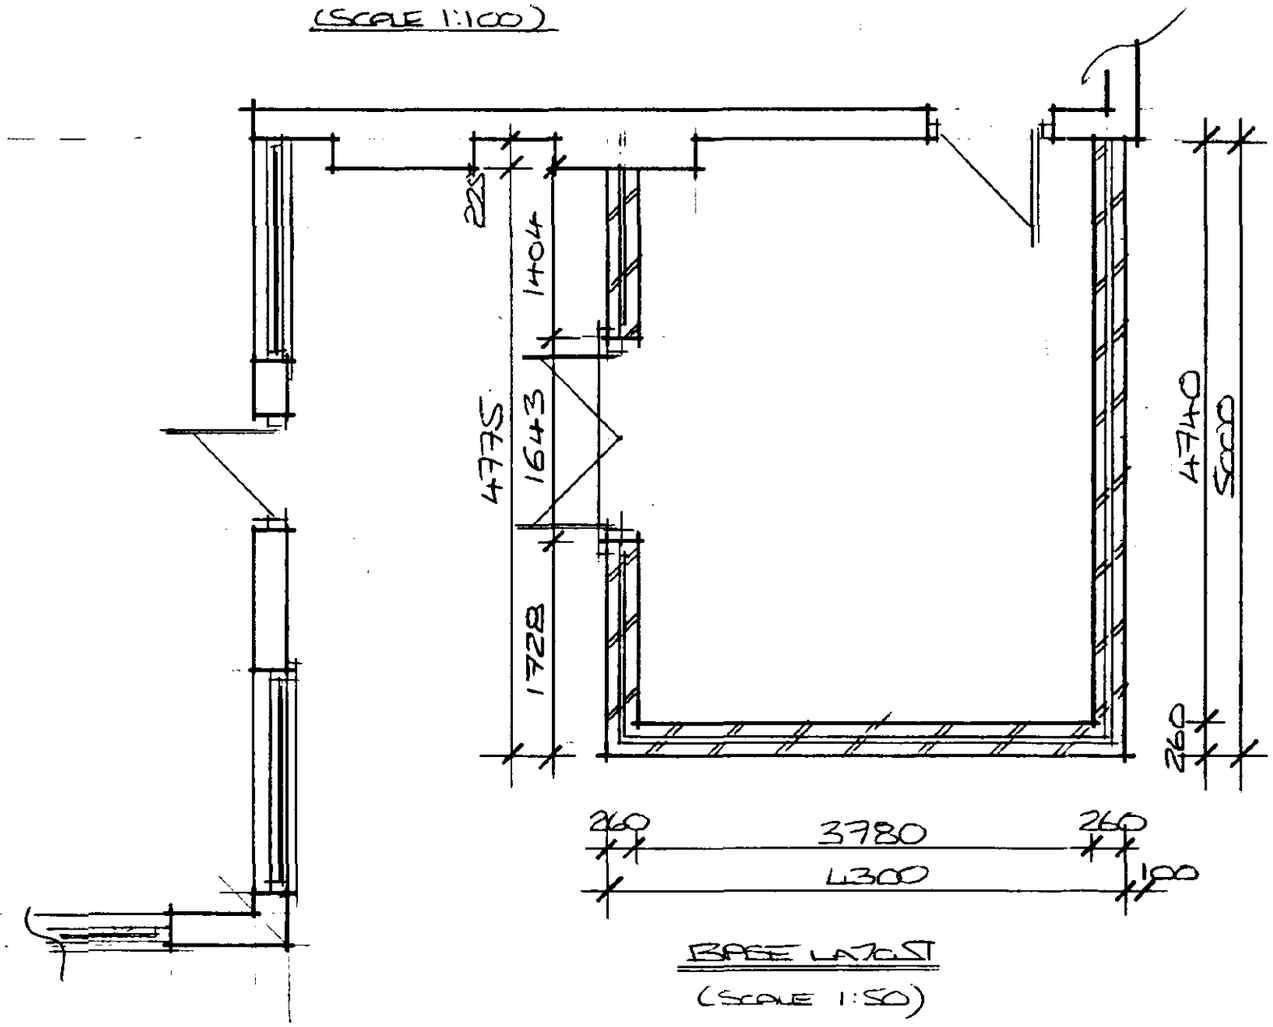

BASE LAYOUT
(SCALE 1:50)

DETERMINED
PLAN

SOUTH HOLLAND DC
HOUSING & PLANNING
20 JUL 2000
Ref: 0908/00

MR. MADDISON
39 CLAY HALL DRIVE
SPALDING
LINCOLNSHIRE
PE11 2EB
01775 725131