


Proposed Elevations

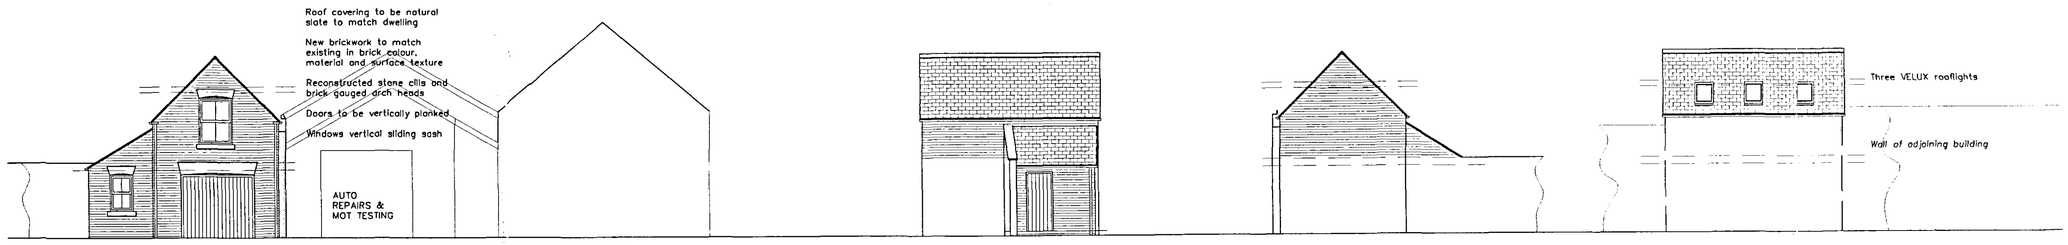


front side rear side

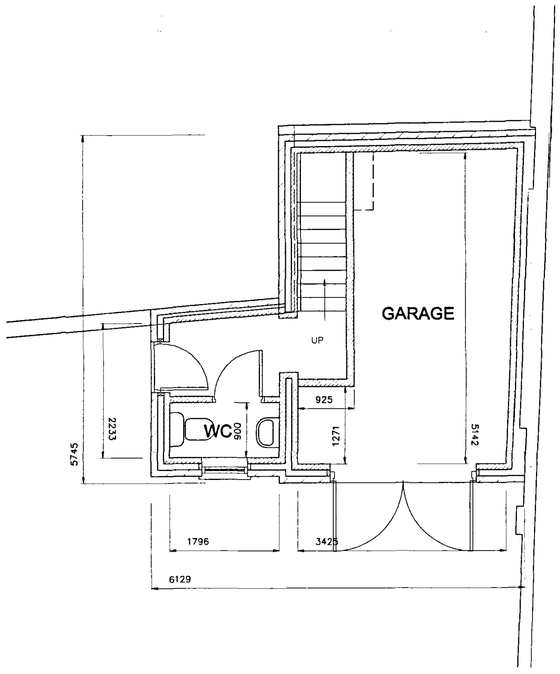

GROUND FLOOR PLAN

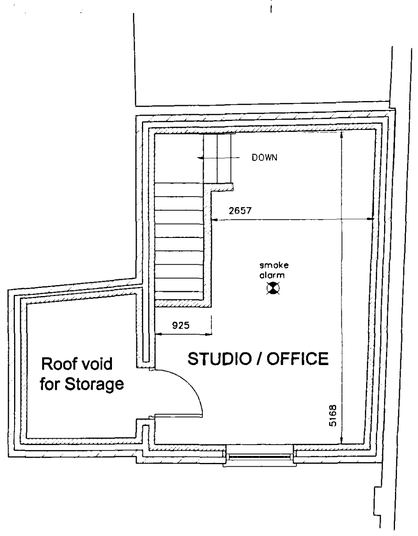

FIRST FLOOR PLAN

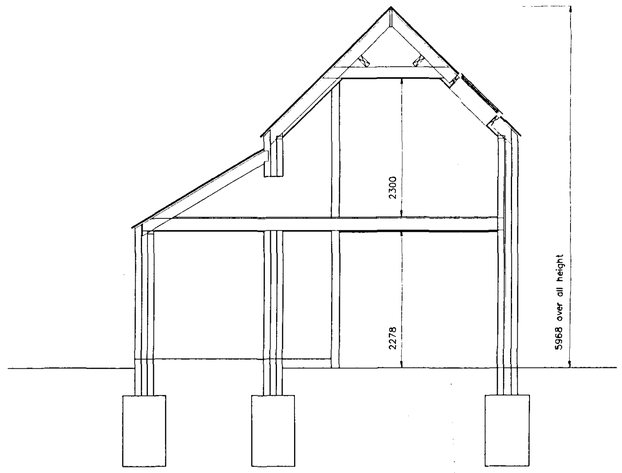

SECTION

AMENDMENTS

A 06.06.06 Building height reduced

L. A. Building Design
Architectural and Surveying Practice
55 Hannam Boulevard
Spalding
Lincolnshire PE11 1LB
Telephone/Fax: Spalding (01775) 711437

Peter S Lithgow MCIOB MCIAT
Member of the Chartered Institute of Building and
Member of the Chartered Institute of Architectural Technologists

project
Proposed Construction Works at
Cambridge House, 35 St Thomas's Road, SPALDING, Spalding, Lincolnshire.

client
MR A DOADES

drawing
Design Drawing
ALTERATIONS ETC TO EXISTING HOUSE

date	scale(s)
April 2006	1:50 1:100
drawn by	checked
Peter Lithgow	PSL
job no	drawing no
04/02	04A