
Proposed Elevations




front

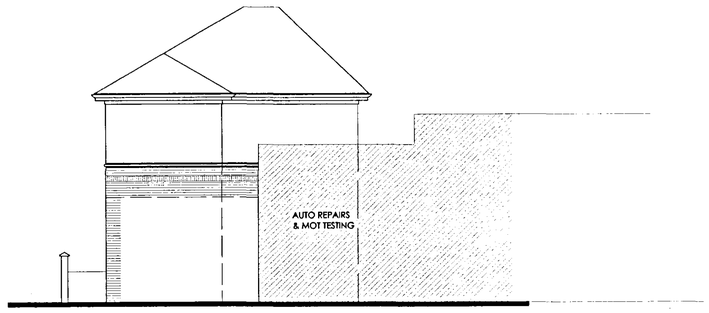


side

BOUNDARY WALL ~ SIDE FACING ST THOMAS'S ROAD
Remove extg wall and grub up foundations
Excavate for foundations and cast 450mm wide x 230mm deep (150mm each side wider at piers) GEN3 concrete foundations
Build wall in selected clay facings as approved to 900mm high with cast stone coppings to approved design. Piers to be taken two courses higher and finished with matching design coppings. Install wrought steel railings with ball or fleur de lys tops.

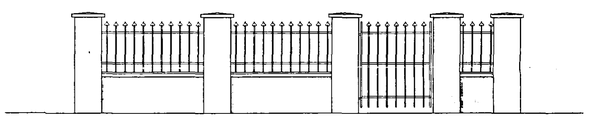


ST THOMAS'S ROAD ELEVATION

BOUNDARY WALL ~ SIDE FACING SPRING GARDENS
Remove extg wall and grub up foundations
Excavate for foundations and cast 450mm wide x 230mm deep (150mm each side wider at piers) GEN3 concrete foundations
Build wall in selected clay facings as approved to 1500mm high with cast stone coppings to approved design. Piers to be taken two courses higher and finished with matching design coppings.

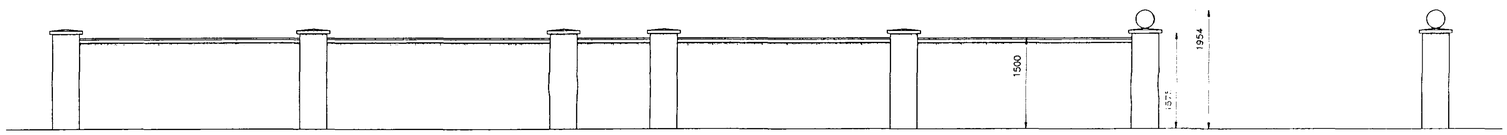

SPRING GARDENS ELEVATION

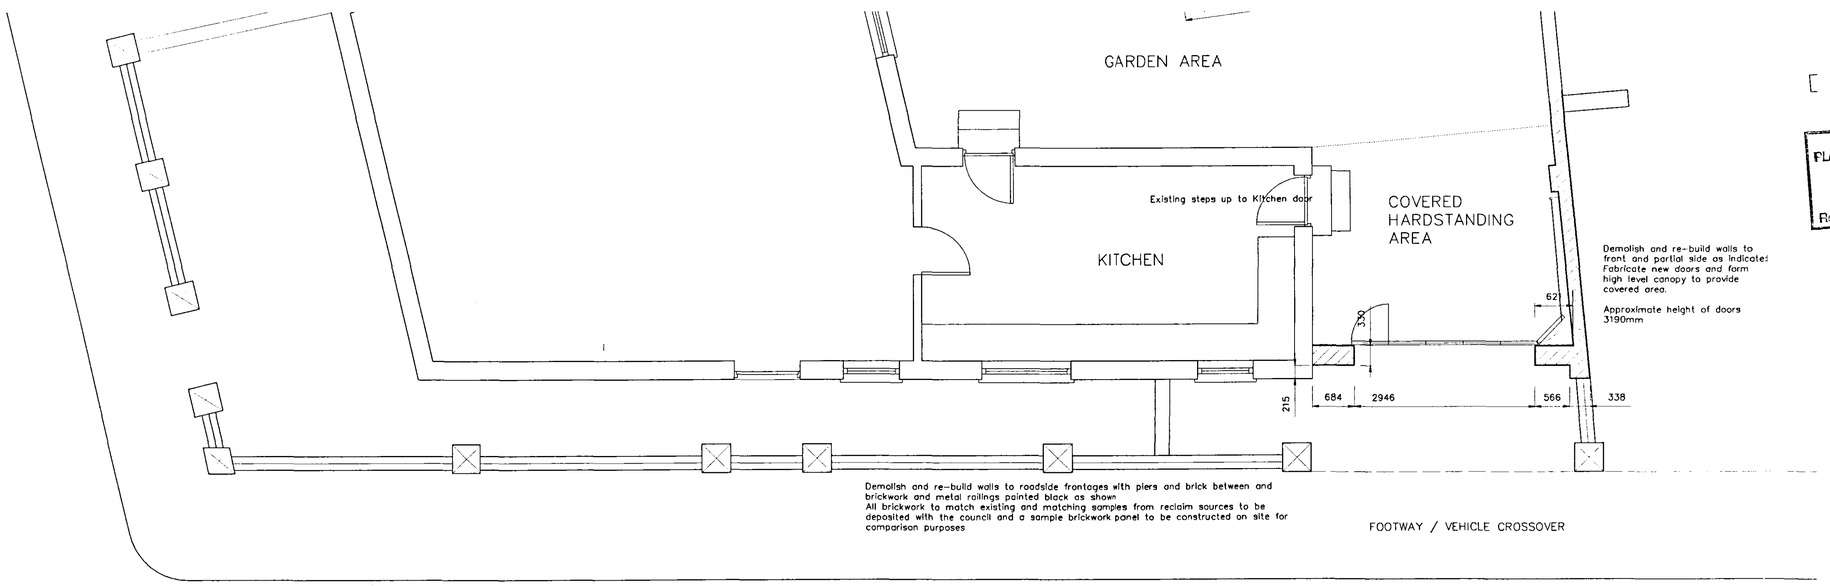

GROUND FLOOR PLAN Proposed

SHDC
PLANNING & DEVELOPMENT
2 9 JUN 2006
Ref. 0908/06

AMENDMENTS

A 06.06.06 Wall set in a further 100mm to make a one brick inset

DETERMINED PLAN

L. A. Building Design
Architectural and Surveying Practice
55 Hannam Boulevard
Spalding
Lincolnshire PE11 1LB
Telephone/Fax: Spalding (01775) 711437

Peter S Lithgow MCIOB MCIAT
Member of the Chartered Institute of Building and
Member of the Chartered Institute of Architectural Technologists

project
Proposed Construction Works at
Cambridge House, 35 St Thomas's Road, SPALDING, Spalding, Lincolnshire.

client
MR A DOADES

drawing
Design Drawing
ALTERATIONS ETC TO EXISTING HOUSE

date	scale(s)
April 2006	1:50 1:100
drawn by	checked
Peter Lithgow	PSL
job no	drawing no
04/02	02A