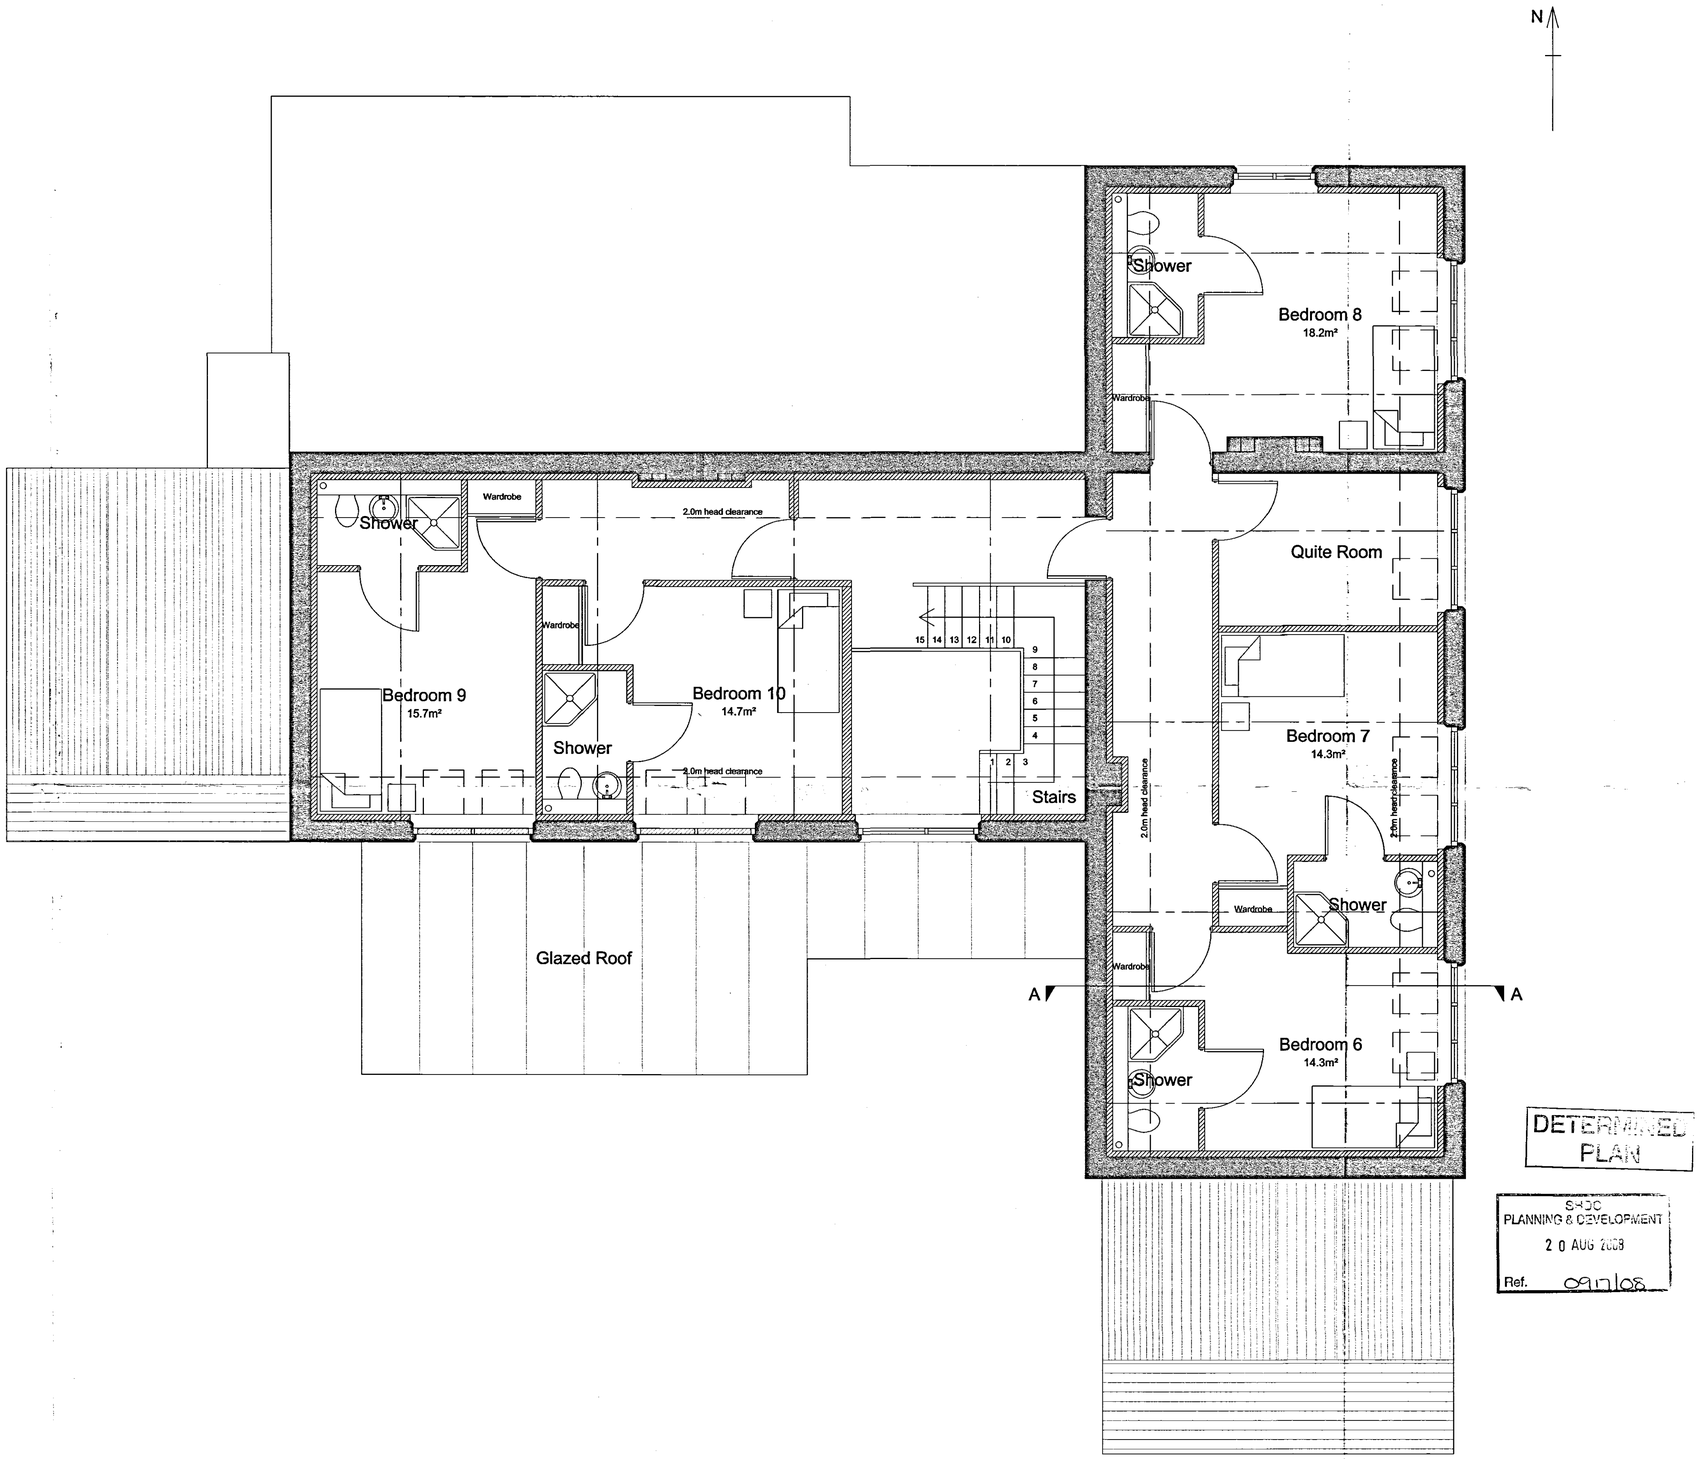


DETERMINED PLAN

SHDC PLANNING & DEVELOPMENT 20 AUG 2008 Ref. 0911/08

Copyright KMB Ltd.

Do Not Scale This Drawing

CDM - Significant design hazards

Hazard	Control

Brickwork
Where facing brickwork is demolished or broken out for openings - Bricks to be cleaned and saved for use where new brickwork required.

Bedroom areas exclude en suite shower rooms

Rev	Date	Description	Drawn	Check'd

Amendments

Drawing Status

- Feasibility ☐
- Preliminary ☐
- Comments ☐
- Planning Drawing ■
- Building Regulation Drawing ☐
- Tender Drawing ☐
- Construction Drawing ☐

KMB

■ Quantity Surveying ■ Architecture
■ Project Management ■ Planning Supervision

PROJECT TITLE
Proposed Alterations
at Goodfellows Primary School
Spalding
Lincs

CLIENT
Mr. A. Kachra

DRAWING TITLE
Proposed First Floor Plan

SCALE	DATE
1:50 @ A1	August 2008

DRAWN BY	CHECKED BY	DRAWING No.	REV
MM	BJ	300/1950-05	-

The Old Bake House, Kirton, Lincolnshire, PE20 1EH
t: 01205 724016 f: 01205 723631 e: Kmb@kmb-ltd.co.uk