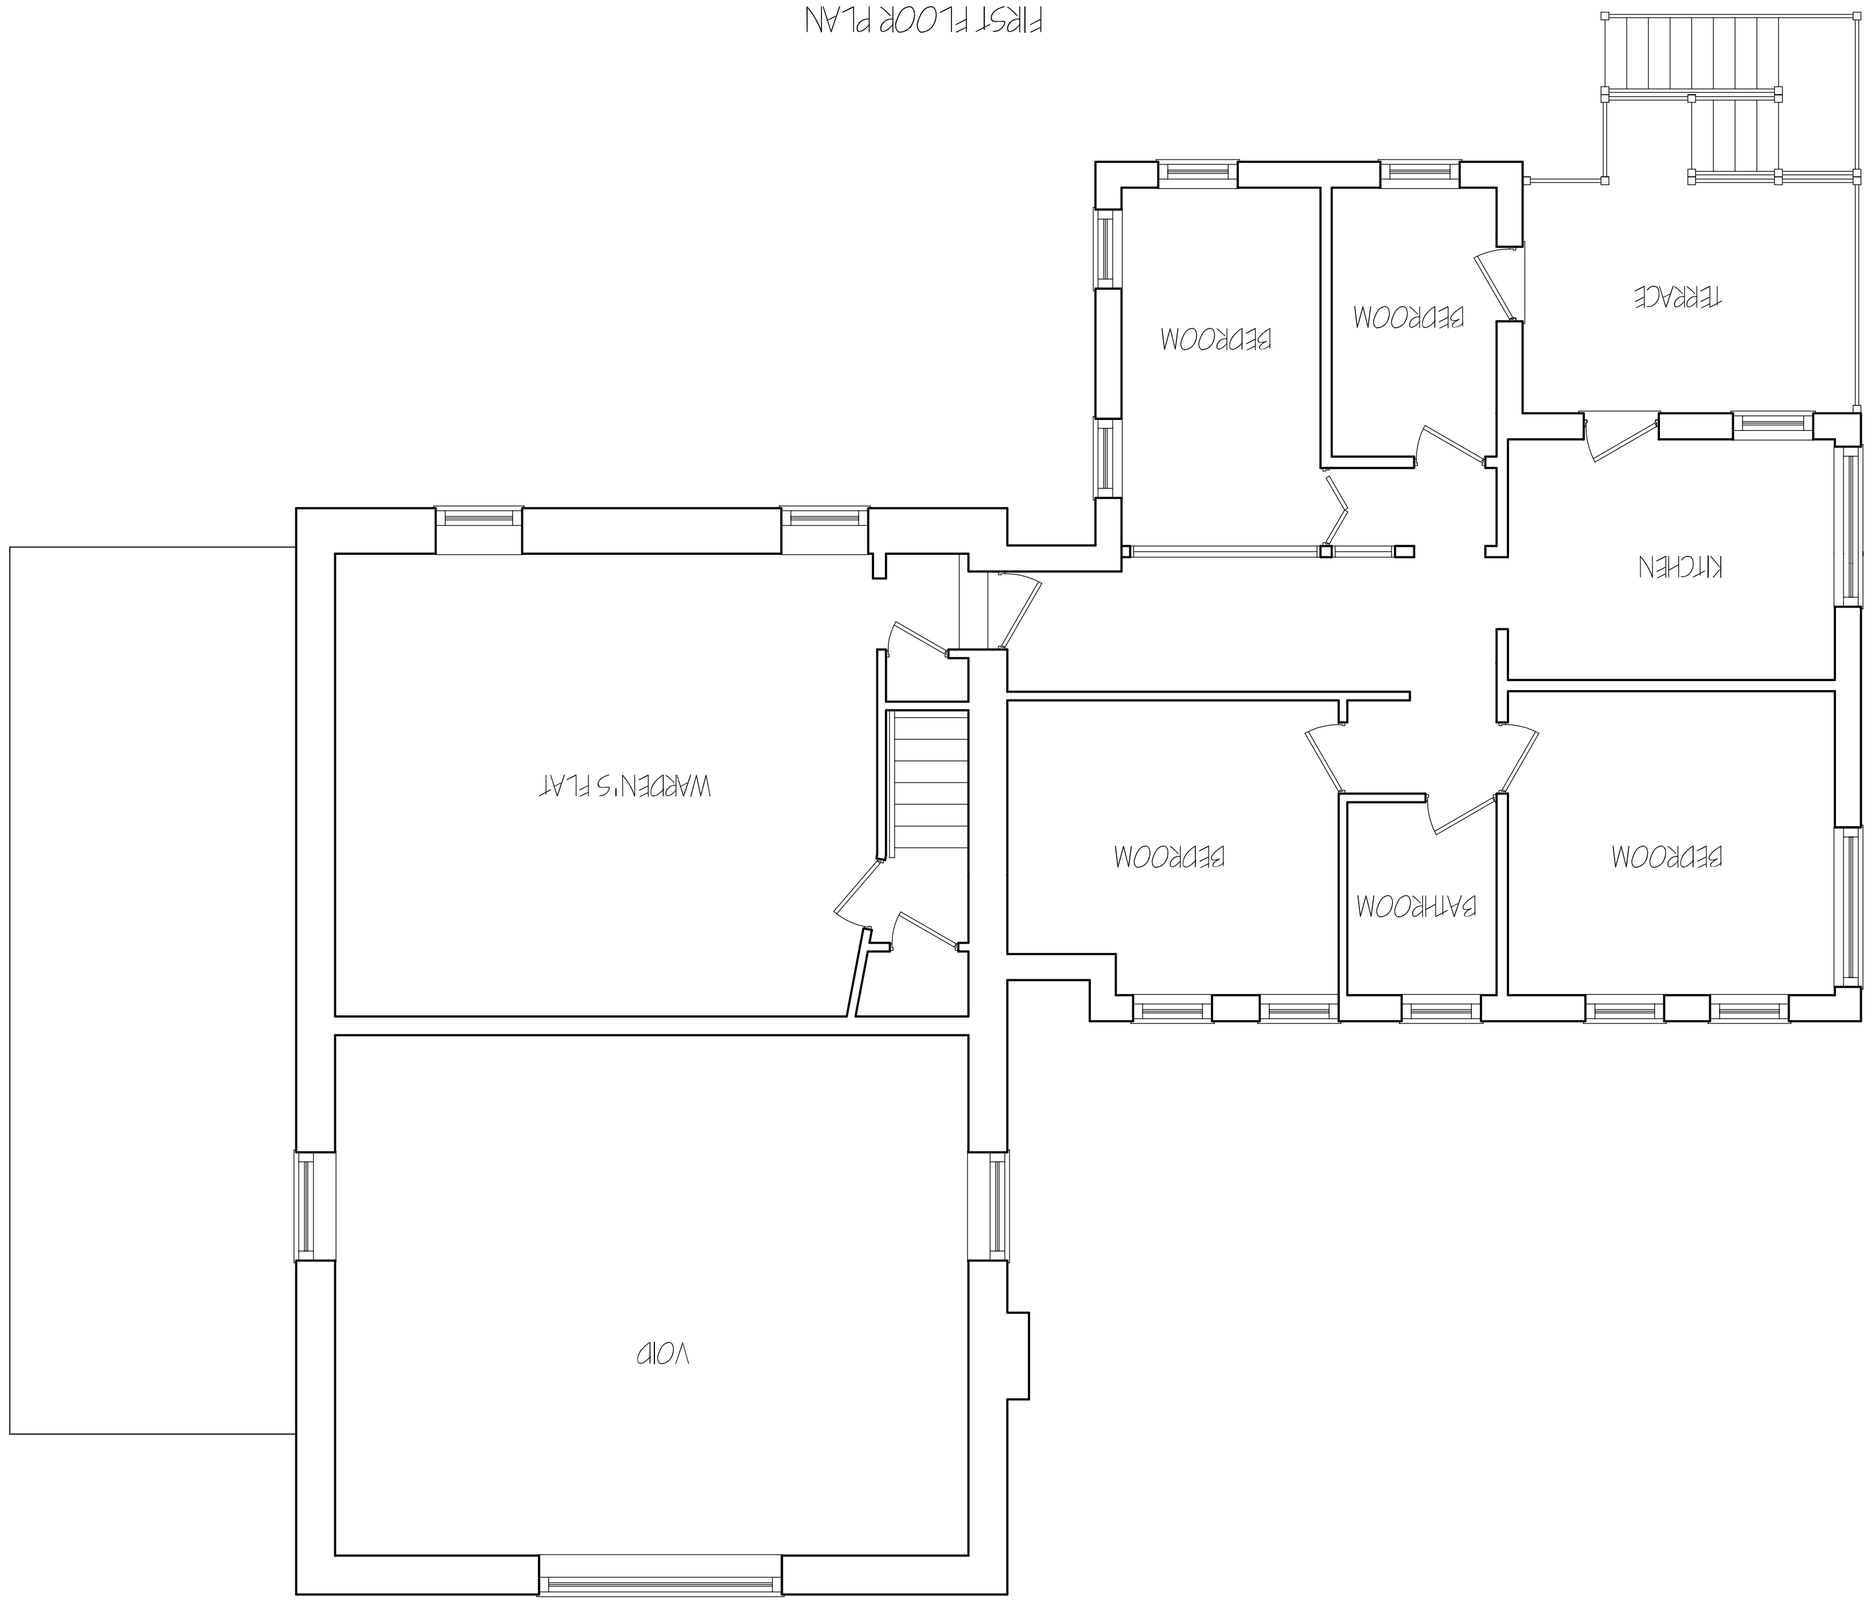

LOCATION PLAN 1:1250

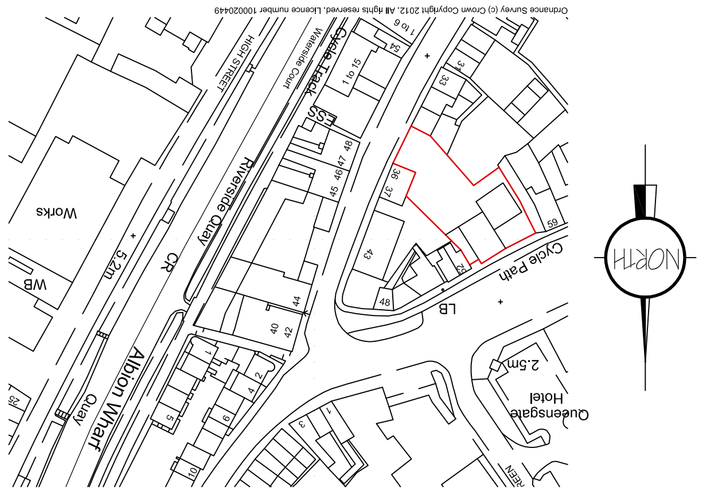

G. R. MERCHANT LTD.
I.ENG AMICE FIWO
ARCHITECTURAL, STRUCTURAL AND LAND DRAINAGE CONSULTANTS

4 Wrights Mews
12A Park Road, Holbeach, Spalding, Lincs, PE12 7EE
Tel: 01406 490800
Fax: 01406 425744
E-Mail: gr.merchant@btconnect.com

Project
WINDOW REPLACEMENT & REPAIR
FRIENDS MEETING HOUSE
WESTLODE STREET
SPALDING, LINCS. PE11 2AE

Client
LINCOLNSHIRE AREA QUAKER MEETING

Drawing
FIRST FLOOR PLAN - EXISTING
LOCATION PLAN

Job Ref.	Drawing No.
9701-20	02
Date	Drawn
SEPT 2020	SLB

Scales
1:50 & 1:100 (Unless Otherwise Stated)

DO NOT SCALE FROM THIS DRAWING

This drawing is copyright and may not be stored, reused, photographed or used for any other purpose either now that or within it is issued. The General Contractor is to check all dimensions on site and report any discrepancies to the Architect. All details shown on this drawing including illustrations are based upon Ystead site conditions noted on the area. No responsibility can be accepted for abnormal conditions which may be discovered during construction unless reported to the Architect as that detail or amendments may be considered. Site surveys are recommended in respect of foundations to establish upon whether site conditions below foundation work at variances. This drawing is limited in the amount of information contained and does not purport to contain a full specification of the works. It is solely for the purpose of obtaining Planning / Building Regulation approval. This drawing must not be used as a contract document alone. The works will not be warranted or accepted as site by G R Merchant or any representative thereof, it is the client or their appointed agents responsibility to provide workmanship, suitability of materials, adequate to specification, variations to contract etc.All materials to be new unless otherwise stated and components and materials etc. to be used fitted and installed etc. to strict accordance with manufacturers instruction and relevant code of practice. Materials shall conform to appropriate British standard specification or British Board of Agrement code applicable. The Employer / Client shall ensure that the electrical contractor is competent with and adopts all measures necessary to achieve compliance with Health and Safety Regulation for Building sites and Work places. The Employer / Client & Architect shall not be responsible for any breach of Copyright Legislation and shall indemnify the Architect against any claims or proceedings. Supervision will be required. The works shall complete of the final as shown on this drawing not details, which shall be deemed as included if at the date/ land owners responsibility to be aware of the Party Wall Act 1996 when building if close proximity to adjoining neighbors boundaries.

ref.	revision	date