

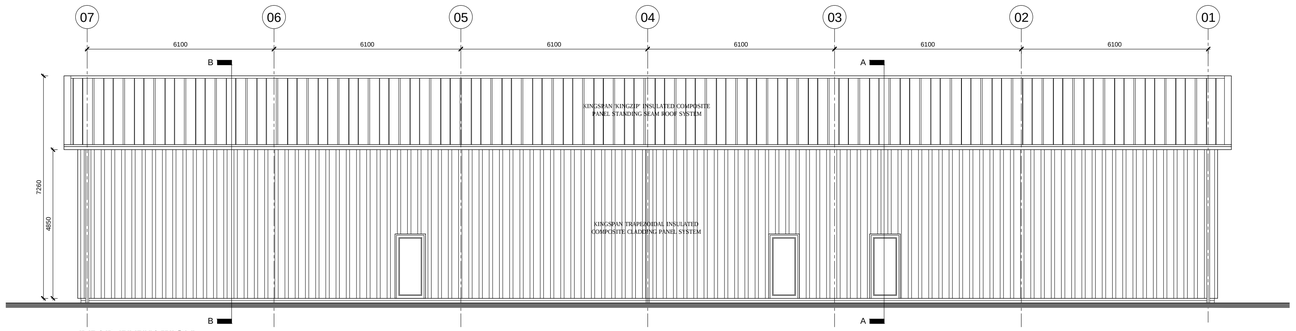


REAR ELEVATION


Unit 1, 2, 3, 4, 5, & 6

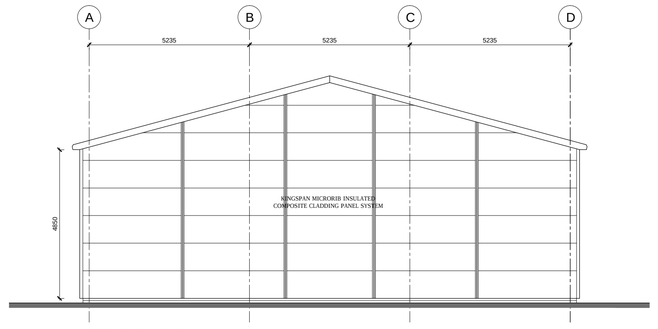


SIDE ELEVATION

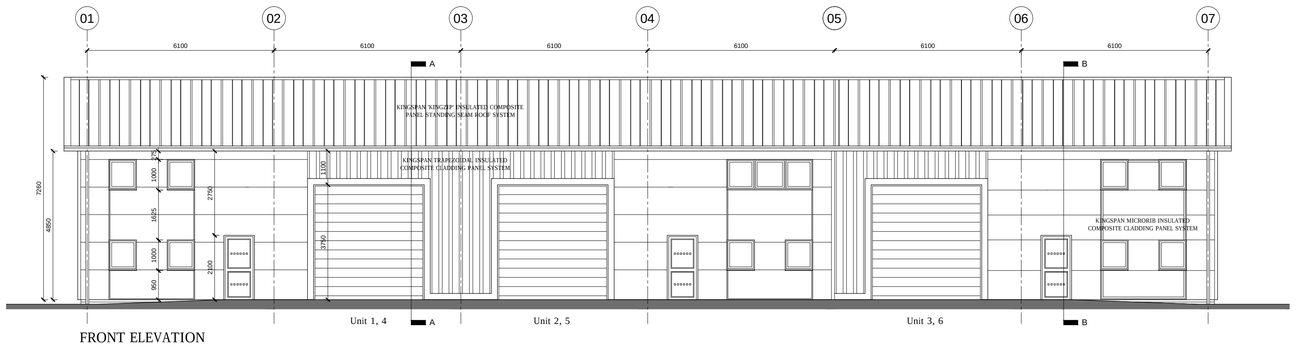


FRONT ELEVATION

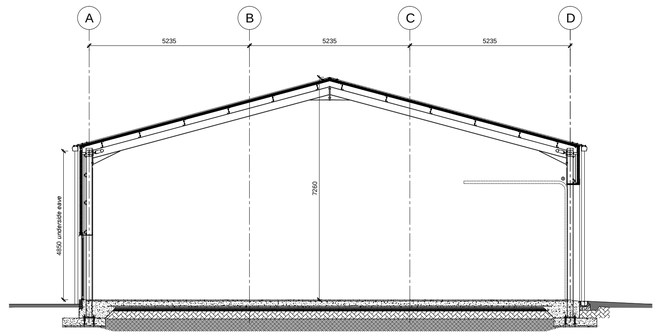

SECTION A-A

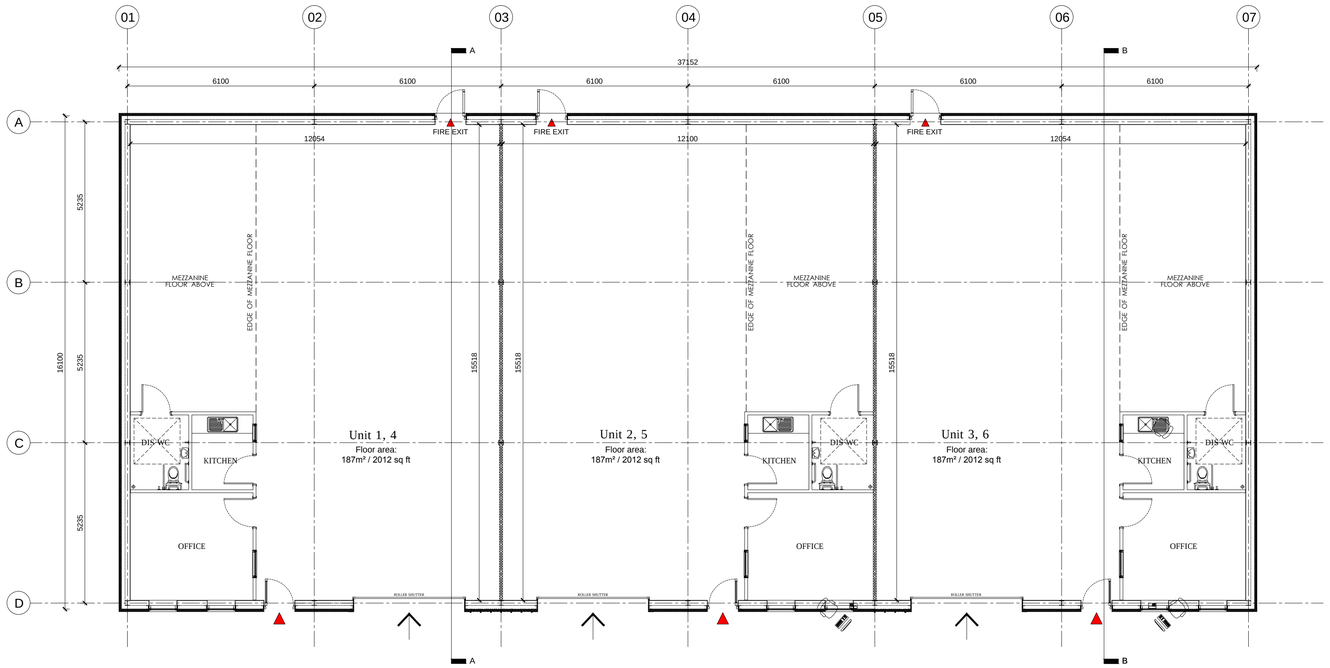

GROUND FLOOR PLAN

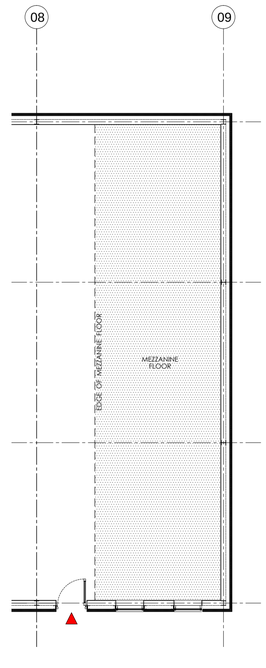

MEZZANINE FLOOR PLAN

Rev.	Date	Description
A	26.07.21	Cladding revised to elevations, plan and section updated.

ASHLEY KING
DEVELOPMENTS

1 Goodison Road, Lincs Gateway Business Park,
Spalding, Lincs, PE12 6FY **T: 01406 490590**

PROJECT:

Proposed Development
at Lincs Gateway, Spalding

DRAWING:

Block B1
Floor plan & Elevations

SCALE: 1:500@A1 DRAWN: MII

DATE: JULY.2021 REVISION: A

DRAWING No: 96-PL-BB-100