


Site Location Plan

Scale 1:1250

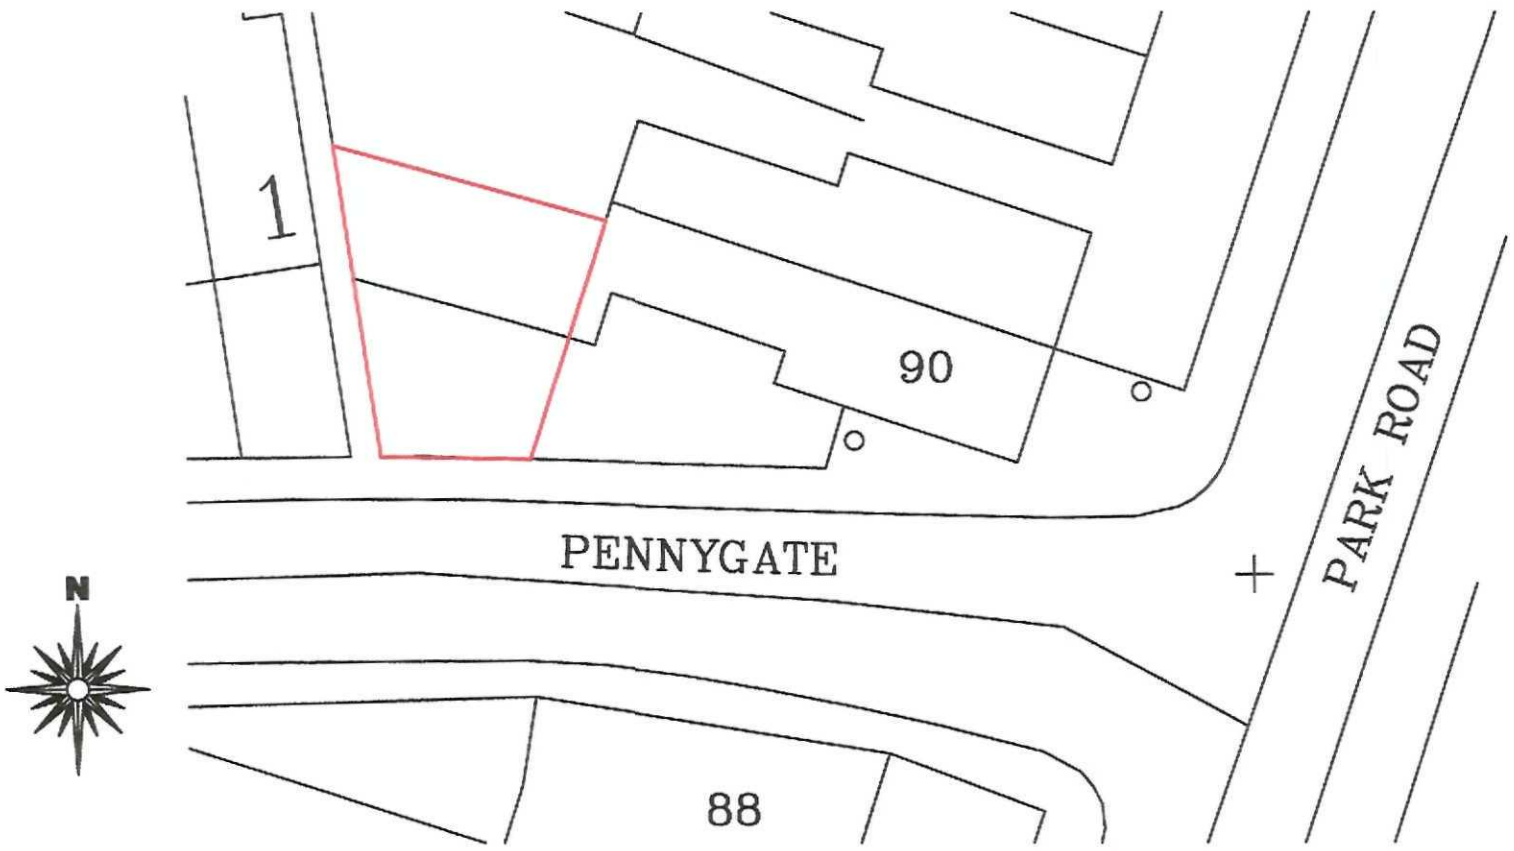

Site Block Plan

Scale 1:250

SHDC
Planning & Development
25 NOV 2009
Ref: 0923-09

remway Design Ltd
2nd Floor - 5B Sheepmarket
Spalding
PE11 1BH
Tel: 01775 768 921
e-mail: enquiries@remwaydesign.co.uk

Site : Mr S Kandola
201 Pennygate
Spalding
PE11 1LX

Client :

Conversion of Existing Store into a One Person Self Contained Bedsit at Rear of:
90 Park Road
Spalding


Date : *****

Scale : as noted

Drawing No:


1758 - 03

Contractor to check all Dimensions on site prior to ordering materials / commencing work.Do Not Scale from this Drawing - If in doubt then please ask

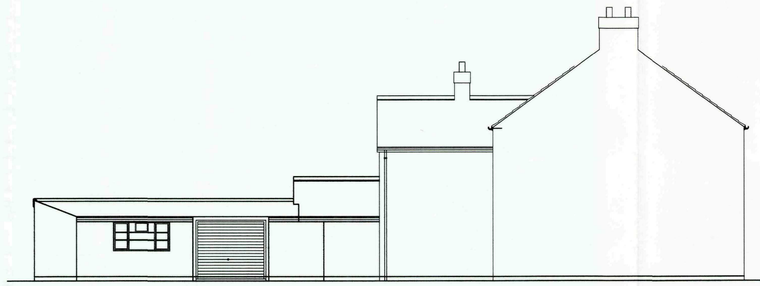


Existing Front Elevation

Scale 1:100

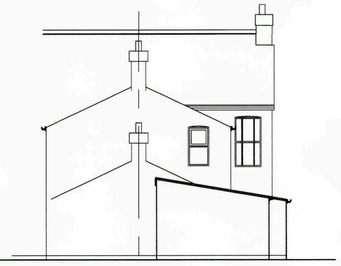

Existing Side Elevation

Scale 1:100

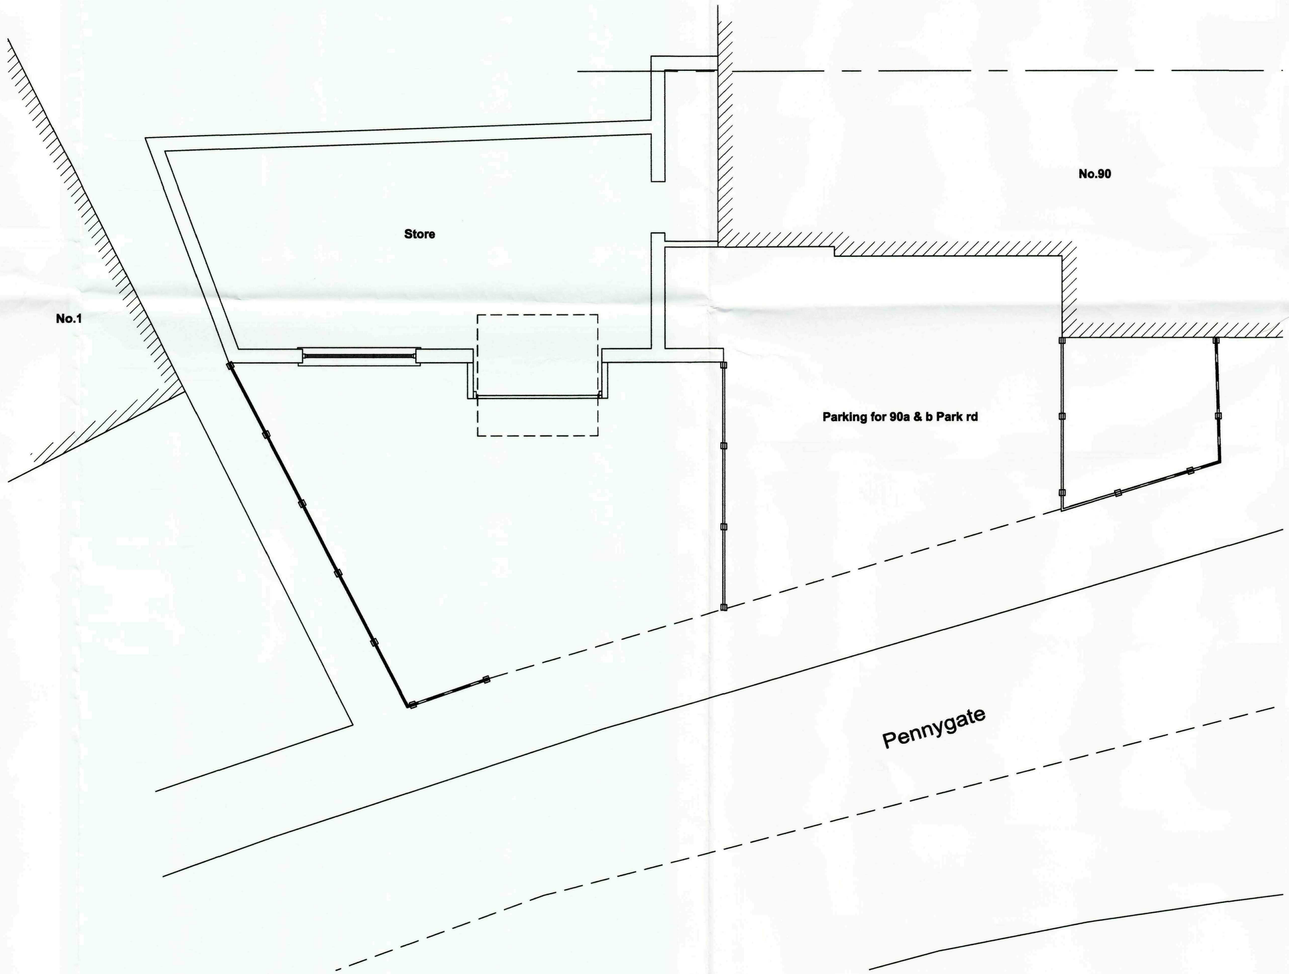

Existing Ground Floor Plan

Scale 1:50

SHDC
Planning & Development
25 NOV 2009
Ref: 0923-09

GENERAL CONDITIONS
Contractors are responsible for checking all dimensions on site when work commences and before ordering any materials.Any discrepancies should be brought to the attention of the Client for remedial action before commencing further.

All materials not specified to be of a standard suitable for the work proposed and be fit for purpose.All work to be in accordance with good building practise and all necessary BS codes for Workmanship on Building Sites.

Revisions

Client:
Mr S Kandola

Site:
Conversion of Existing Store into a One Person Self Contained Bedsit at Rear of:
90 Park Road
Spalding


Drg Title:
Existing Plan and Elevations

remway Design Ltd
2nd Floor - 5B Sheepmarket
Spalding
PE11 1BH
Tel : 01775 768 921
e-mail: enquiries@remwaydesign.co.uk

Drg Size	Drawing Number	Revision:
A1	1758-01	


PLEASE NOTE:
Due to areas of the structure being covered, unexposed or otherwise inaccessible the notes / specifications of existing materials are subject to confirmation of site when it is feasible to expose the relevant areas of construction.

Contractor to check all Dimensions on site prior to ordering materials / commencing work.Do Not Scale from this Drawing - If in doubt then please ask

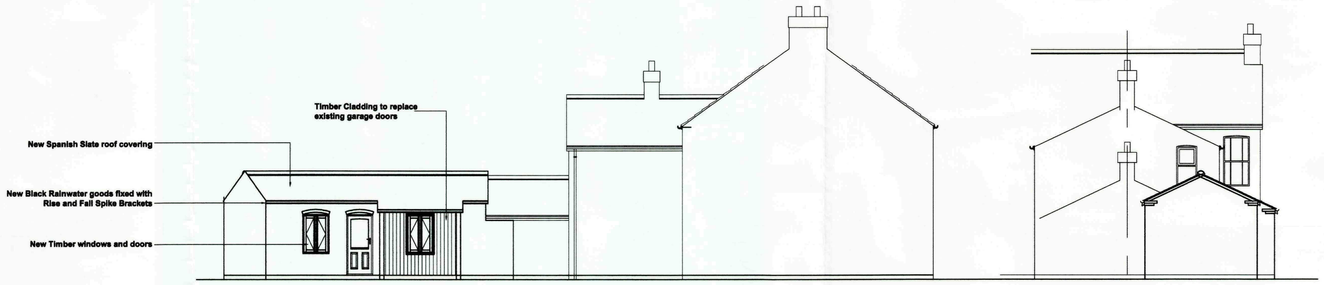

Proposed Front Elevation
Scale 1:100

Proposed Side Elevation
Scale 1:100

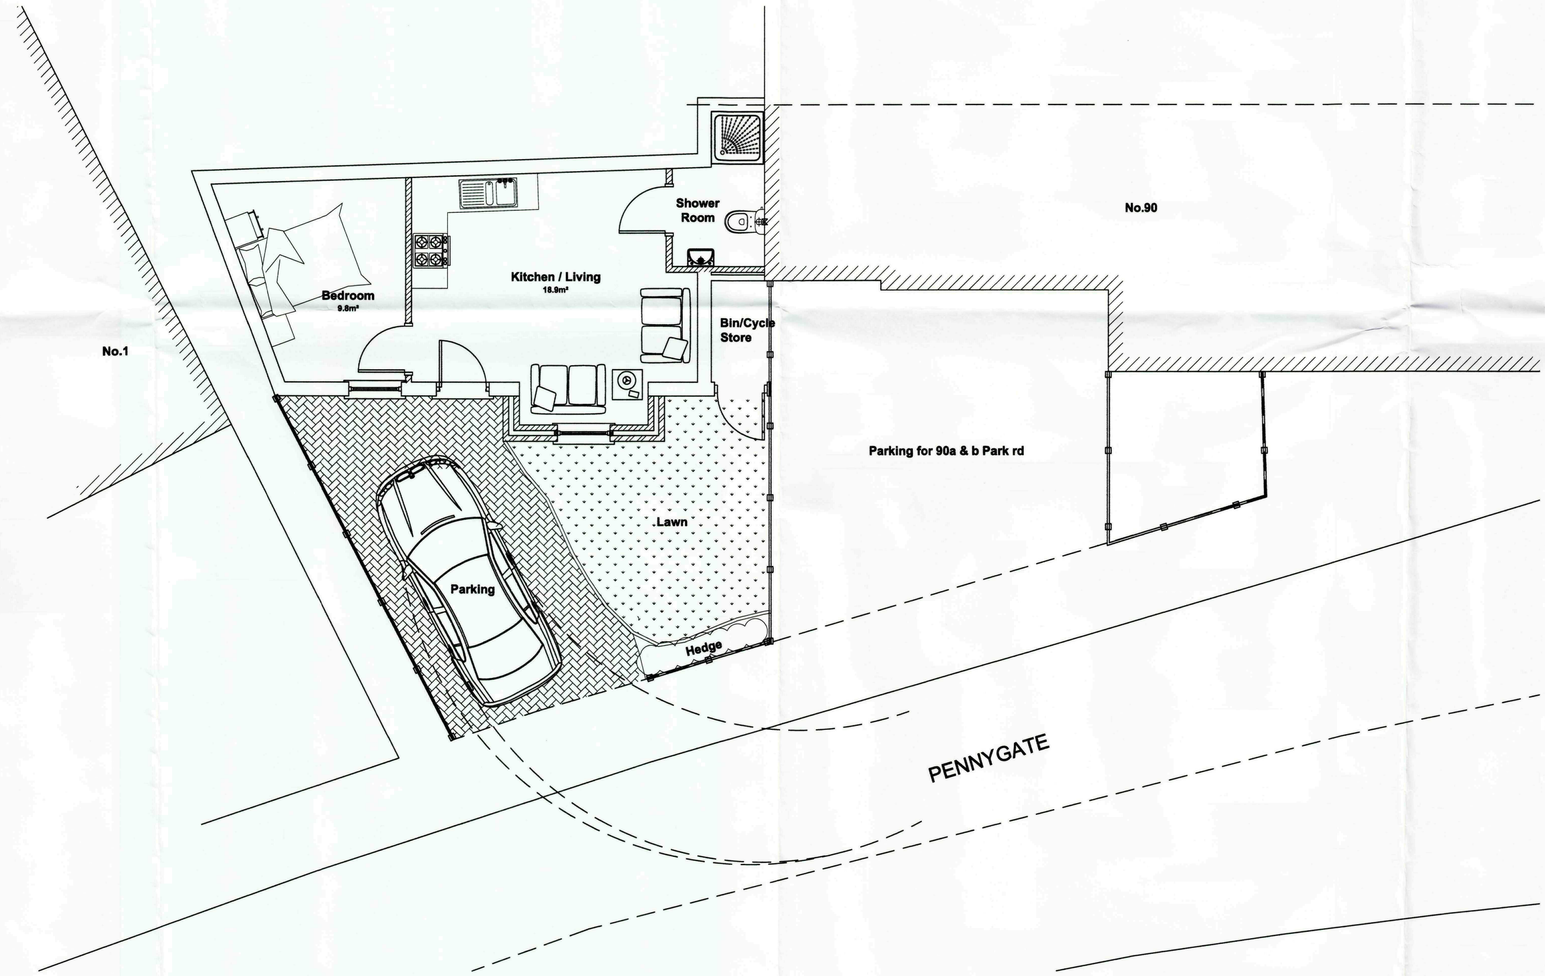

Proposed Ground Floor Plan
Scale 1:50

SHDC
Planning & Development
25 NOV 2009
Ref: 0923-09

GENERAL CONDITIONS
Contractors are responsible for checking all dimensions on site when work commences and before ordering any materials.Any discrepancies should be brought to the attention of the Client for remedial action before commencing further.

All materials not specified to be of a standard suitable for the work proposed and be fit for purpose.All work to be in accordance with good building practise and all necessary BS codes for Workmanship on Building Sites.

Revisions

'A' - 11.11.09 - Parking Area & External Garden shown

Client:
Mr S Kandola

Site:
Conversion of Existing Store into a One Person Self Contained Bedsit at Rear of:
90 Park Road
Spalding

Drg Title:
Proposed Plan and Elevations

remway Design Ltd
2nd Floor - 5B Sheepmarket
Spalding
PE11 1BH
Tel : 01775 768 921
e-mail: enquiries@remwaydesign.co.uk

Drg Size	Drawing Number	Revision:
A1	1758-02	"A"

PLEASE NOTE:
Due to areas of the structure being covered, unexposed or otherwise inaccessible the notes / specifications of existing materials are subject to confirmation of site when it is feasible to expose the relevant areas of construction.