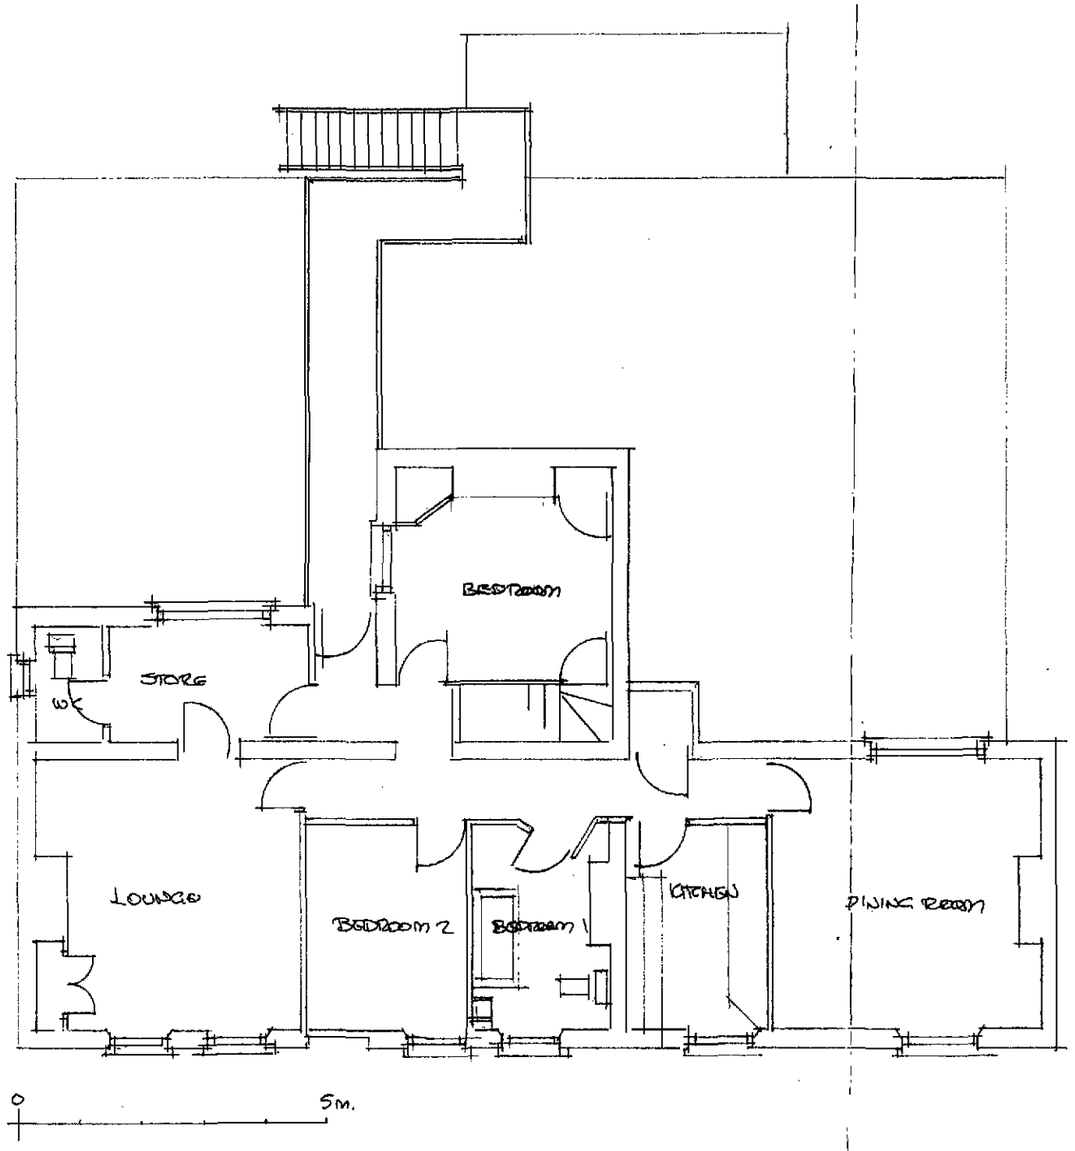


SHDC
Planning & Development
- 4 NOV 2010
Ref: 0923-10

Proposed Alterations & Conversion To Restaurant & Retail Shop
The Peacock PH
Pinchbeck Rd
Spalding

Proposed 1st Floor


Drg No 8000 / 4
Date Nov 2010
Scale 1:100

B. Shemeld
264 Eastfield Rd
Peterborough
Cambs
PE1 4BE
Tel 01733 891771




SIDE ELEVATION (N)

0 1 2 3 4 5M

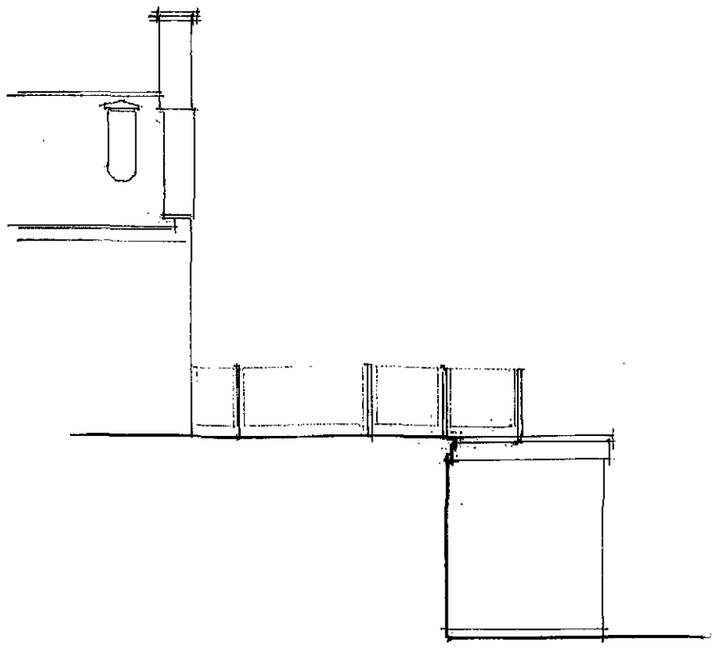


SIDE ELEVATION (S)

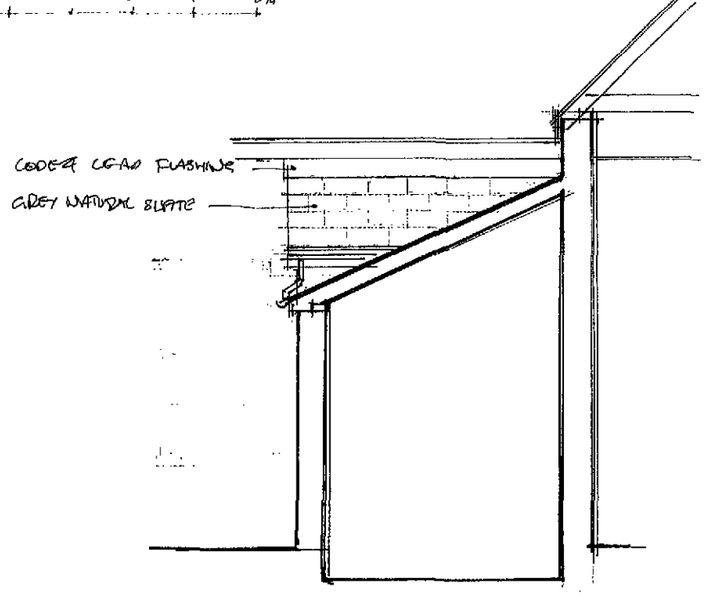

SIDE. NEW ENTRACE

0 1 2 3m

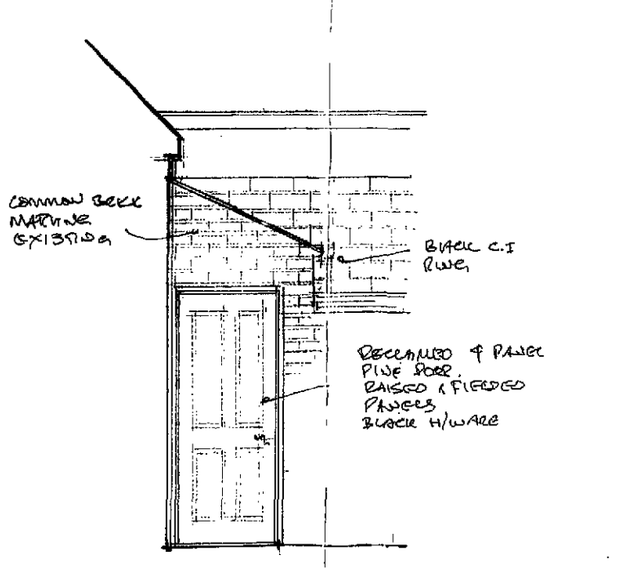

FRONT. NEW ENTRANCE

SHDC
Planning & Development
- 4 NOV 2010
Ref: 0923-10

Proposed Alterations & Conversion To Restaurant & Retail Shop
The Peacock PH
Pinchbeck Rd
Spalding

Proposed Elevations


Drg No 8000 / 2
Date Nov 2010
Scale 1:100

B. Shemeld
264 Eastfield Rd
Peterborough
Cambs
PE1 4BE
Tel 01733 891771




FRONT ELEVATION (W)

0 5m

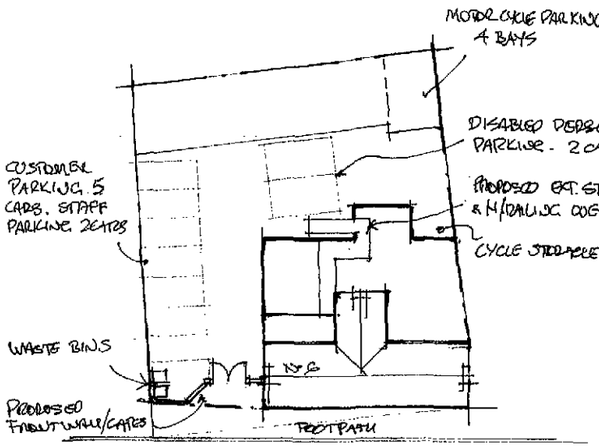

SITE PLAN

0 5 10m

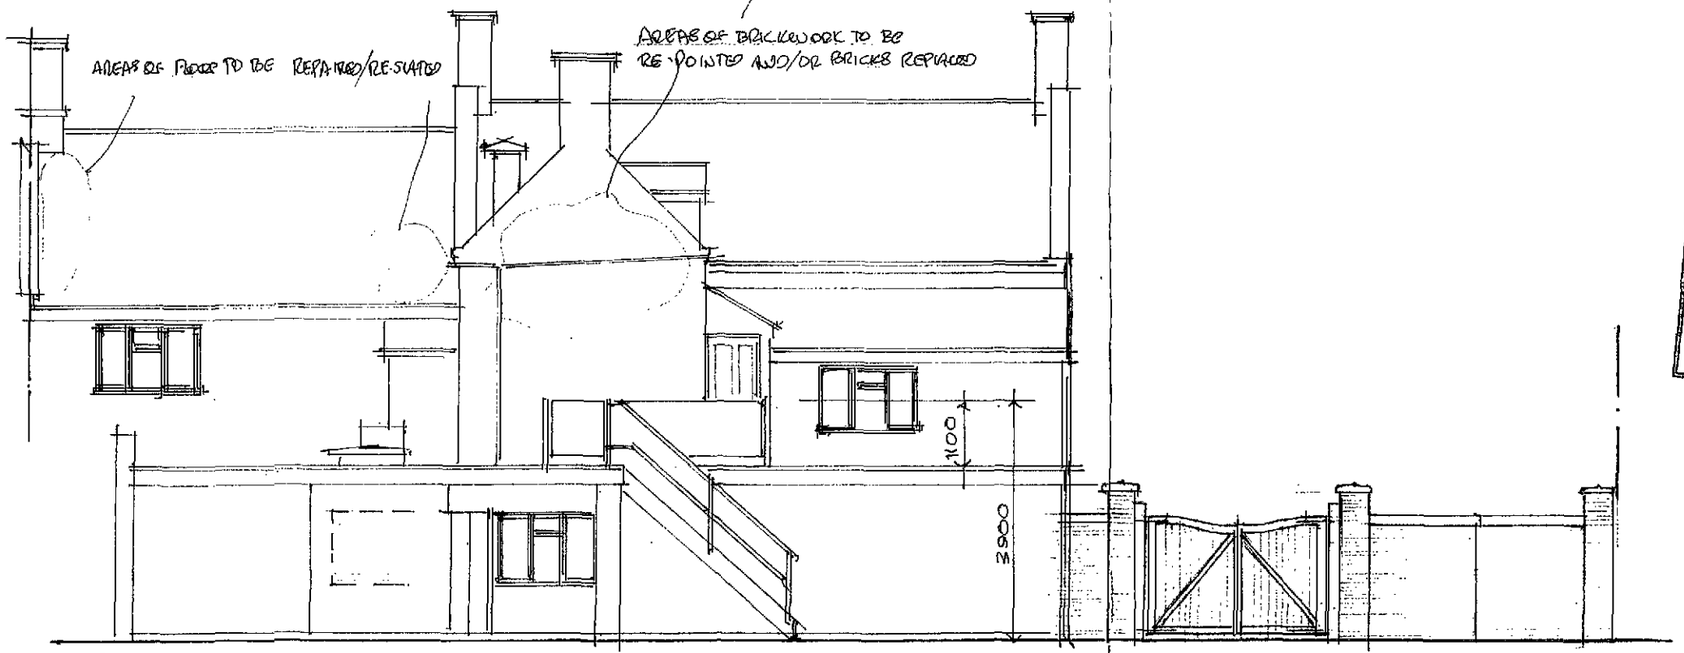

REAR ELEVATION (E)

SHDC
Planning & Development
- 4 NOV 2010
Ref: 0923-10

Proposed Alterations & Conversion To Restaurant & Retail Shop
The Peacock PH
Pinchbeck Rd
Spalding

Proposed Elevations, Site Plan


Drg No 8000/1
Date Nov 2010
Scale 1:100 1:500

B. Shemeld
264 Eastfield Rd
Peterborough
Cambs
PE1 4BE
Tel 01733 891771




FRONT (W)


0 5m

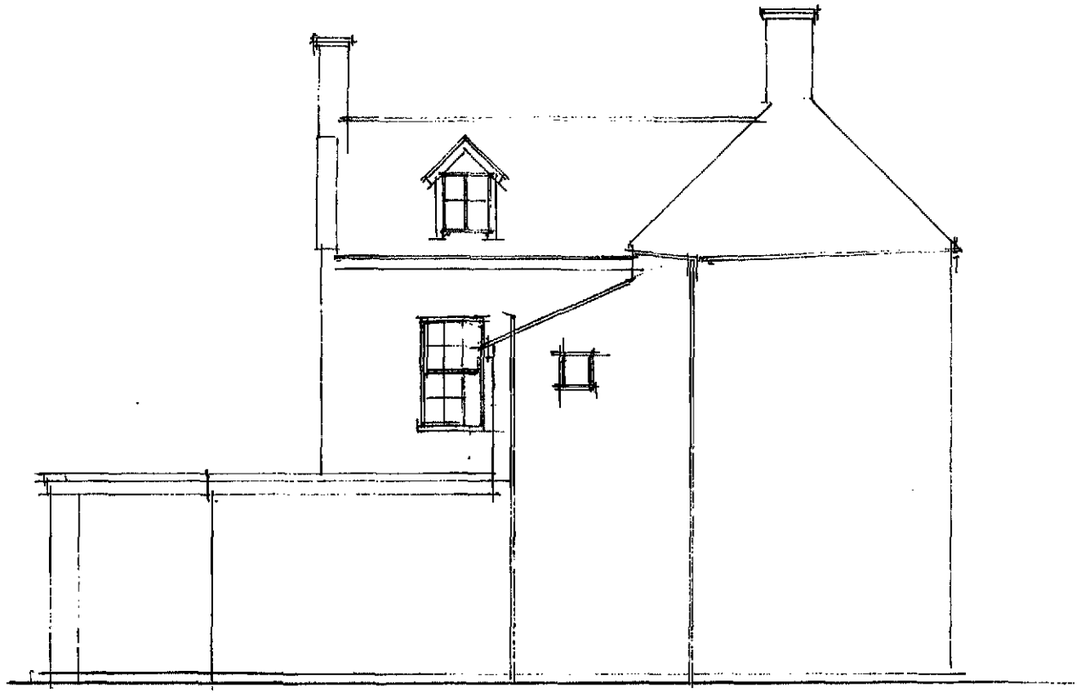

SIDE (N)

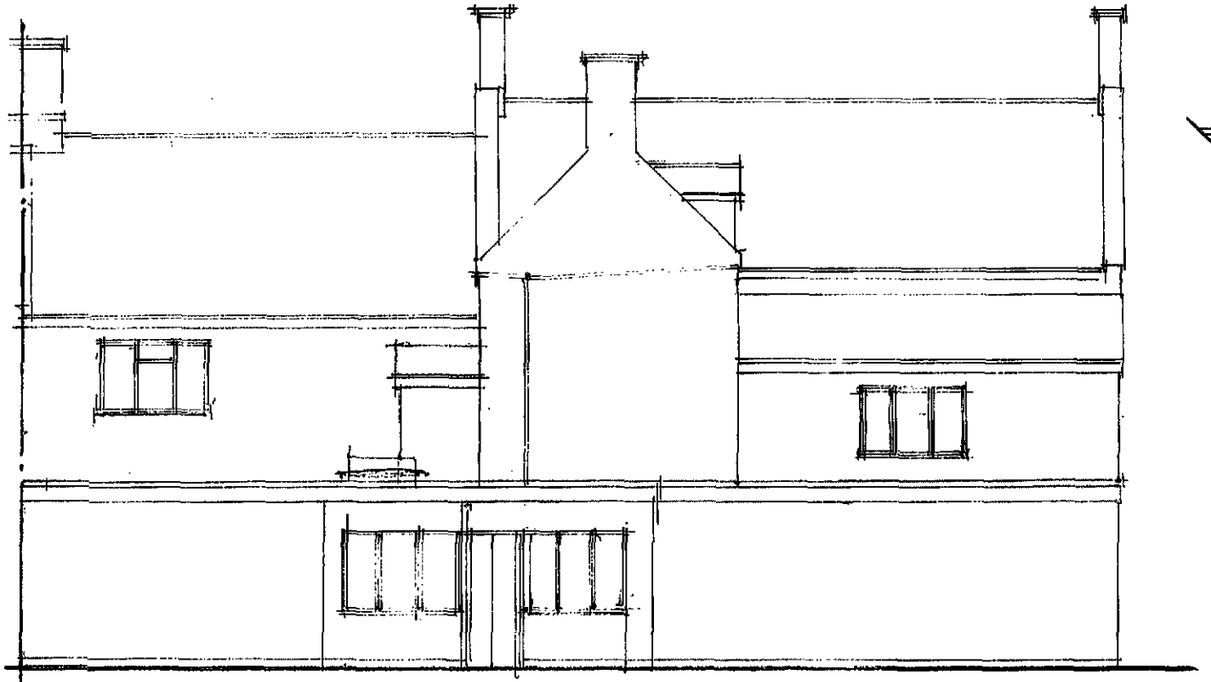

REAR (E)

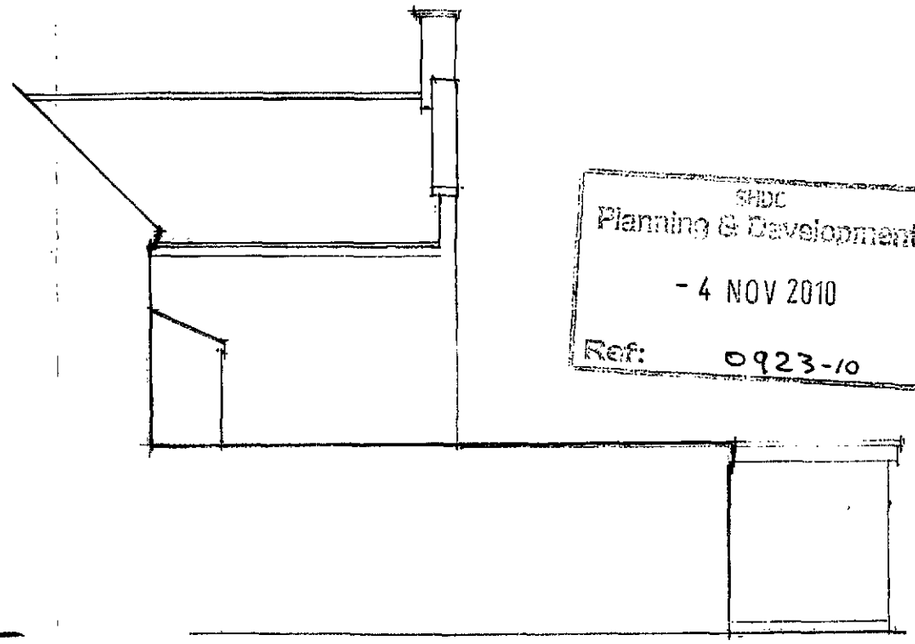

SIDE (S)


SHDC
Planning & Development
- 4 NOV 2010
Ref: 0923-10

Proposed Alterations & Conversion To Restaurant & Retail Shop.
The Peacock PH
Pinchbeck Road
Spalding

Existing Elevations

Drg No 8000/10
Date OCT 2010
Scale 1:100

B. Shemeld
264 Eastfield Rd
Peterborough
Cambs
PE1 4BE
Tel 01733 891771

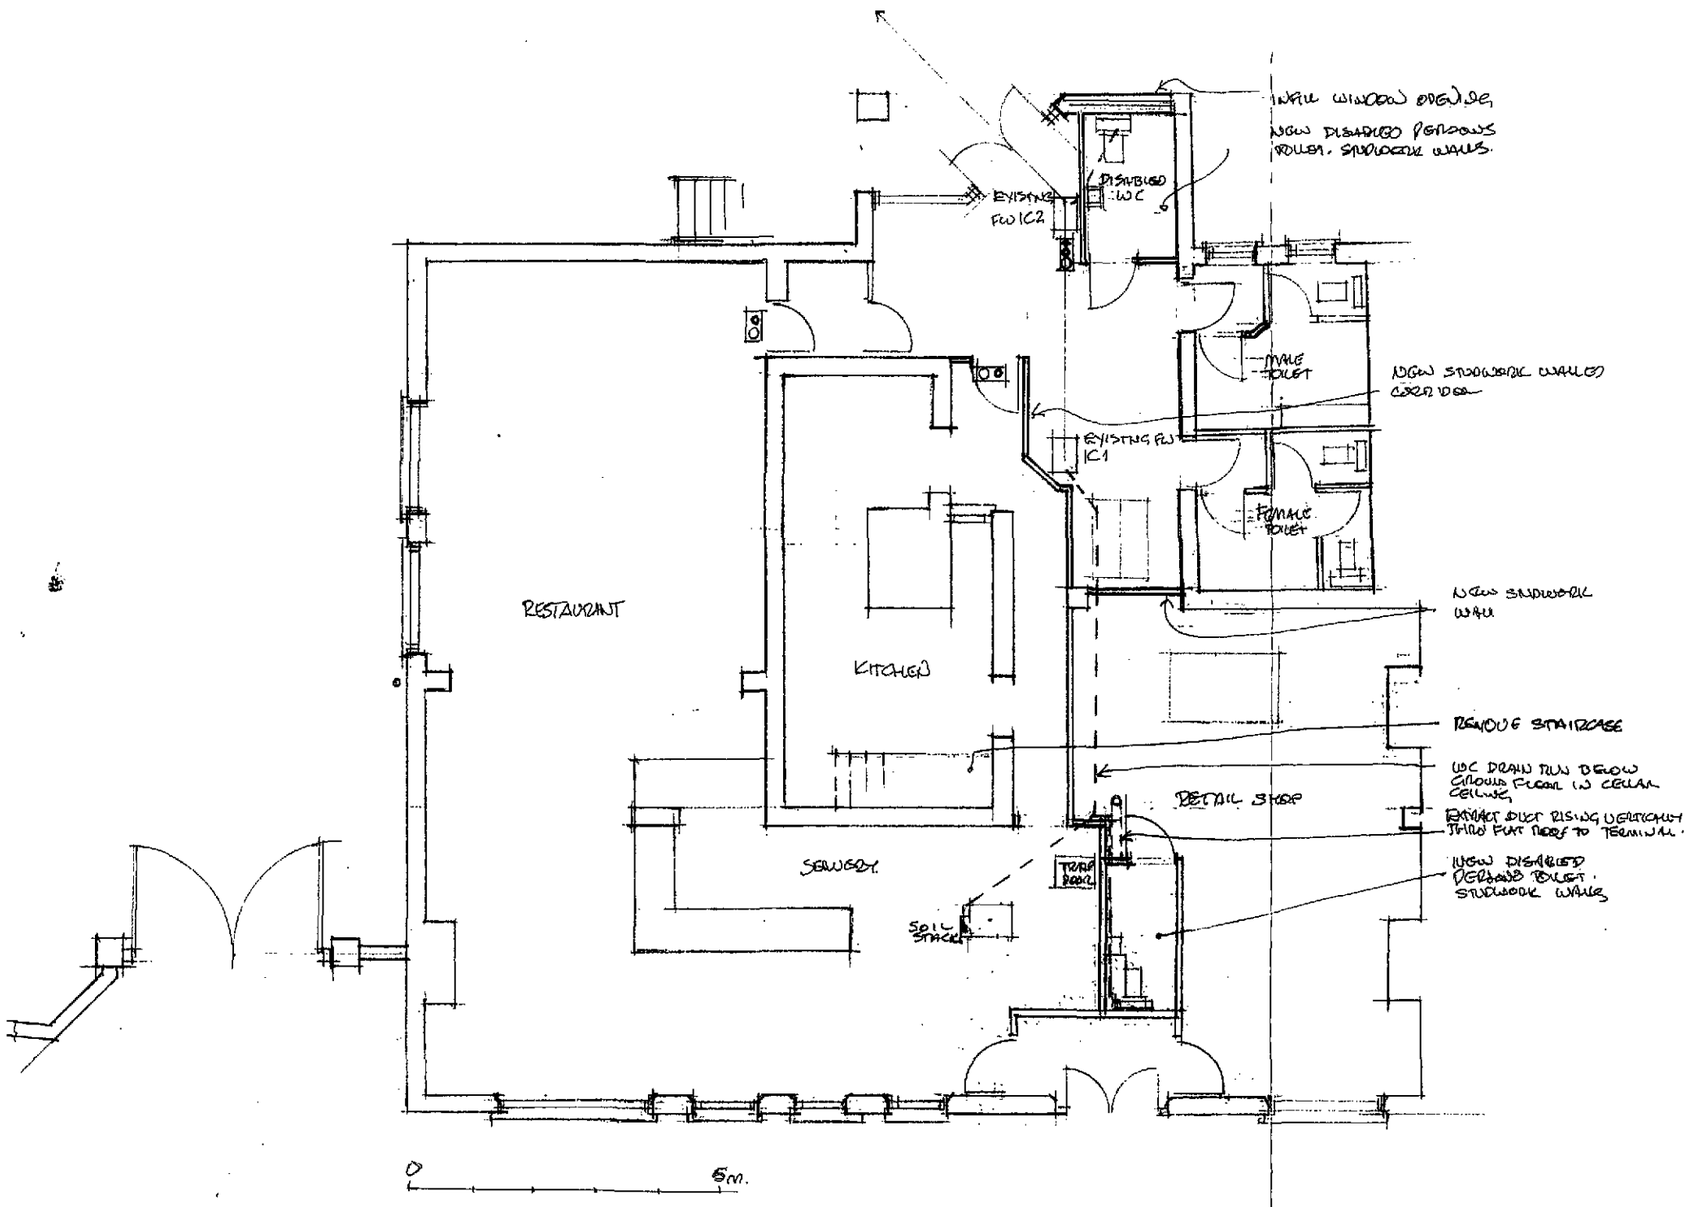


Planning
n 9 DEC 2010
Ref: 0923-10

Proposed Alterations & Conversion To Restaurant & Retail Shop
The Peacock PH
Pinchbeck Rd
Spalding

Proposed Ground Floor


Drg No 8000 / 3
Date Nov 2010
Scale 1: 100

B. Shemeld
264 Eastfield Rd
Peterborough
Cambs
PE1 4BE
Tel 01733 891771

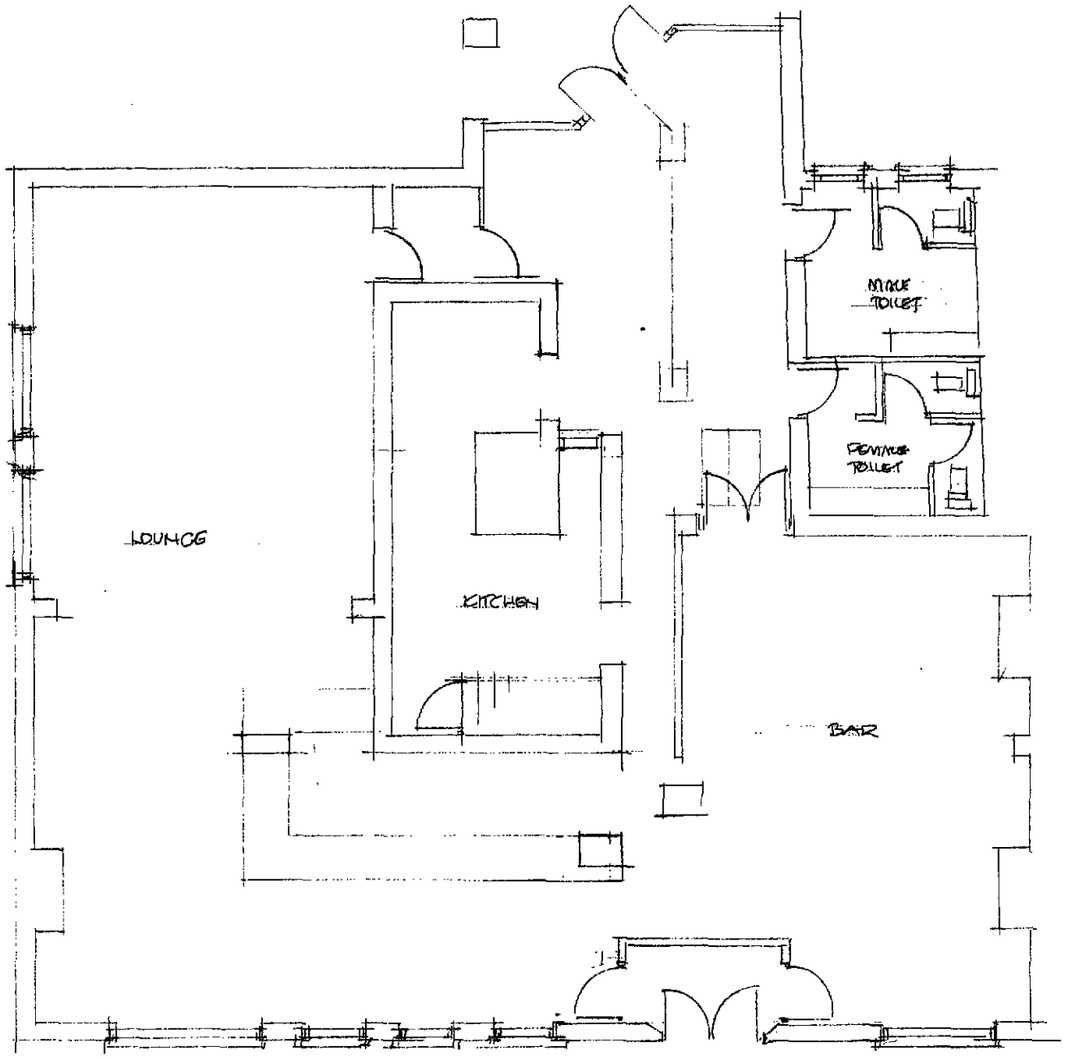

GROUND FLOOR

0 5M

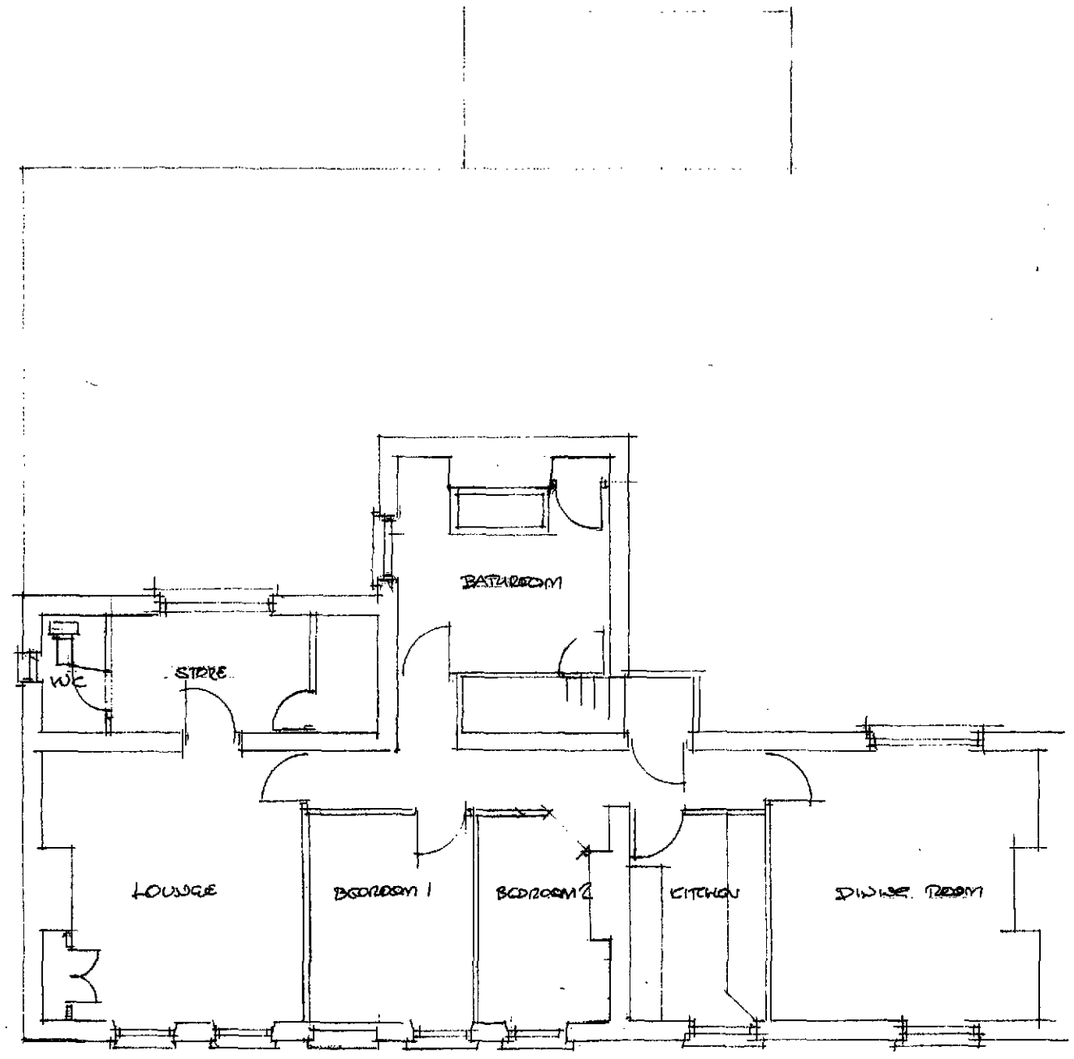

1ST FLOOR


Planning & Development
- 4 NOV 2010
Ref: 0923-10

Proposed Alterations & Conversion To Restaurant & Retail Shop
The Peacock PH, Pinchbeck Road, Spalding

Existing Floor Plans

Drg No 8000/11 *Date* oct 2010 *Scale 1 : 100*

B. Shemeld 264 Eastfield Rd Peterborough Cambs PE1 4BE Tel 01733 891771

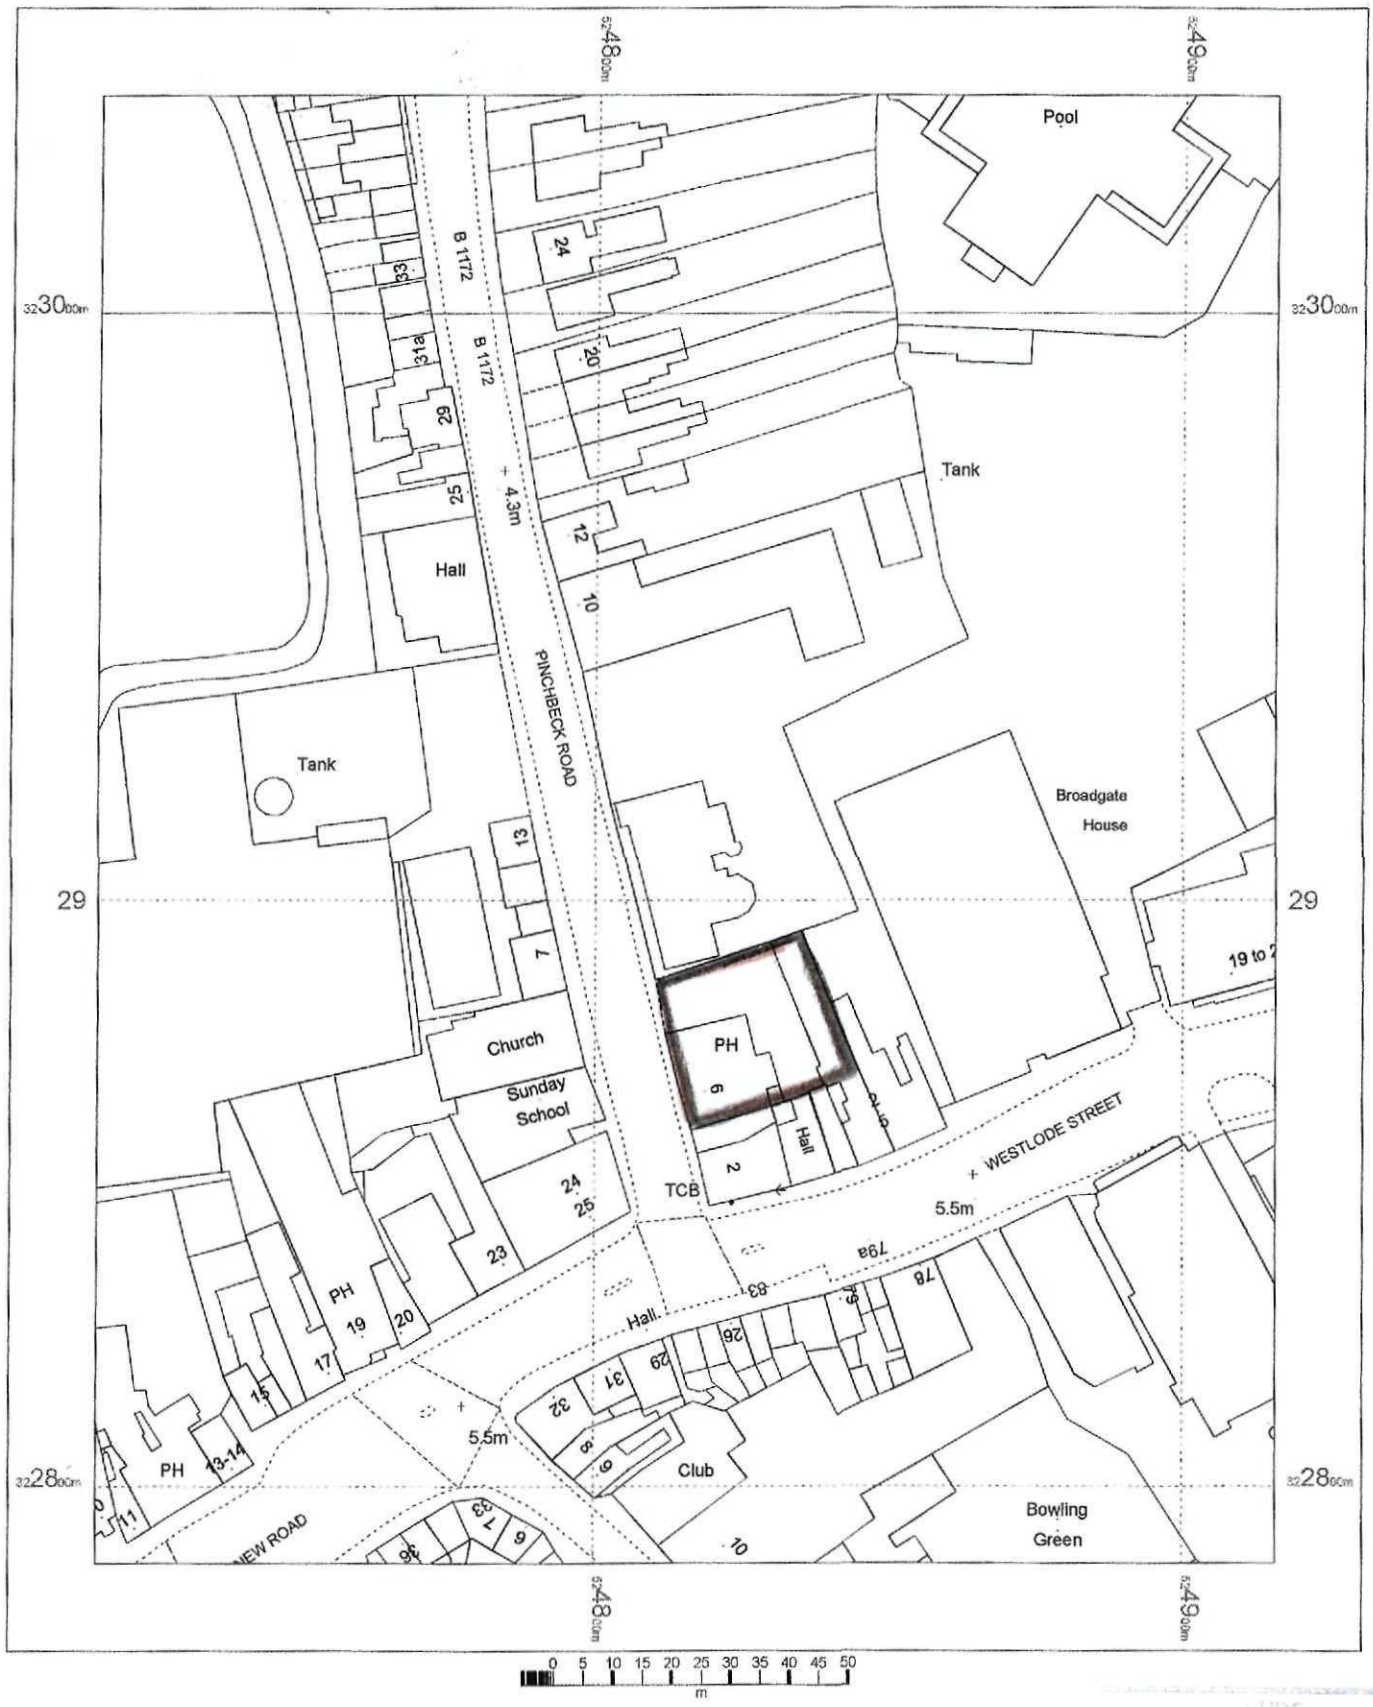

N

OS Mastermap
10 March 2010
www.centremapslive.com

1:1250 scale print at A4

©Crown Copyright. All rights reserved. Licence no. 10001998

Mapping sourced from Ordnance Survey® CENTREMAPS*live*® www.centremapslive.co.uk

SHDC
Planning & Development
- 4 NOV 2010
Ref: 0923-10