

The notes shown below are mainly to cover the requirements of Building Regulations and should not be treated as full specification.Ignore notes where not applicable.

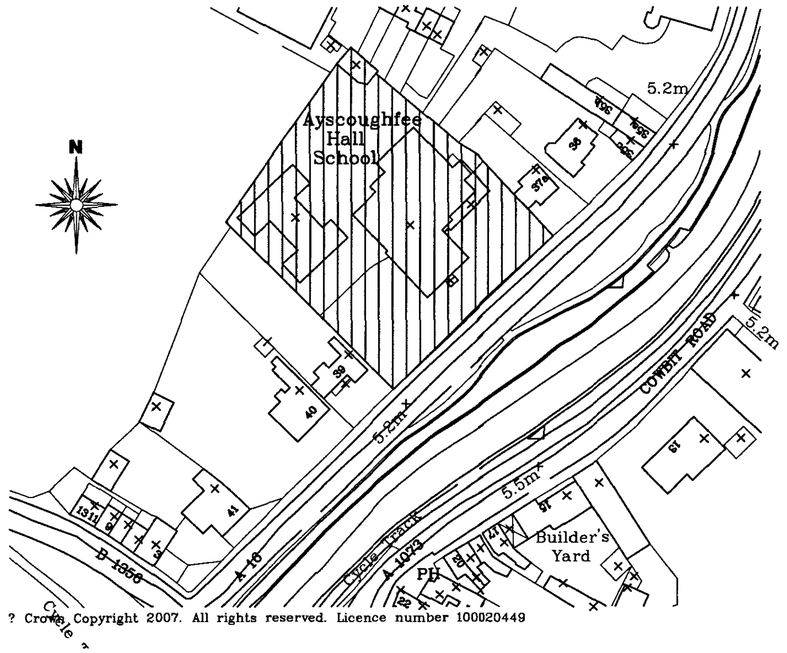


Site Location Plan

Scale 1:1250

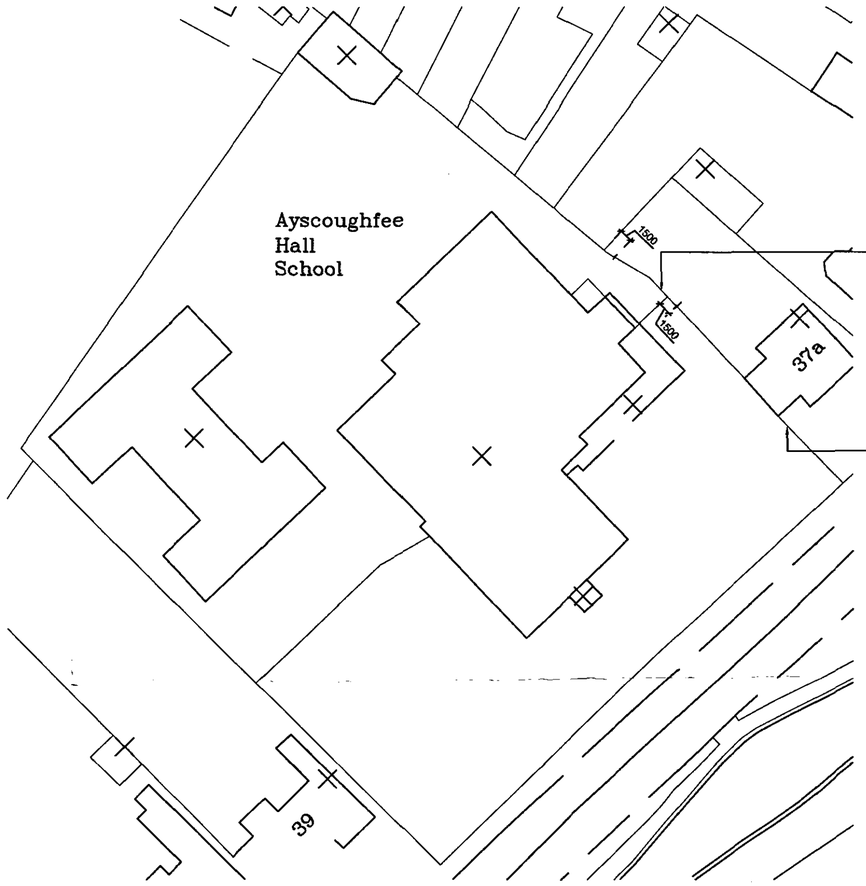


Site Block Plan

Scale 1:500

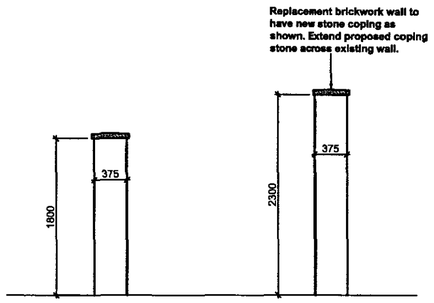

Boundary Wall Section

Scale 1:50

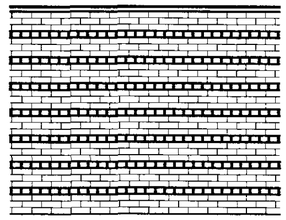

Boundary Wall Elevation

Scale 1:50

DETERMINED PLAN
3HDC Planning & Development
2 4 JUL 2007
Ref: 1294

rev "A" - 20.07.07 - Wall elevation added to suit Planning

Client :

Mrs M Waite
Ayscoughfee Hall School
Welland Hall
London Road,
Spalding
PE11 2TE

Site :

Part Replacement Boundary Wall

remway Design Ltd
2 Red Lion Street
Spalding
PE11 1SX
Tel / Fax: 01775 768 921
Mobile : 07815 112 058
e-mail: jason@remwaydesign.co.uk

Date : oct06 | Scale : N / A

Drawing No:

1294 - 01"A"