


The notes shown b elow are mainly to cover the requirements of Building Regulations and should not be treated as full specification.Ignore notes where not applicable.

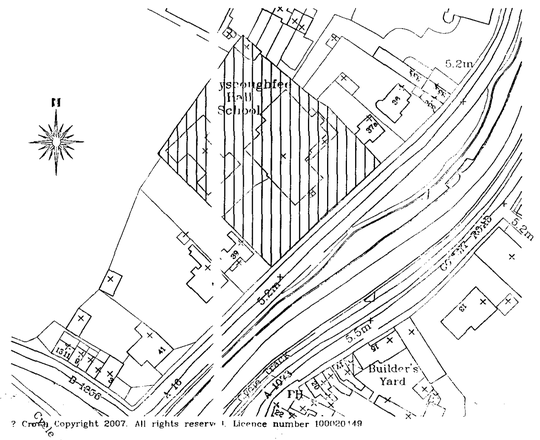

Site Location Plan
Scale 1:1250

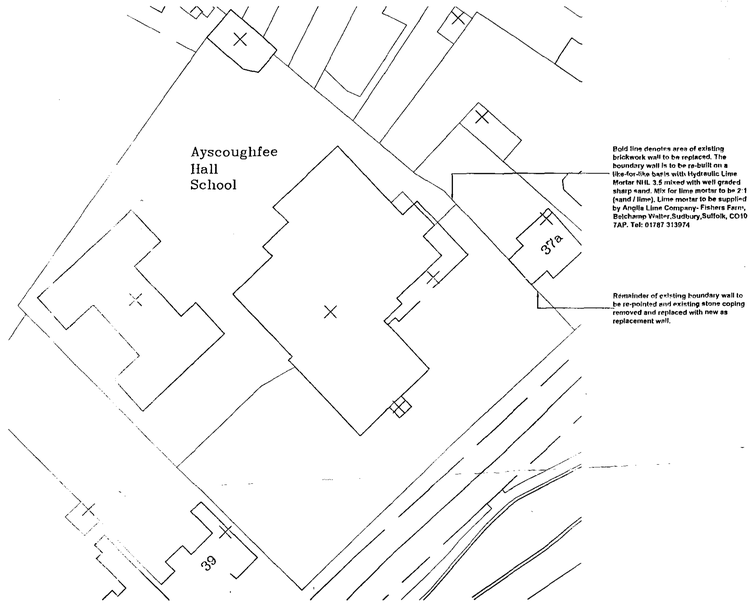

Site Block Plan
Scale 1:500

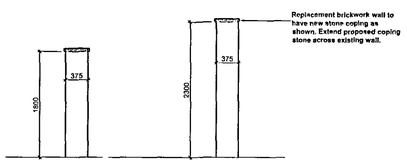

Boundary Wall Section
Scale 1:50

Client :
Mrs M Waite
Ayscoughfee Hall School
Welland Hall
London Road,
Spalding
PE11 2TE

Site :
Part Replacement Boundary Wall

renway Design Ltd
2 Red Lion Street
Spalding
PE11 1SX
Tel / Fax: 01775 768 921
Mobile : 07815 112 058
e-mail: jason@renwaydesign.co.uk

Date : oct06 | Scale : N / A

Drawing No:
1294 - 01

- 9 JUL
SUPERSEDED