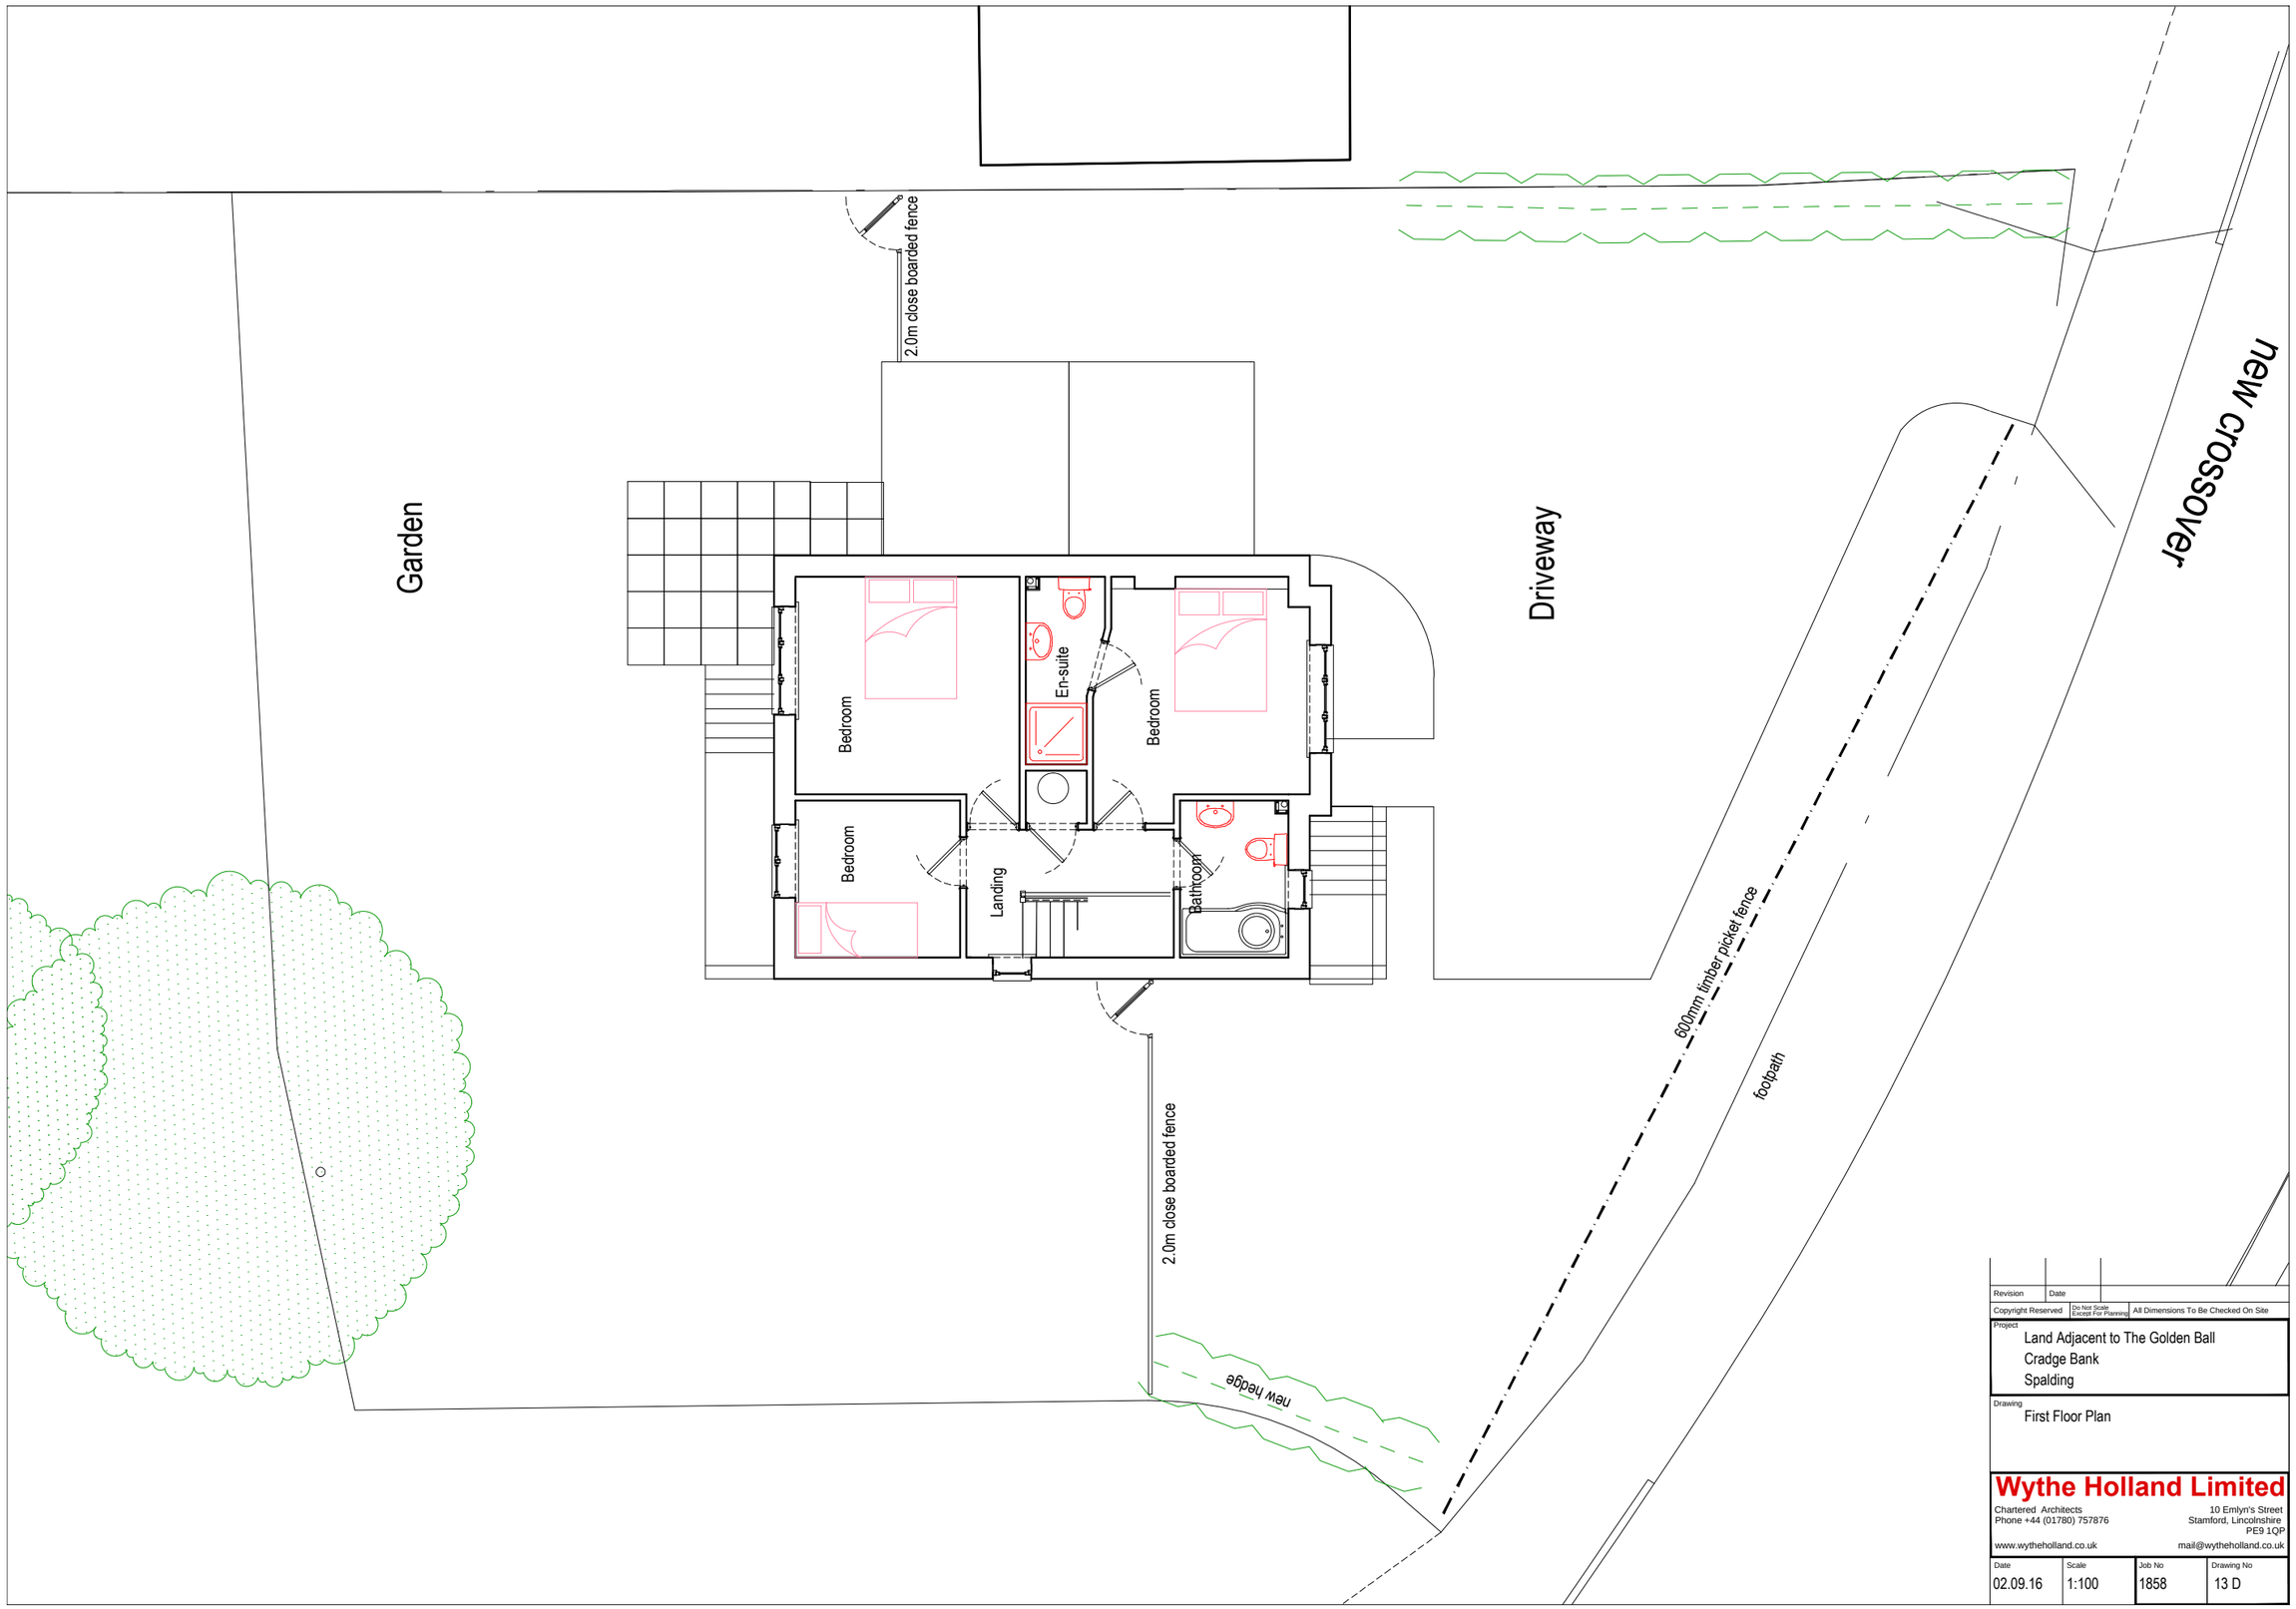


Revision	Date		
Copyright Reserved	Do Not Scale Except For Planning	All Dimensions To Be Checked On Site	

Project
Land Adjacent to The Golden Ball
Cradge Bank
Spalding

Drawing
First Floor Plan

Wythe Holland Limited
Chartered Architects
Phone +44 (01780) 757876
10 Emlyn's Street
Stamford, Lincolnshire
PE9 1QP
www.wytheholland.co.uk
mail@wytheholland.co.uk

Date	Scale	Job No	Drawing No
02.09.16	1:100	1858	13 D