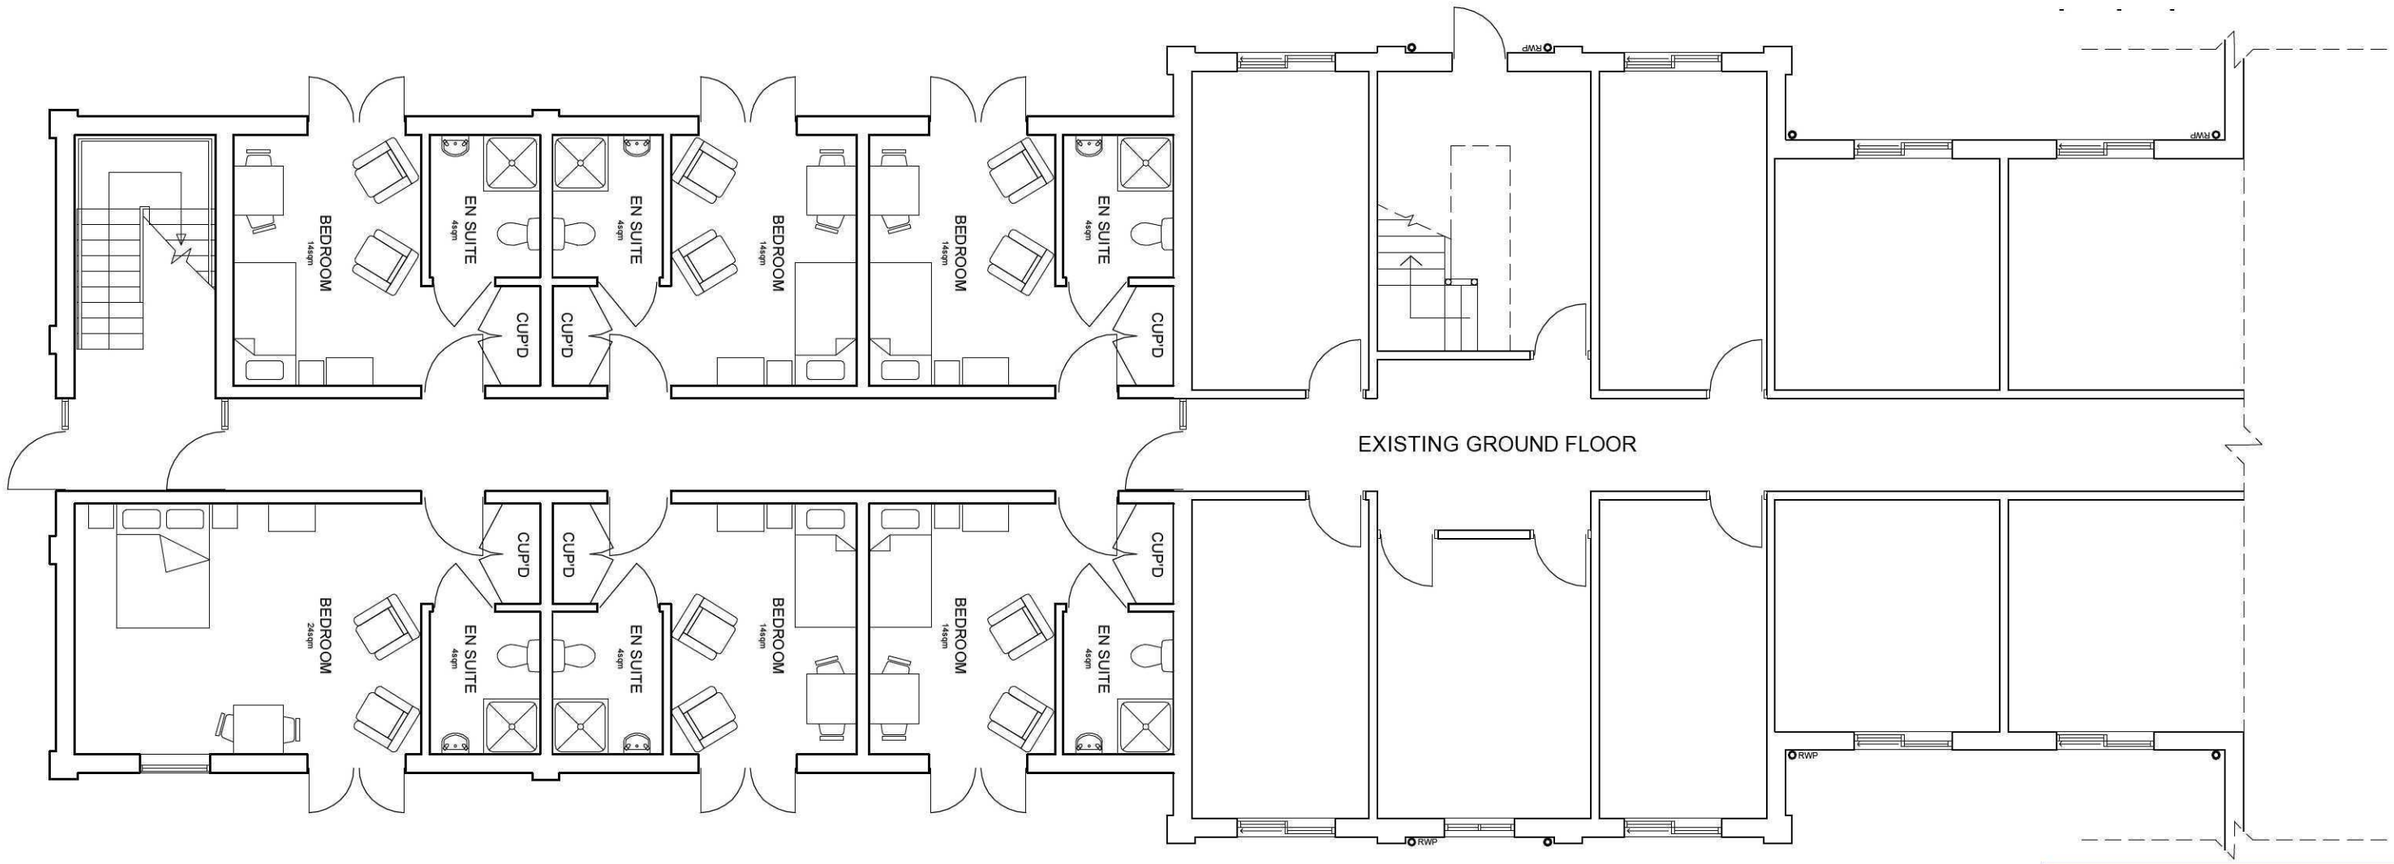


PROPOSED GROUND FLOOR

NORTH

Notes

Dimensions to be verified on site. Figured dimensions to take preference to those scaled; do not scale from drawings. All discrepancies to be clarified with project Architect.

This drawing is the property and copyright of place : architecture and is issued on the condition it is not reproduced, retained or disclosed to any unauthorised person(s), either wholly or in part without the written consent of place : architecture.

Ordnance Survey material is used with the permission of The Controller of the HMSO, © Crown Copyright AR 159670.

Revisions

Rev	Date	Text

LINDUM

Client	Tanglewood/ Lindum
Project	Cedar Falls Extension
Drawing	Proposed Ground Floor Plan

Date	November 2011
Scale	1:100 @ A3
Dwg. no.	P453 - P002

place : architecture

26 Westgate Lincoln LN1 3BD
t: 01522 546362 e: info@place-architecture.co.uk