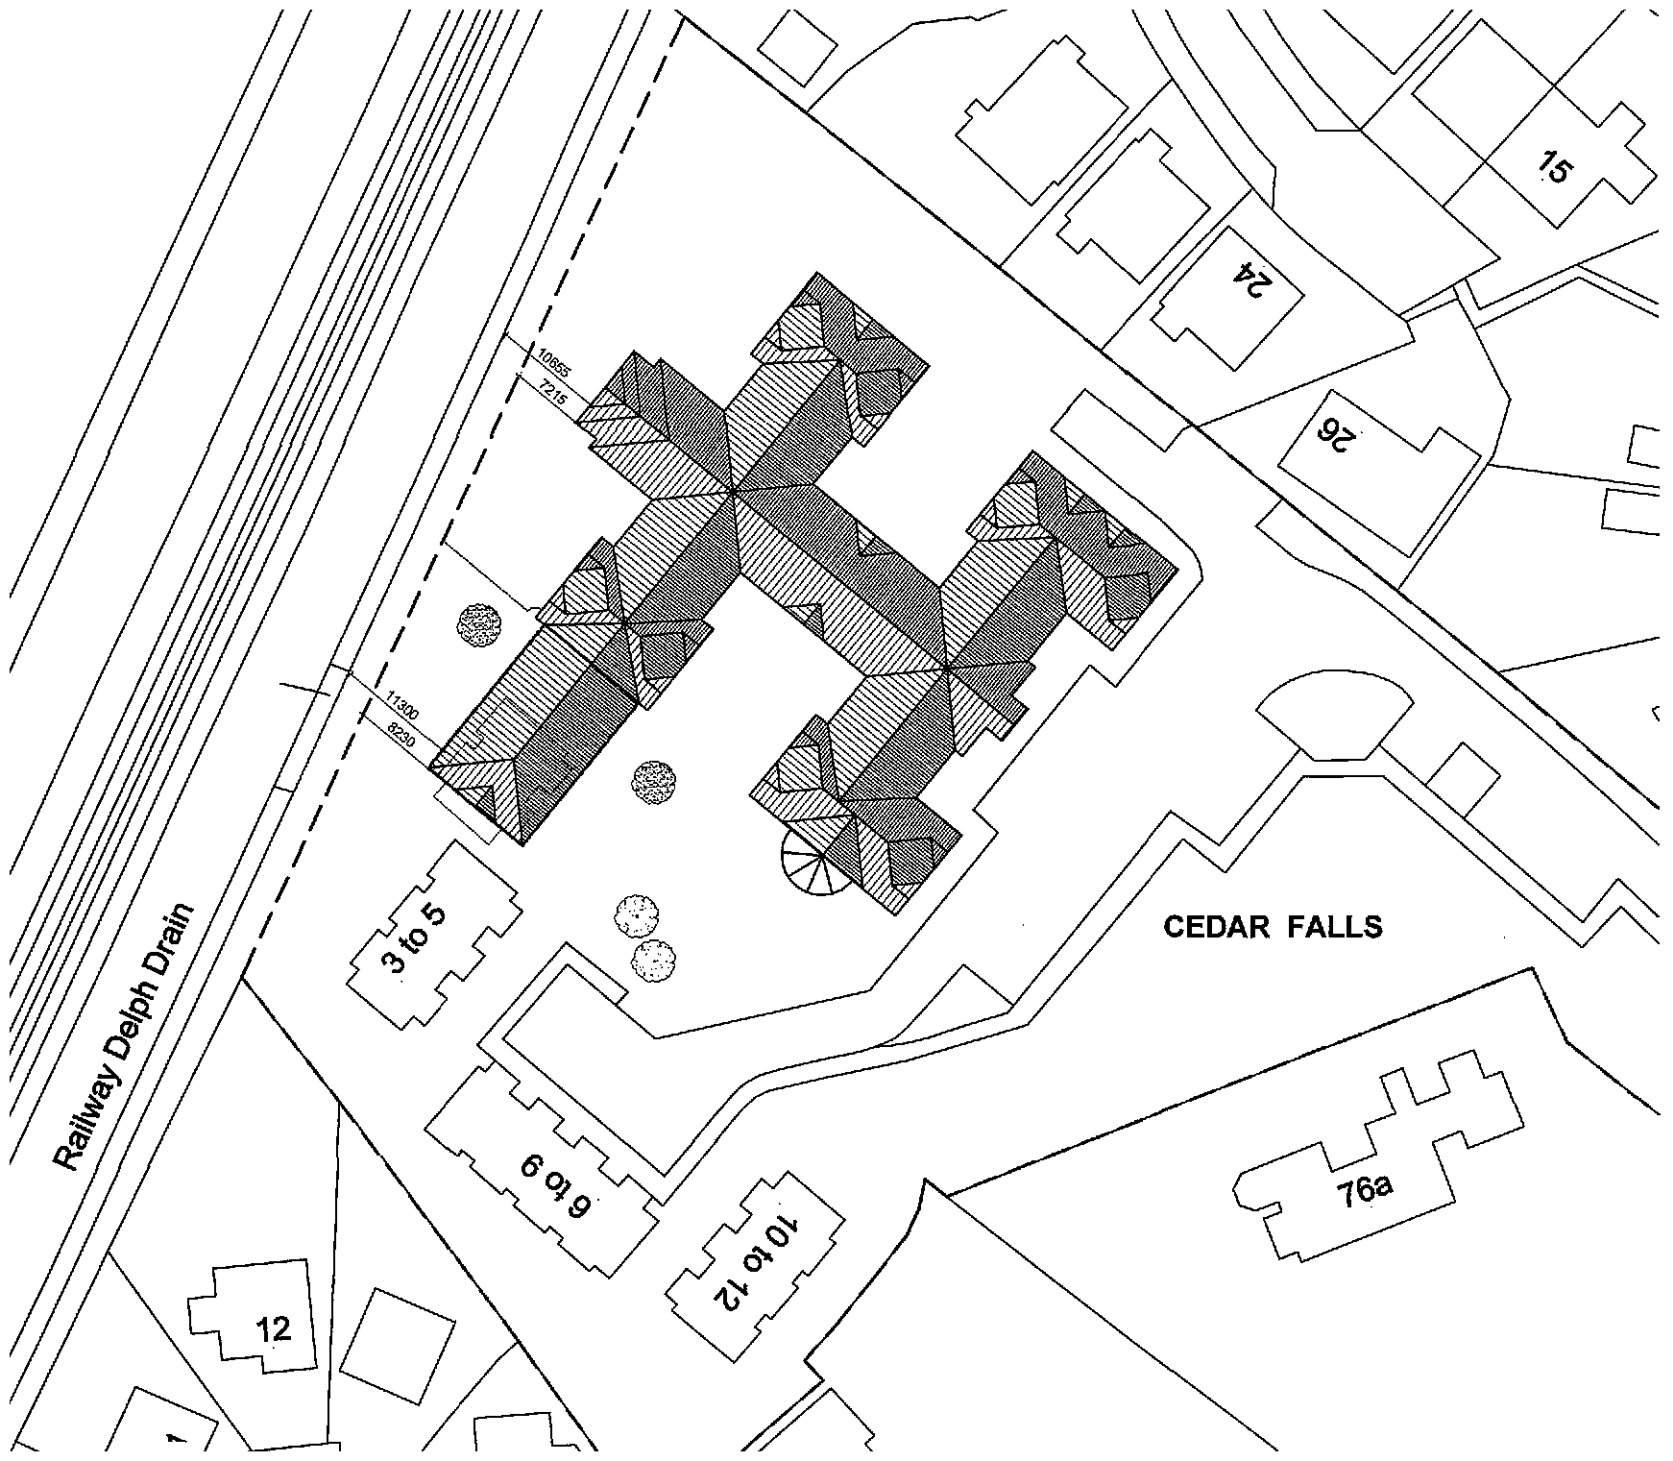


Notes

Dimensions to be verified on site. Figured dimensions liable preference to measured; do not scale from drawings. All discrepancies to be clarified with project Architect.

This drawing is the property and copyright of place : architecture and is issued on the condition it is not reproduced, retained or disclosed to any unauthorised person either wholly or in part without the written consent of place : architecture.

Ordnance Survey material as used with the permission of The Controller of Her Majesty's Stationery Office © Crown Copyright AR 136976.

Revisions

Rev	Date	Text
A	21/11/2011	End Gable Added.

NORTH

EXISTING TREE

PROPOSED TREE

LINDUM

Client	Tanglewood/ Lindum
Project	Cedar Falls Extension
Drawing	Proposed Site Plan

Date	November 2011
Scale	1:500 @ A3
Dwg. no.	P453 - P001A

place : architecture

26 Westgate Lincoln LN1 3BD
t: 01522 546362 e: info@place-architecture.co.uk