

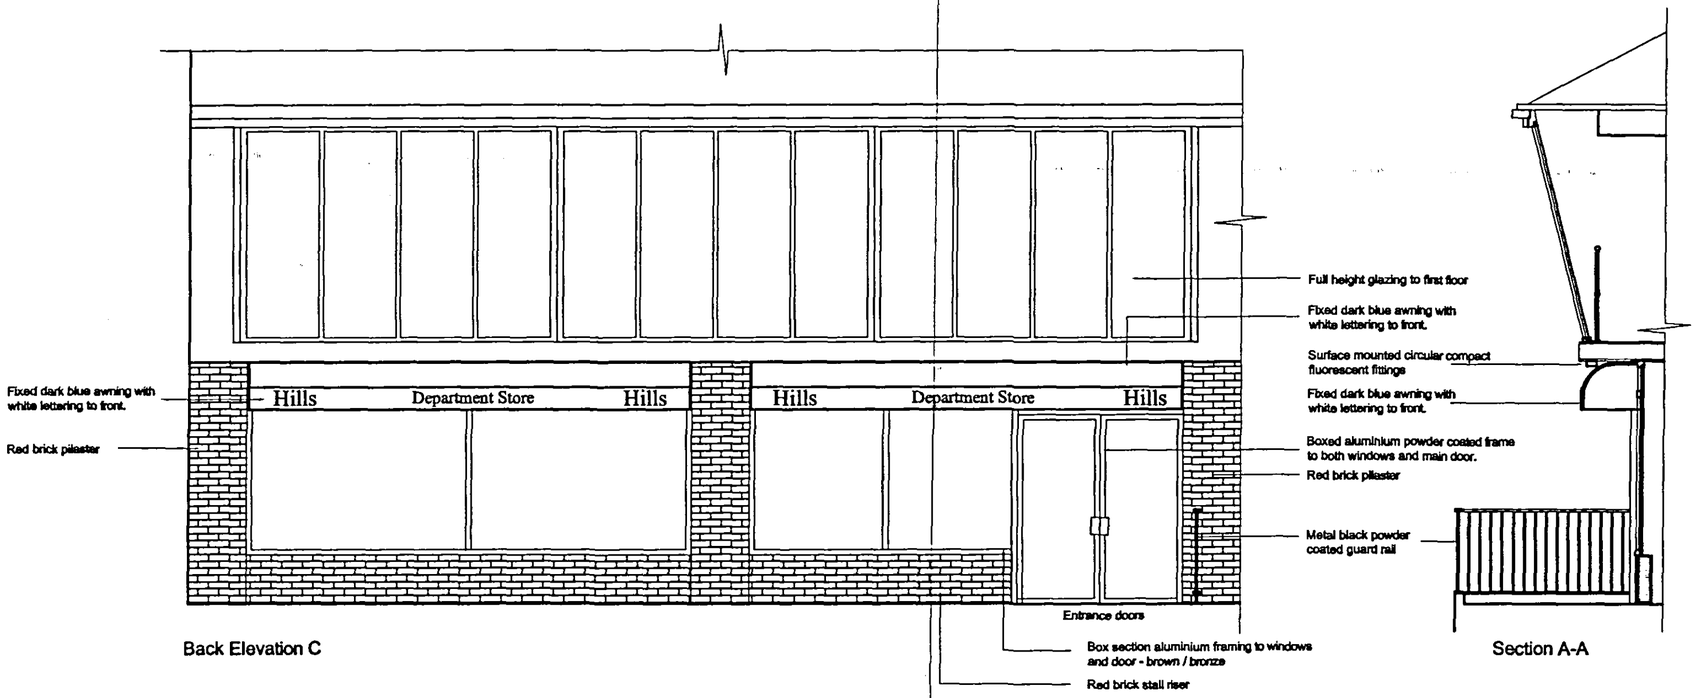


Back Elevation C

Section A-A

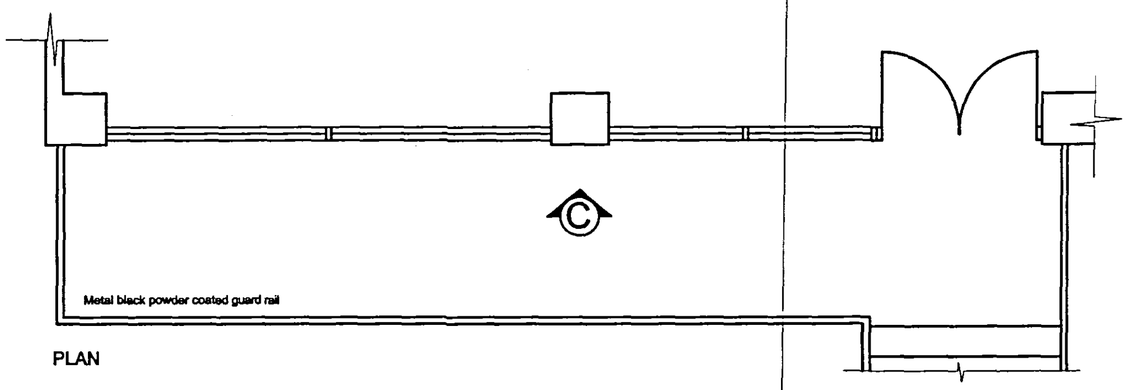

PLAN

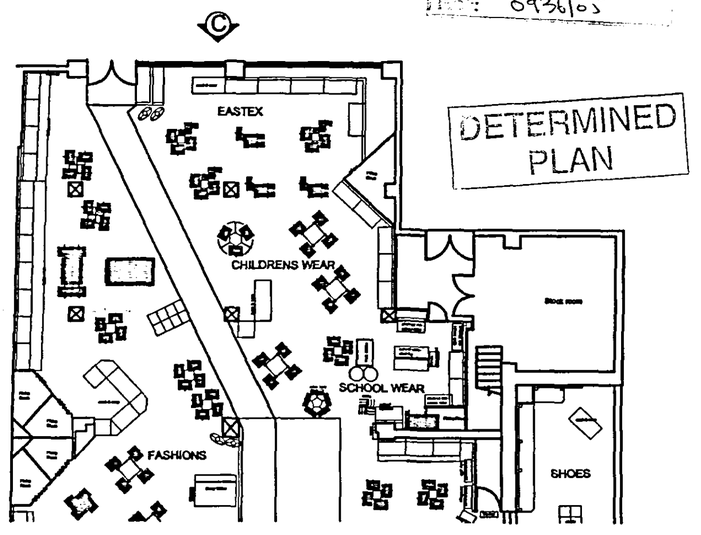

DETERMINED PLAN

Planning & Development
12 JUL 2005
Ref: 0936/05

The contractor is to check all dimensions on site and report any error or omissions to Jamieson Smith Associates.
This drawing is not to be scaled.

Revision	Amendments	Date	By

JSA
Jamieson Smith Associates

Retail and Commercial Design
Interior Contracting Services
13 Devon Square, Newton Abbot, Devon TQ12 2HN
Tel: (01626) 336063 Fax: (01626) 336103
enquiries@jamieson-smith.co.uk

Client: HILLS OF SPALDING

Project: 18-19 Broad Street
Spalding
Lincs.
PE11 1TB

Description: Existing Rear Elevation

Scale: 1:50 Date: 08/06/05

Drawing by: S.C Drawing size: A1

Drawing No.: 1050-22 Rev.: –

Copyright ©
The Drawing and information displayed is the confidential property of Jamieson Smith Associates and shall not be copied or used for any purpose without the written permission of an agent of the company.