



SIDE ELEVATION

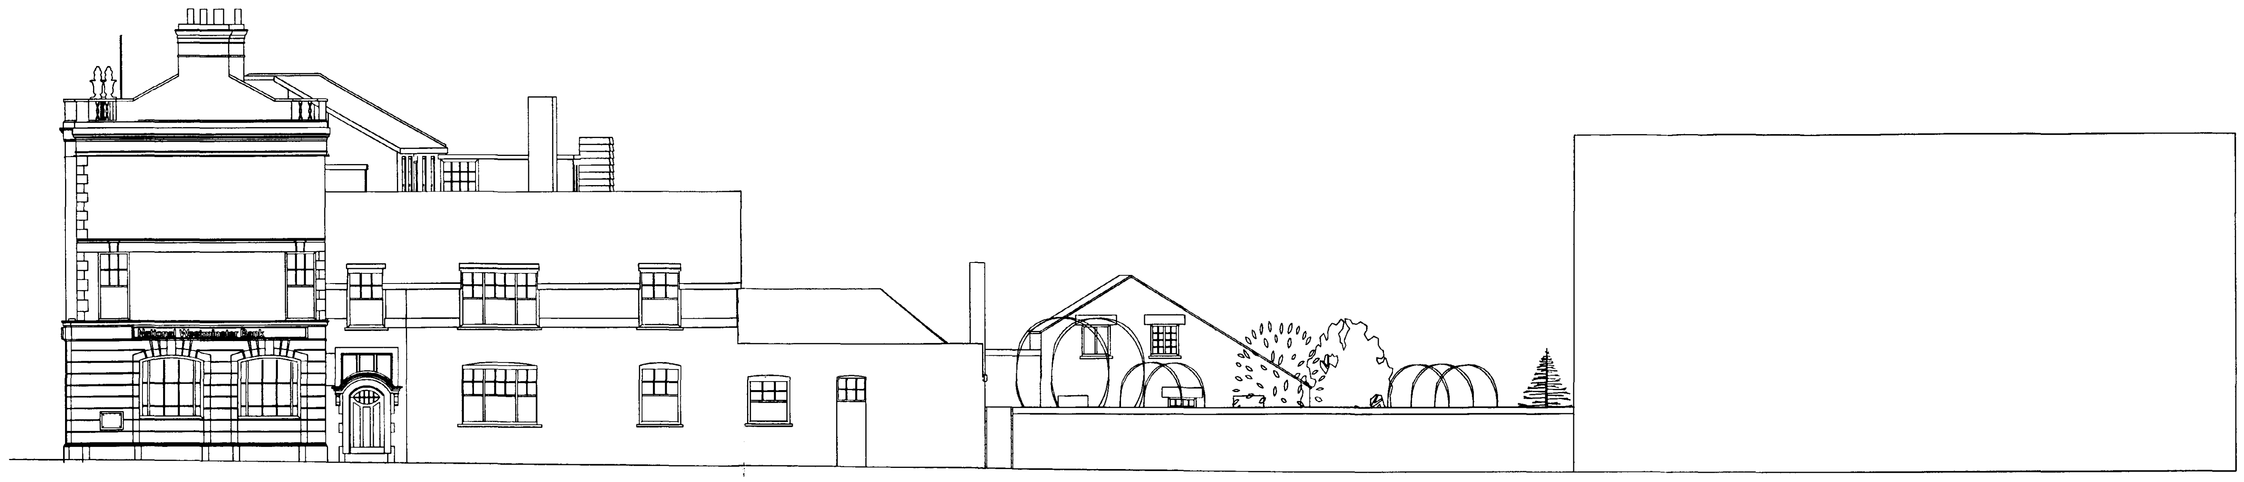

LOCATION PLAN

GROUND FLOOR

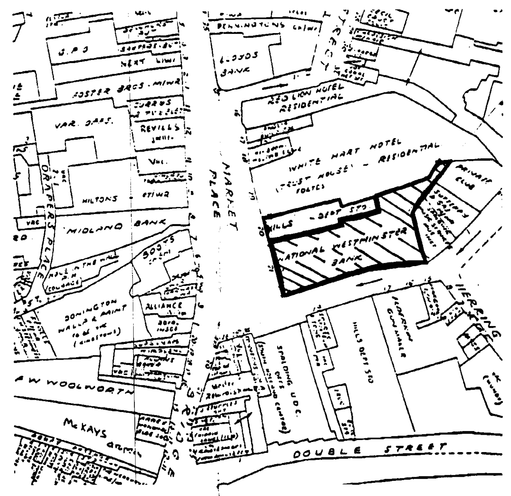

GROUND FLOOR PLAN - EXISTING



REAR ELEVATION

SOUTH HOLLAND DC
HOUSING & PLANNING
23 SEP 1998
Ref: 0937/98

NatWest Group

Group Property

P.O. Box 343
4th Floor
Heron House
11/12 Albert Square
Manchester M2 5HD
Tel: 0161 828 1400
Fax: 0161 828 1349


Project:
NatWest Bank
Spalding Branch
Market Place

Drawing:
Existing GF Plan and Elevations

Drawn:	Date:	Scale:	CAD_REF:
phil	16/9/98	1:100	pl_exist


Drawing Number: X2922/98/Ex_Acc1 Revision:

u:\CAD\ACAD\A_PLAN\ Wed Sep 16 11:17:28 1998

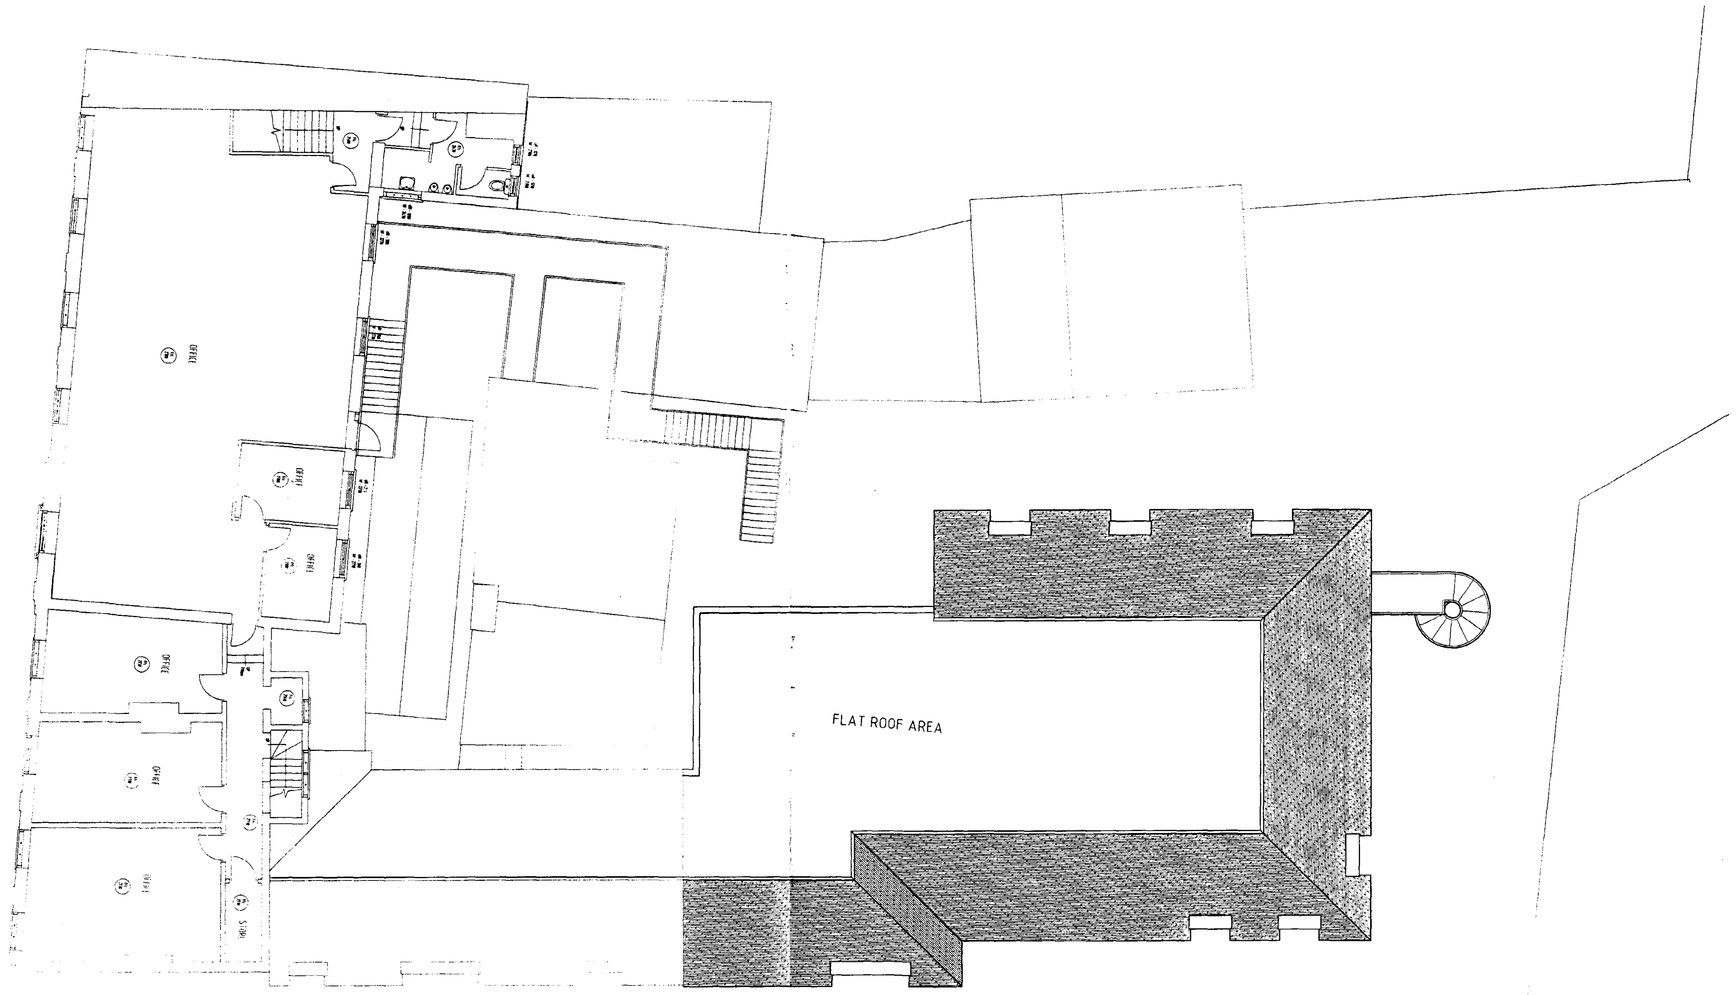


SECOND FLOOR PLAN - PROPOSED

PROPOSED

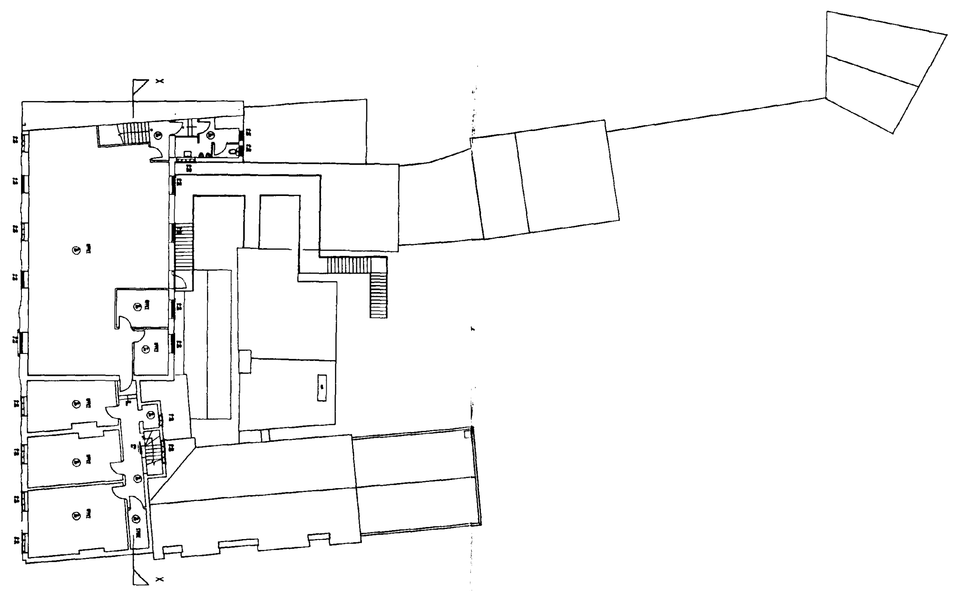


SECOND FLOOR PLAN - EXISTING

EXISTING

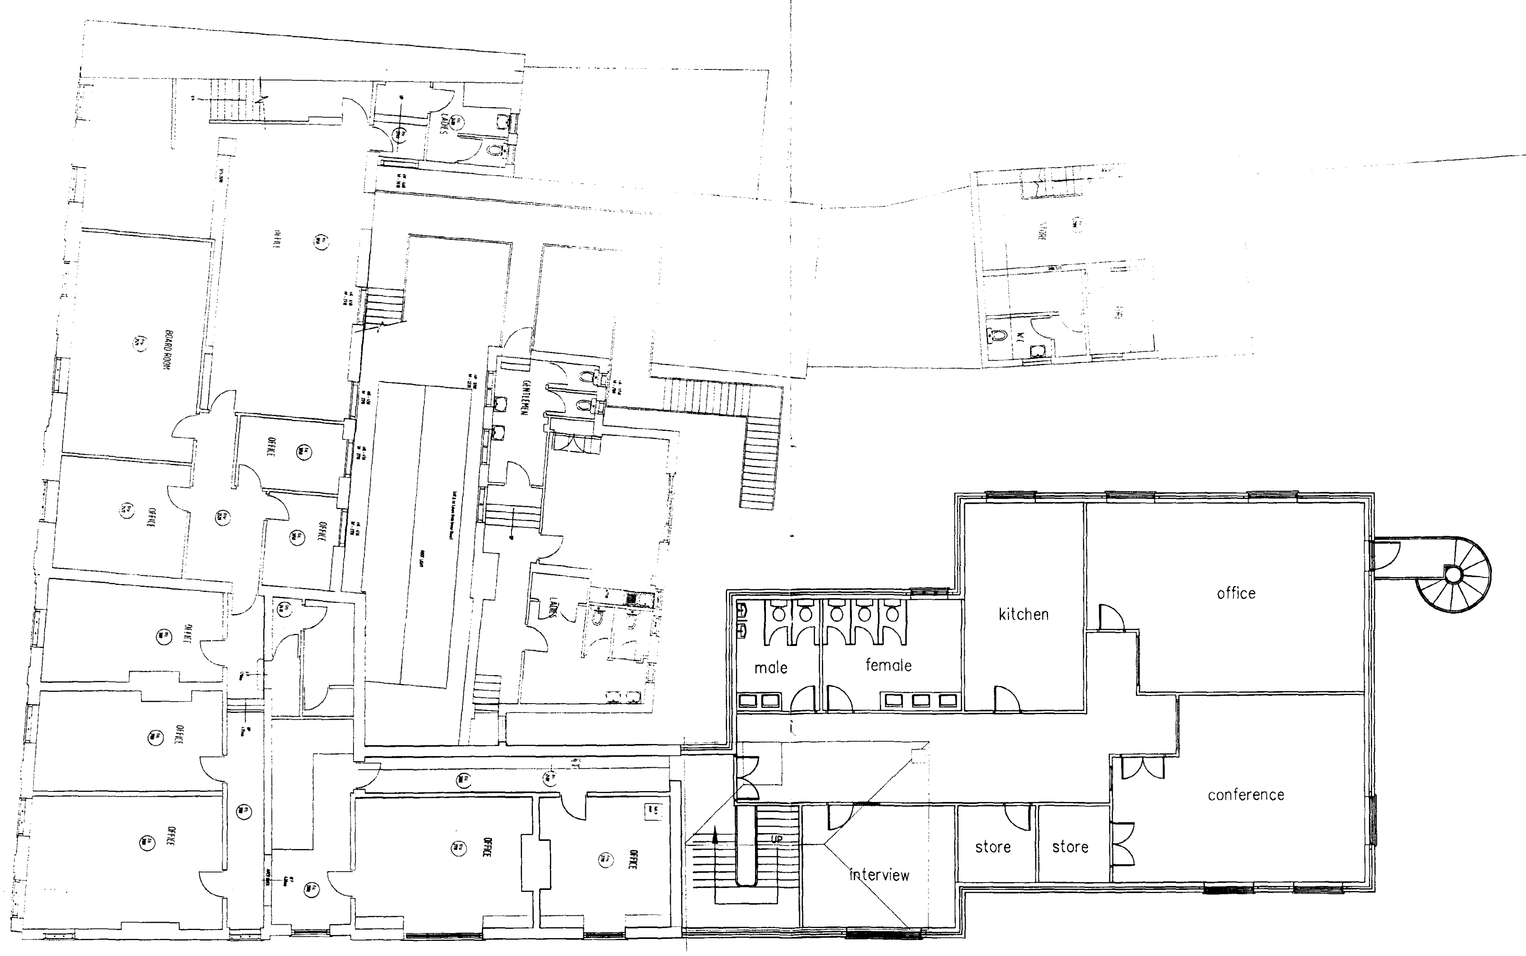

FIRST FLOOR PLAN - PROPOSED

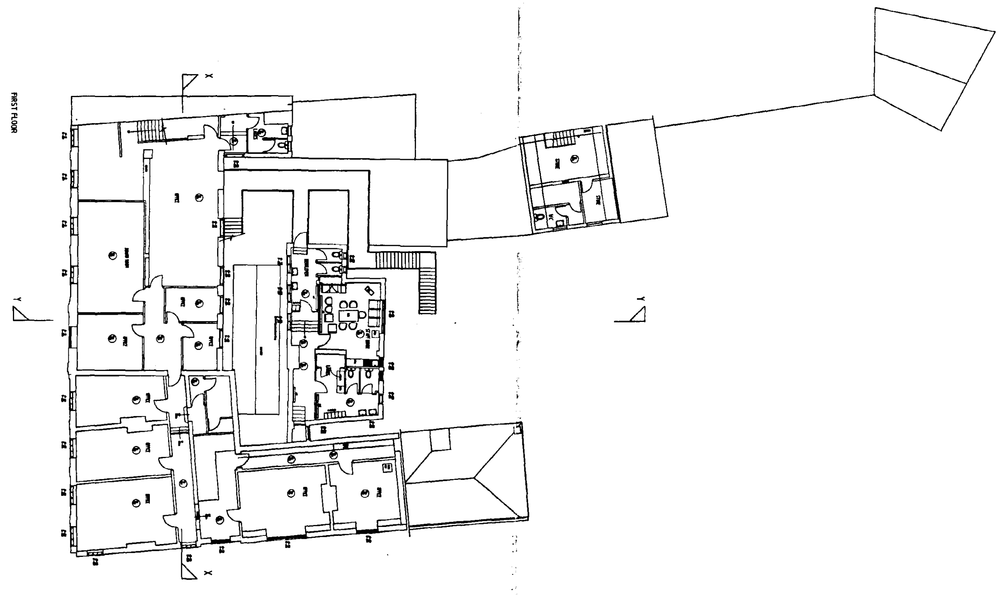

FIRST FLOOR PLAN - EXISTING

SOUTH HOLLAND DC
HOUSING & PLANNING
23 SEP 1998
Ref: 0937/98

NatWest Group
Group Property


P.O. Box 343
4th Floor
Heron House
10/12 Albert Square
Manchester M2 5HD

Tel: 0161 829 1400
Fax: 0161 829 1349


Project:
NatWest Bank
Spalding Branch
Market Place

Drawing:
Existing Upper Plans and Proposed


Drawn:	Date:	Scale:	CAD_REF:	Drawing Number:	Revision
phi	16/9/98	1:100	pl_prop1	X2922/98/Pr_Acc2	

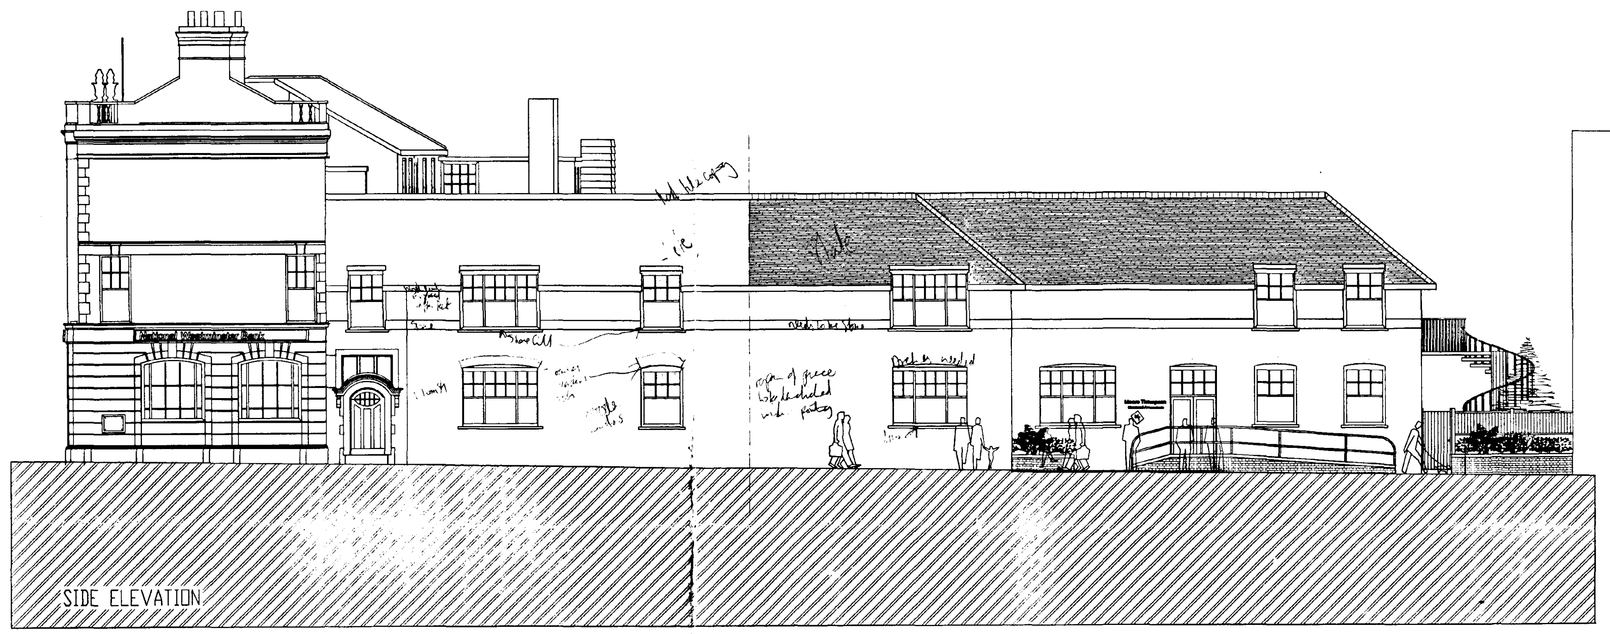

EXISTING BUILDING | NEW BUILDING (OLD DEMOLISHED) | NEW EXTENSION | EXISTING BUILDING

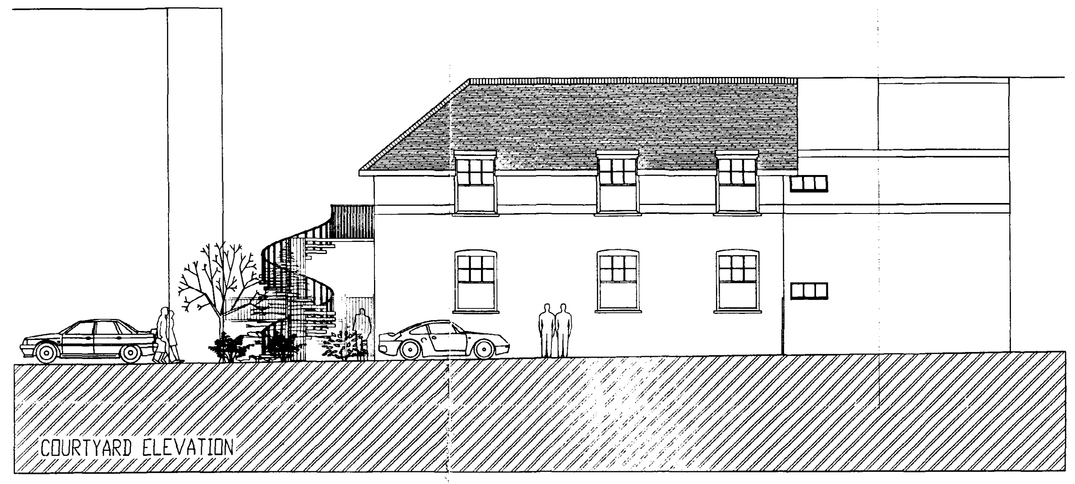


EXISTING BUILDING | NEW EXTENSION | EXISTING BUILDING

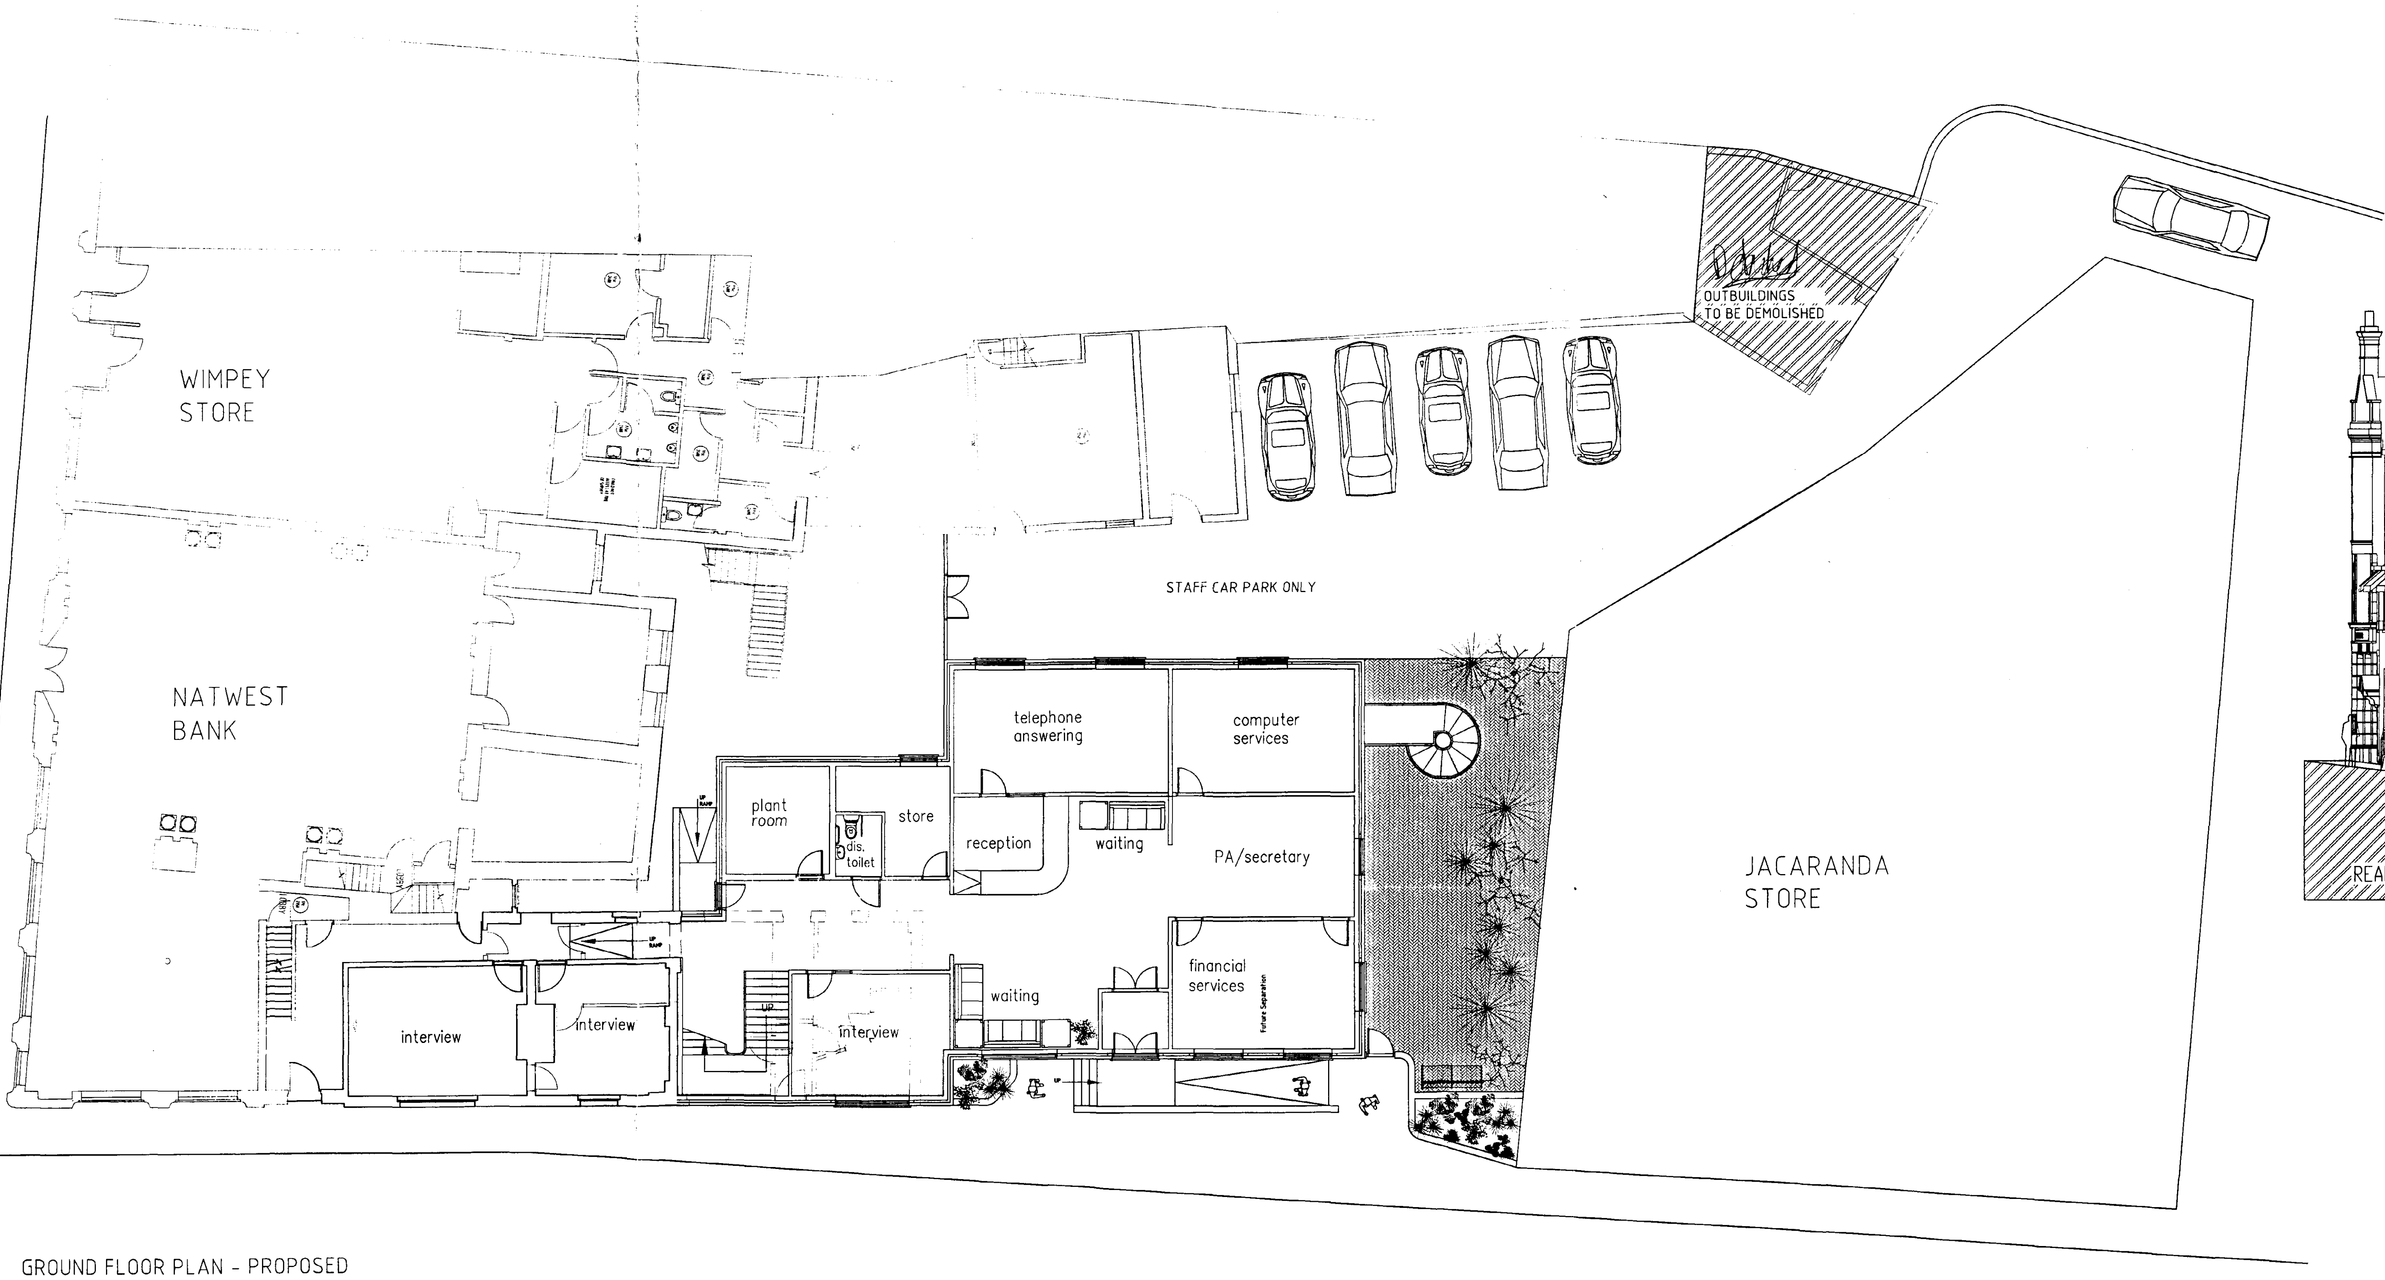

GROUND FLOOR PLAN - PROPOSED

NEW EXTENSION

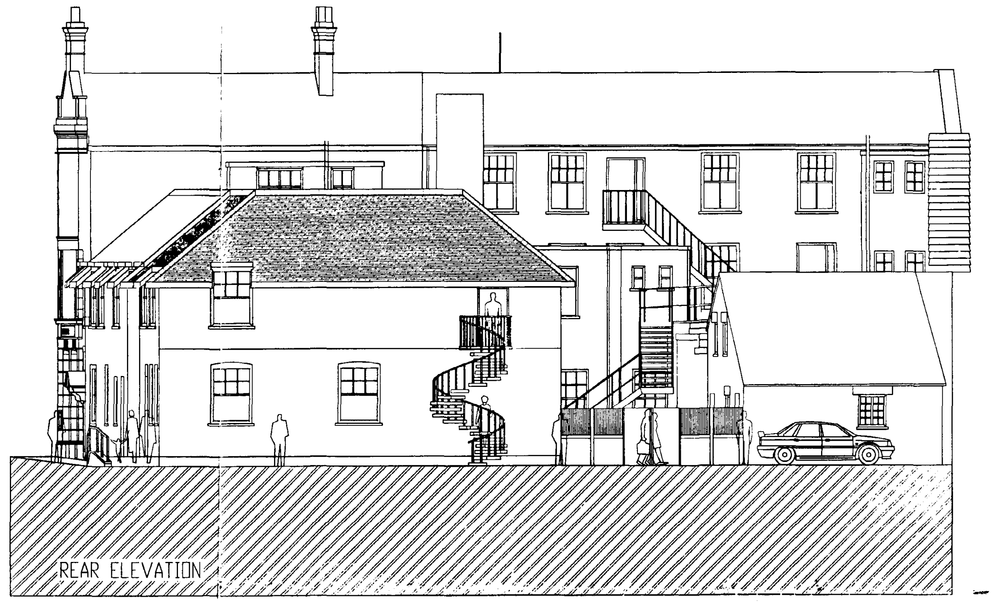

SOUTH HOLLAND DC
HOUSING & PLANNING
23 SEP 1998
Ref: 0737/98

NatWest Group

Group Property

P.O. Box 343
4th Floor
Heron House
11/12 Albert Square
Manchester M2 5HD

Tel: 0161 828 1400
Fax: 0161 828 1349

Project:
NatWest Bank
Spalding Branch
Market Place

Drawing:
Proposed Extension
for Moore Thompson
Chartered Accountar

Drawn:	Date:	Scale:	CAD_REF:	Drawing Number:
phil	16/9/98	1:100	pl_prop	X2922/98/Pr_Acc

untitled Wed Sep 16 09:17:37 1998