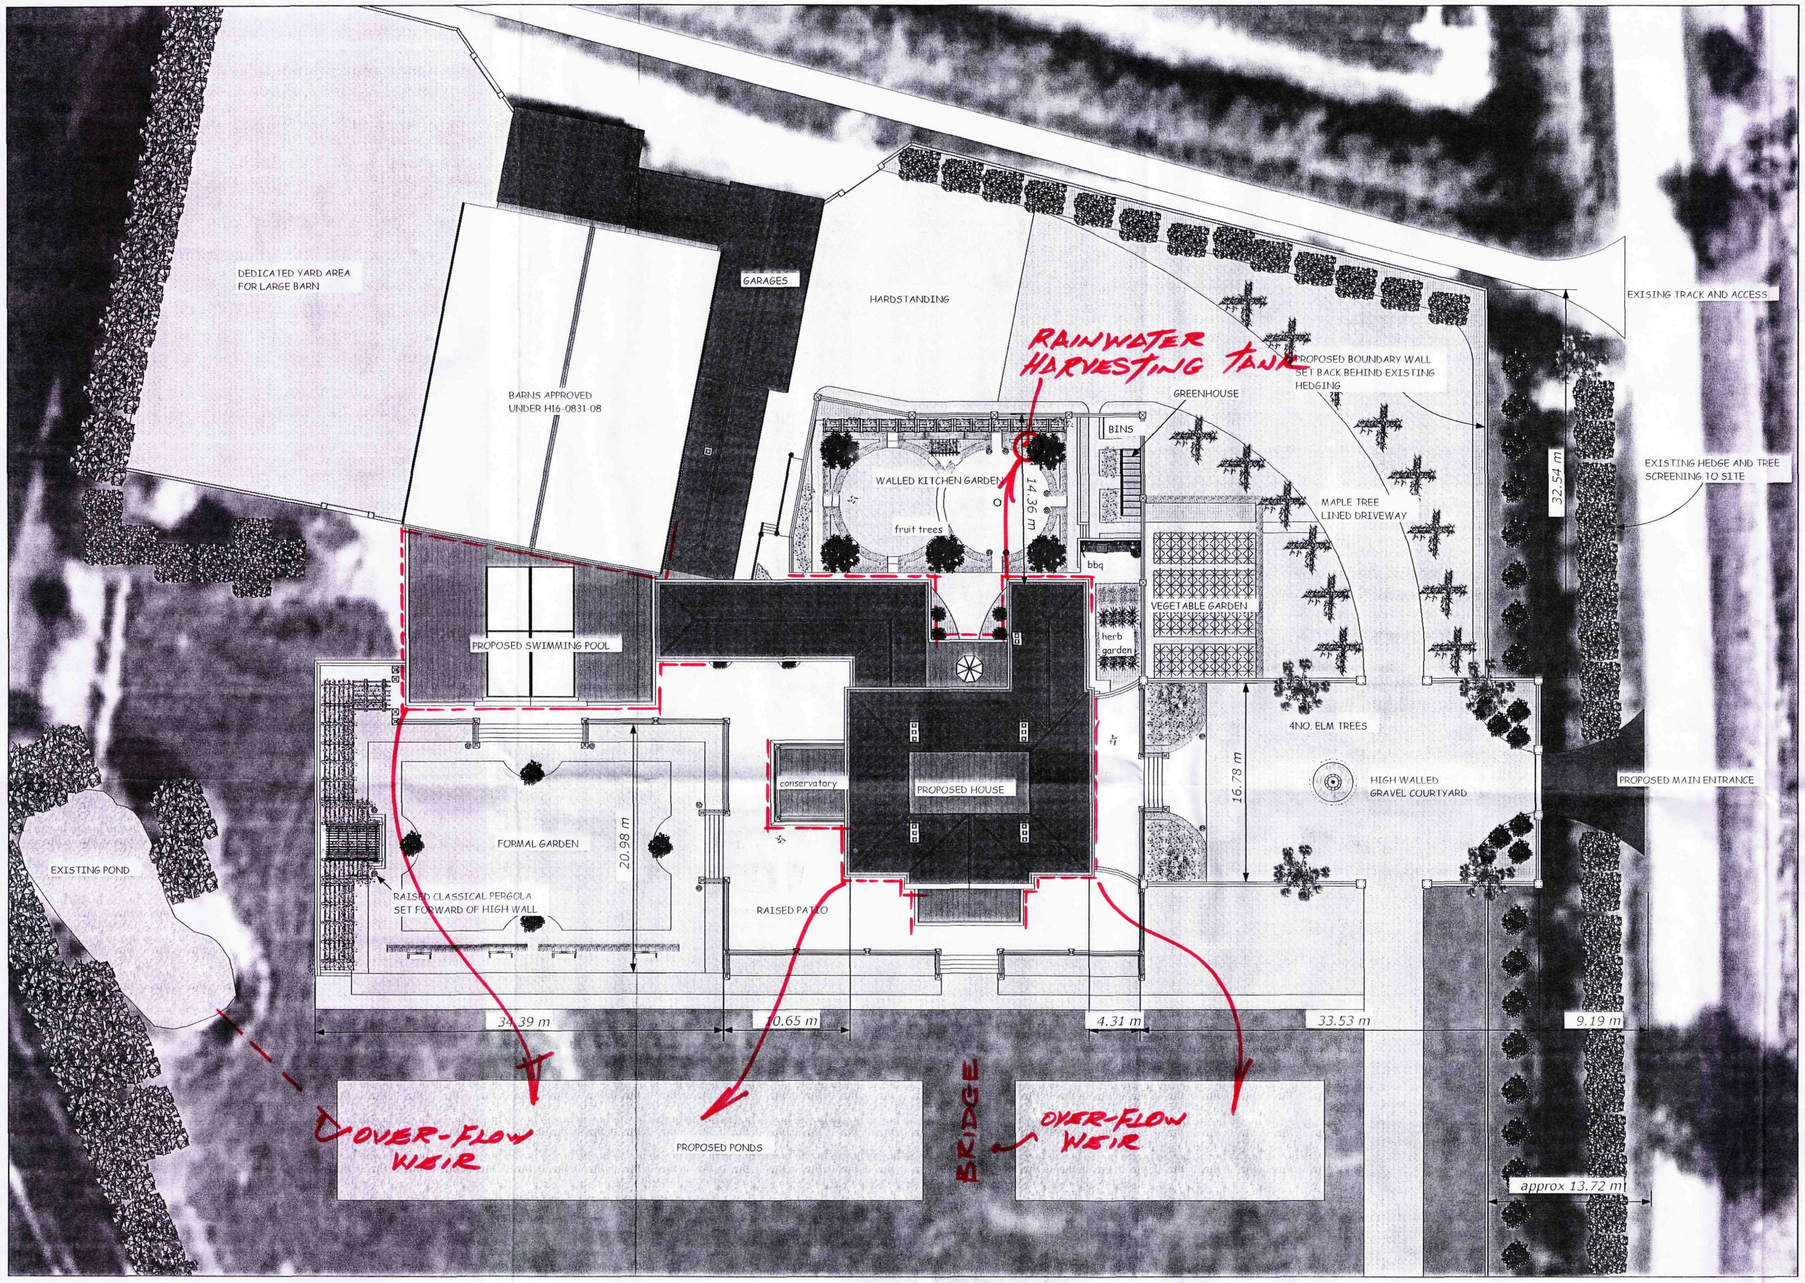


N

SHDC
PLANNING & DEVELOPMENT
2 9 NOV 2011
Ref. 0939-11

HOUSE SITE PLAN

SURFACE WATER DISCHARGE.
RE:- CONDITION 20. OF H16/0714/10.

PROPOSED FINISHED FLOOR LEVEL OF HOUSE AND SWIMMING POOL IS 3.50 IN RELATIONSHIP WITH SITE LEVELS SHOWN ON SURVEY PLAN.

GR MERCHANT LTD.

4 WRIGHTS MEWS 12A PARK ROAD HOLBEACH SPALDING LINCS PE12 7EE

TEL 01406 490800 FAX 01406 425744 E-MAIL gr.merchant@btconnect.com

PROJECT PROPOSED REPLACEMENT DWELLING AT ELM TREE FARM
MILL DROVE NORTH COWBIT LINCS

CLIENT MR & MRS P BOWMAN

DRAWING PROPOSED HOUSE SITE PLAN
JOB REF 2100/10 DRAWING NO 08 DATE AUG 2010 DRAWN JPW
SCALES 1/250