


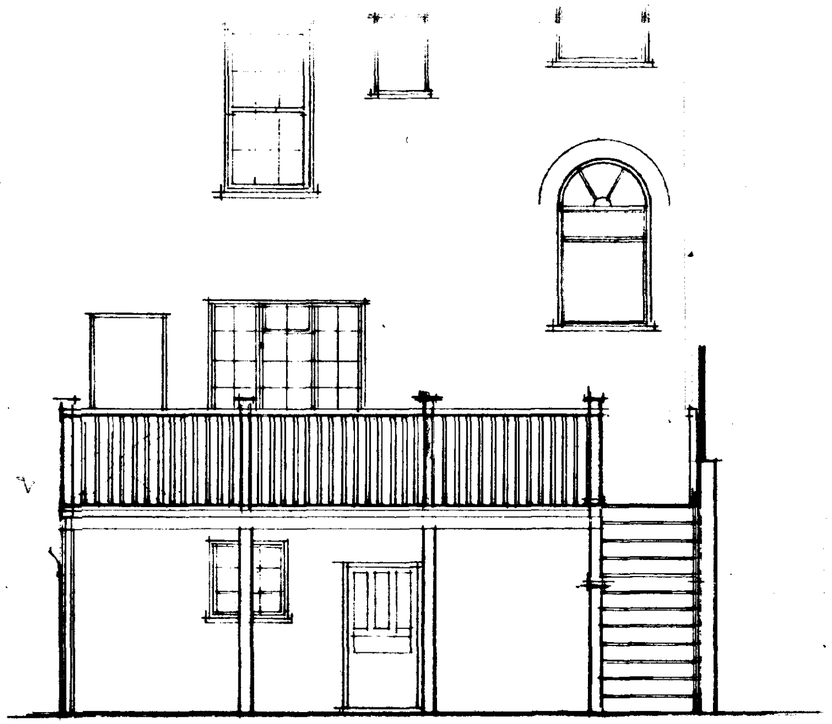



Rear elevation

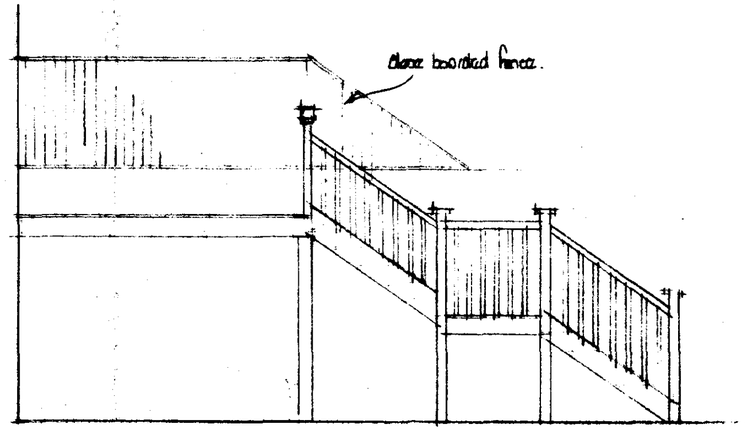

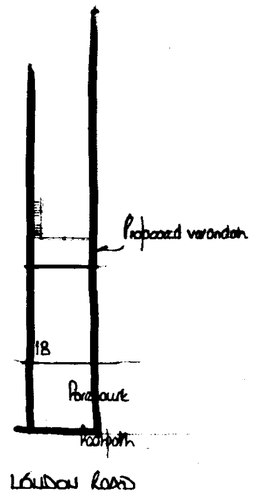

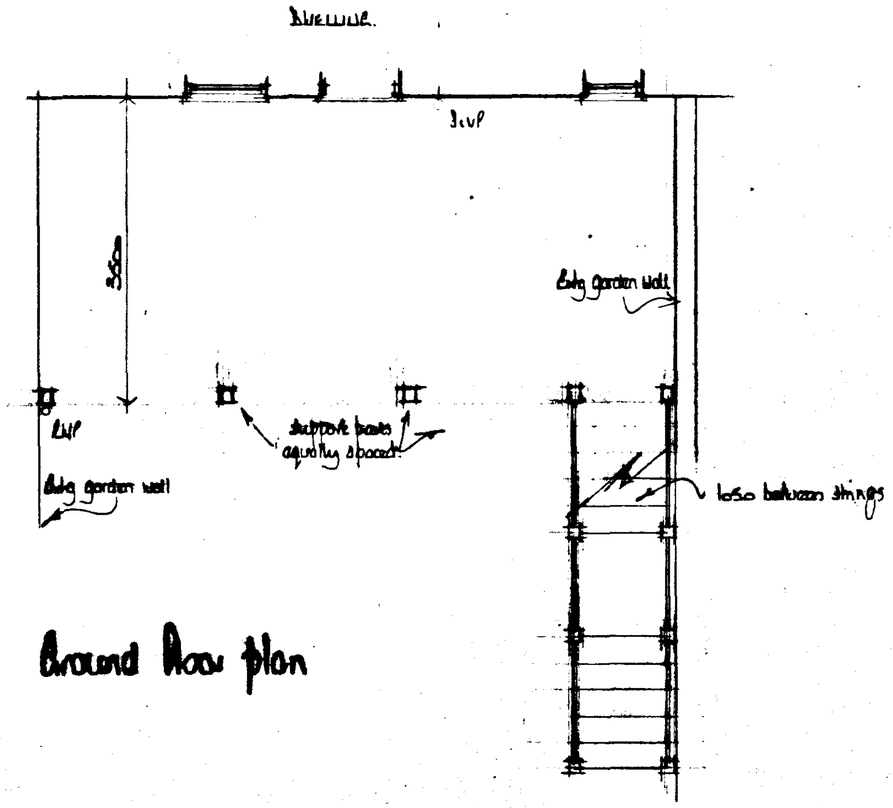

Ground floor plan

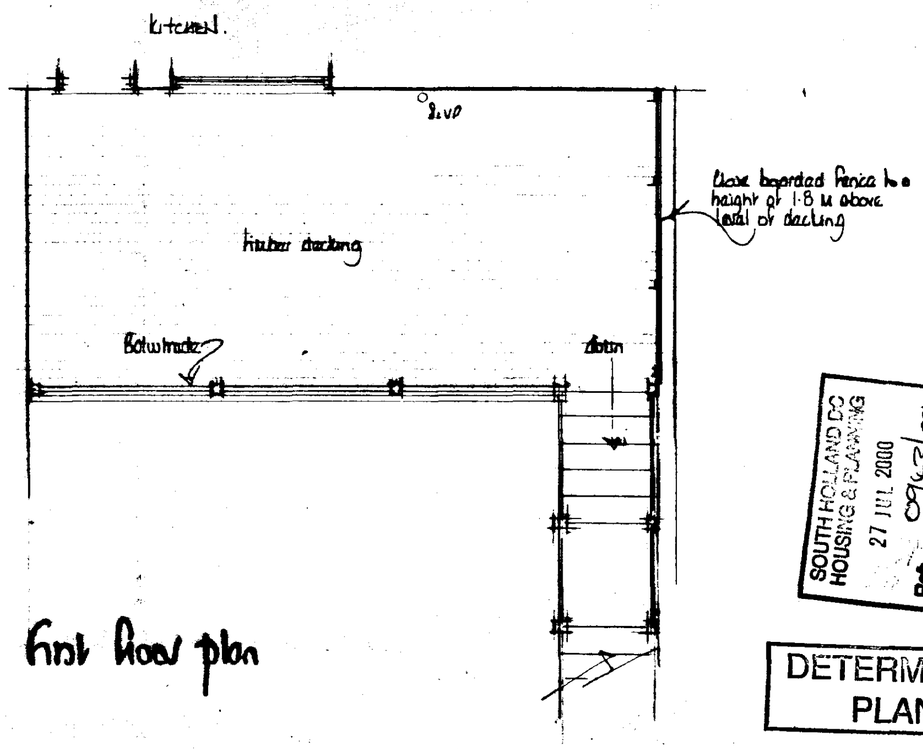

First floor plan

SOUTH HOLLAND DC
HOUSING & PLANNING
27 JUL 2000
Ref: 0943/00

DETERMINED PLAN

A		
	Date	Revisions

© copyright

East Midlands Design Associates
"Willow Lodge",
Horseshoe Road,
Spalding,
Lincs. PE11 3AF
Tel: Spalding (0775) 767968

Client: Mr. & Mrs Piccaver

Job Title: Proposed verandah at 18 Welland Terrace Spalding.

Drawing Title: Plan . Elevation

Scale: 1:50

Date: April 00

Drawn by: BL

Org No.: 00106101

Rev: