

Contractor to check all Dimensions on site prior to ordering materials / commencing work.Do Not Scale from this Drawing - If in doubt then please ask

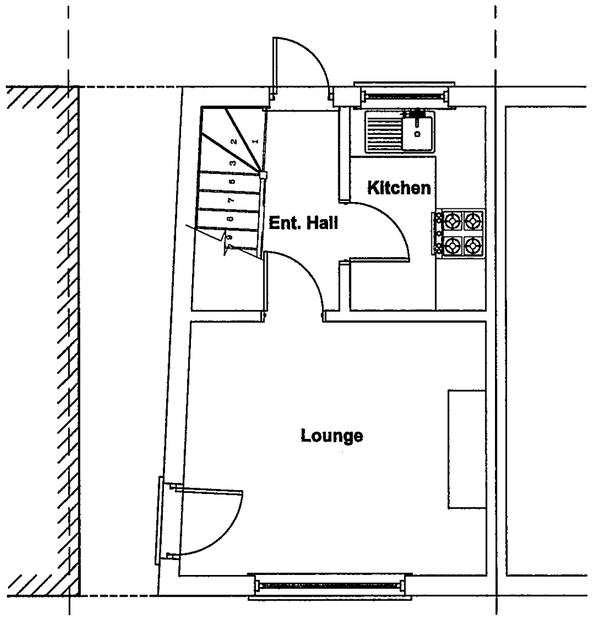


Existing Ground Floor Plan - 24.0m²

Scale 1:50

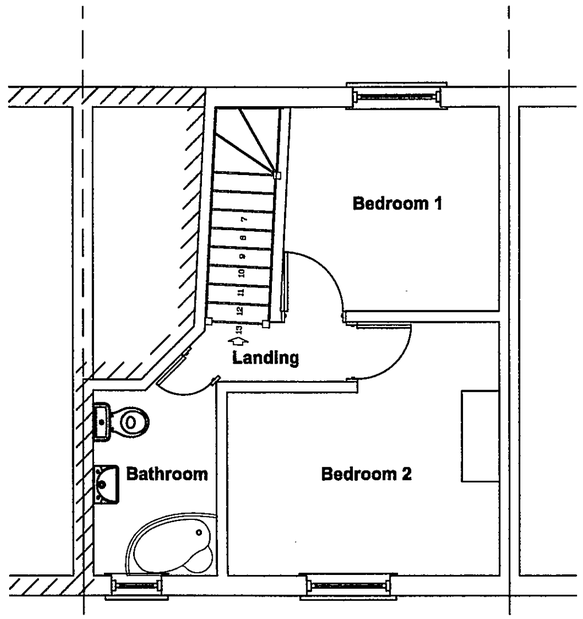


Existing First Floor Plan - 27.0m²

Scale 1:50

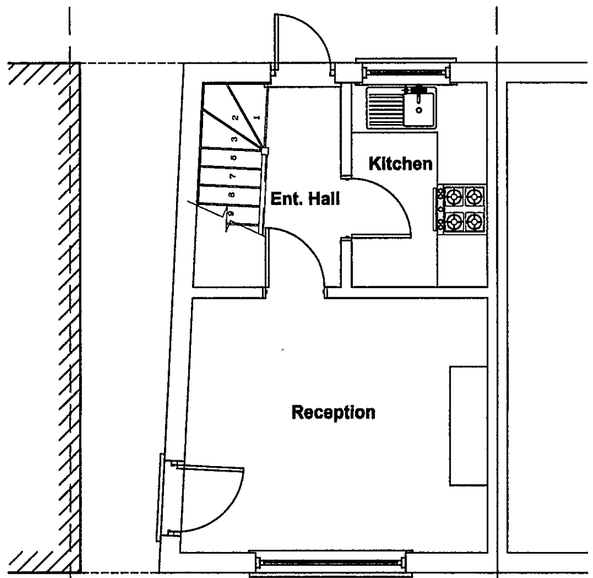

Proposed Ground Floor Plan - 24.0m²

Scale 1:50

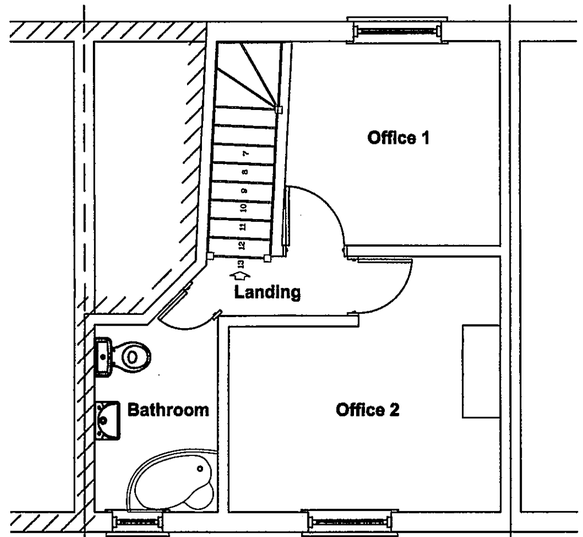

Proposed First Floor Plan - 27.0m²

Scale 1:50

DETERMINED PLAN

SHDC
Planning & Development
29 AUG 2008
Ref: 0943/08

Client :
Mr J Cusack
6A, Herring Lane
Spalding
Lincs
PE11 1TL

Site :
Proposed Change of Use for Residential to Commercial Offices

Drawing Title
Existing and Proposed Floor Plans

remway Design Ltd
2nd Floor - 5 Sheepmarket
Spalding
PE11 1BH
Tel : 01775 766 921
e-mail: enquiries@remwaydesign.co.uk

1623 - 01

PLEASE NOTE:
Due to areas of the structure being covered, unexposed or otherwise inaccessible the notes / specifications of existing materials are subject to confirmation of site when it is feasible to expose the relevant areas of construction.