

Contractor to check all Dimensions on site prior to ordering materials / commencing work.Do Not Scale from this Drawing - If in doubt then please ask

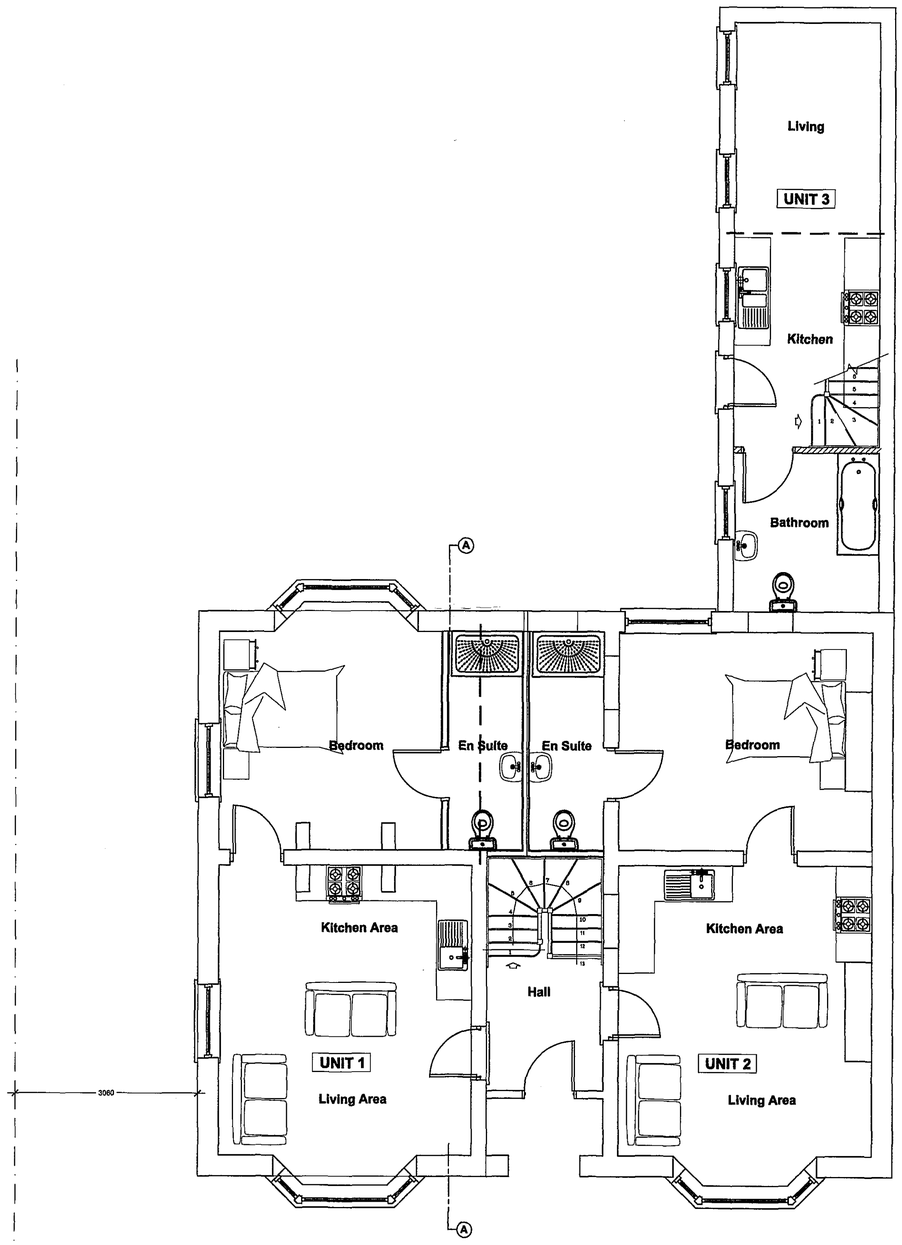

Proposed Ground Floor Plan
Scale 1:50

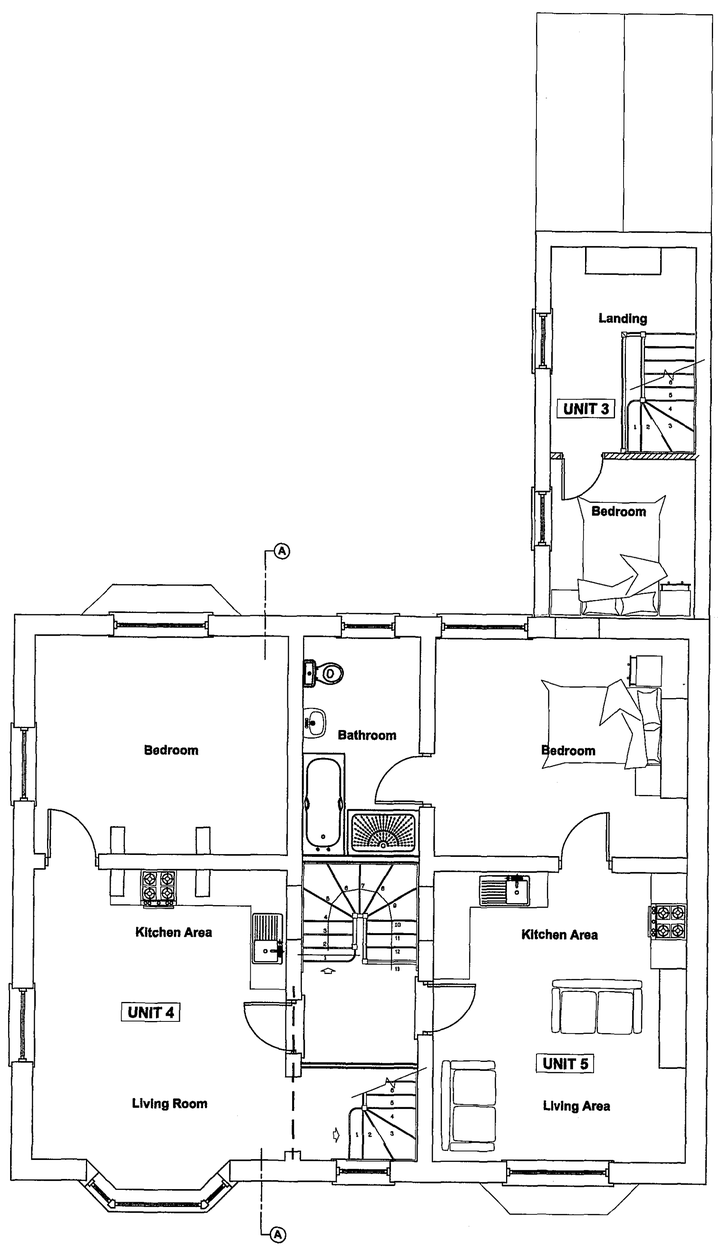

Proposed First Floor Plan
Scale 1:50

AMENDED PLAN
Ref. A1

rev "D" - 07.10.08 - Layout amended to gain planning permission

rev "C" - 28.05.08 - Layout amended to gain planning permission

rev "B" - 08.05.08 - Layout amended to first floor

rev "A" - 07.05.08 - Garage omitted to suit SHDC

Client :
Mr T Mills
Dove Hirn House
Beck Bank
West Pinchbeck
PE11 3QN

DETERMINED PLAN

Site :
Proposed Residential Conversion of Existing House and Garage into 7no.Self Contained Residential Units at 122 Winsover Road, Spalding

SHDC
Planning & Development
- 9 OCT 2008
Ref: 0947/08

remway Design Ltd
2nd Floor - 5 Sheepmarket
Spalding
P E 1 1 1 B H
Tel : 01775 768 921
e-mail: enquiries@remwaydesign.co.uk

Date : Jan 08 | Scale : As Noted

Drawing No:
1539 - 03 "D"

PLEASE NOTE:
Due to areas of the structure being covered, unexposed or otherwise inaccessible the notes / specifications of existing materials are subject to confirmation of site when it is feasible to expose the relevant areas of construction.