


Contractor to check all Dimensions on site prior to ordering materials / commencing work.Do Not Scale from this Drawing - If in doubt then please ask

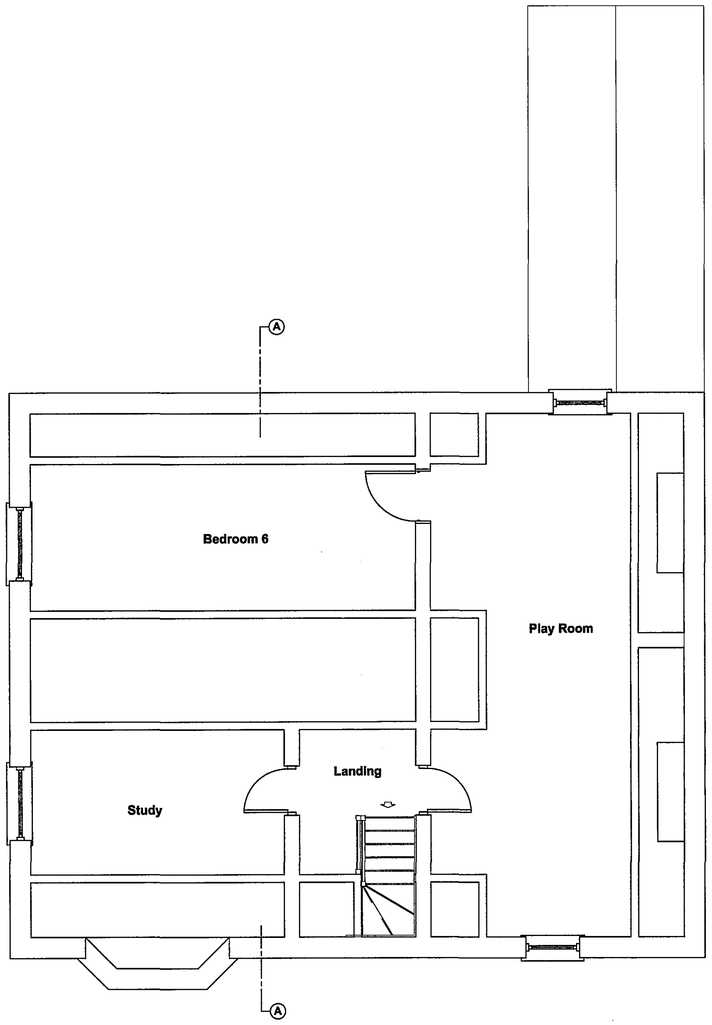


Existing Second Floor Plan
Scale 1:50

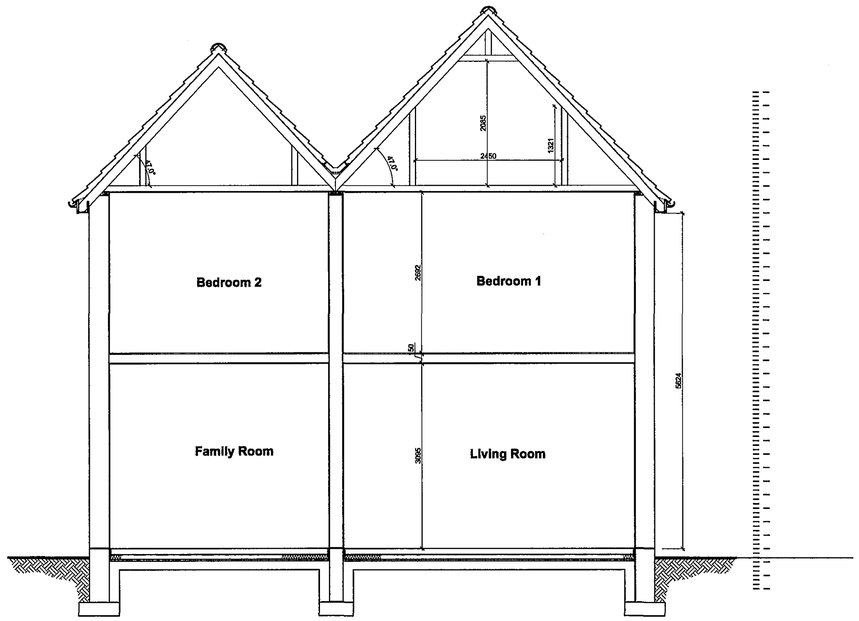


Existing Section A-A
Scale 1:50

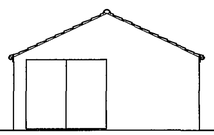

Existing Garage Front
Scale 1:100

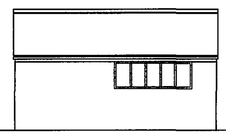

Existing Garage Side
Scale 1:100

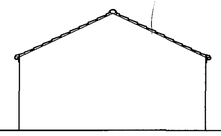

Existing Garage Rear
Scale 1:100



Existing Rear Elevation
Scale 1:100



Existing Side Elevation
Scale 1:100

rev'A' - 17.04.08 - Existing Elevations added

GENERAL CONDITIONS
Contractors are resonsible for checking all dimensions on site when work commences and before ordering any materials.Any discrepancies should be brought to the attention of the Client for remedial action before commencing further.

All details shown are based on typical site conditions for that area, any abnormal conditions should be brought to the attention of the Client and Local Authority.

The notes shown are mainly to cover the requirements of Building Regulations and should not be treated as full specification.

No allowance has been made for any Structural Calculations,a "SAP" calculation, Soil Investigation or Flood Risk Assessment.If deemed necessary then these will be a chargeable extra.All steel beam sizes shown on drawing are all subject to confirmation from Structural Engineer.

All materials not specified to be of a standard suitable for the work proposed and be fit for purpose.All work to be in accordance with good building practise and all necessary BS codes for Workmanship on Building Sites.

Client :
Mr T Mills
Dove Him House
Beck Bank
West Pinchbeck
PE11 3QN

Site :
Proposed Residential Conversion of Existing House ~~and Garage~~ into 5 no.Self Contained Residential Units at 122 Winsover Road, Spalding

DETERMINED PLAN

SUPERSEDED

remway Design Ltd
2nd Floor - 5 Sheepmarket
Spalding
P E 1 1 1 B H
Tel : 01775 768 921
e-mail: enquiries@remwaydesign.co.uk

Date : Jan 08 | Scale : As Noted

Drawing No:
1539 - 02"A"

Planning & Development
29 APR 2008
09/01/08

PLEASE NOTE:
Due to areas of the structure being covered, unexposed or otherwise inaccessible the notes / specifications of existing materials are subject to confirmation of site when it is feasible to expose the relevant areas of construction.