

Contractor to check all Dimensions on site prior to ordering materials / commencing work.Do Not Scale from this Drawing - If in doubt then please ask

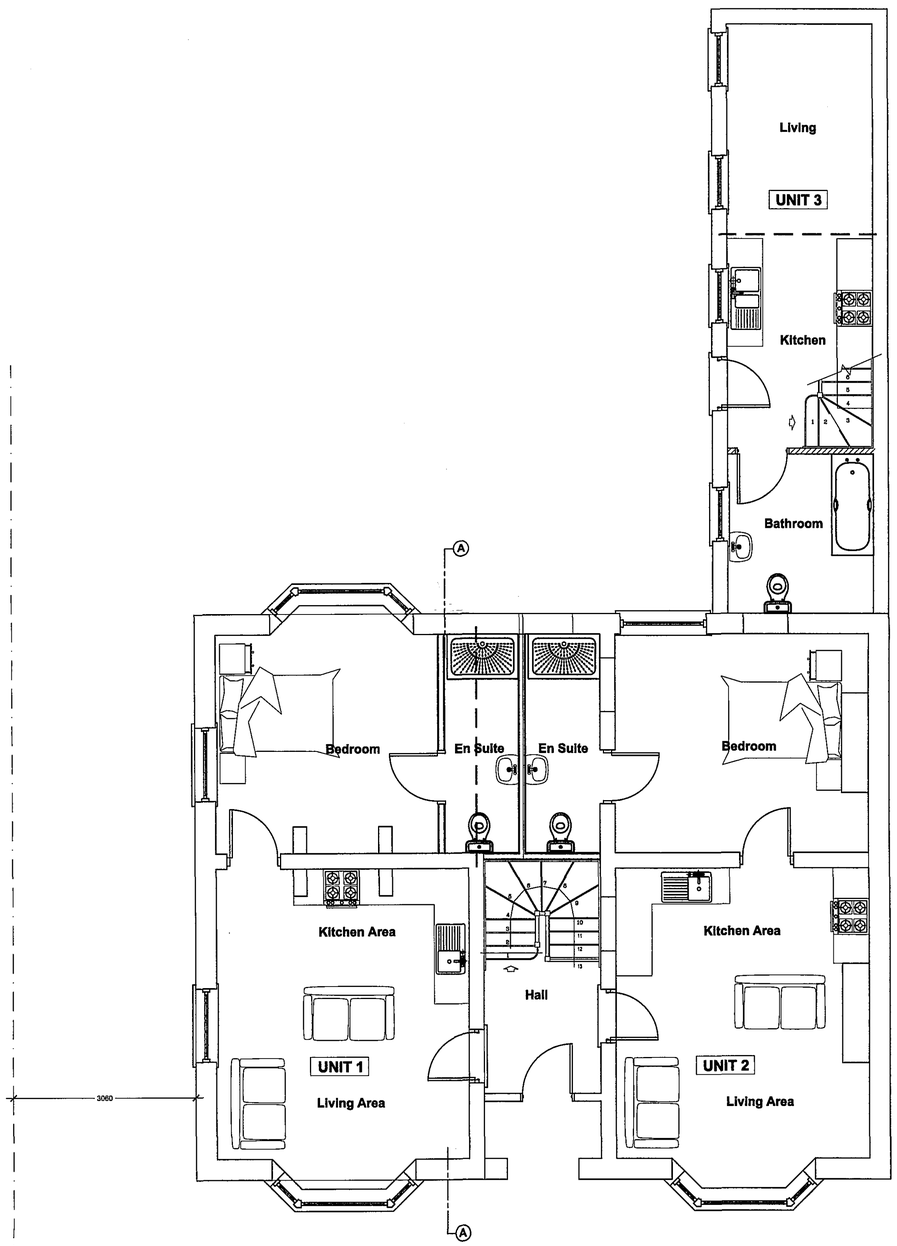

Proposed Ground Floor Plan
Scale 1:50

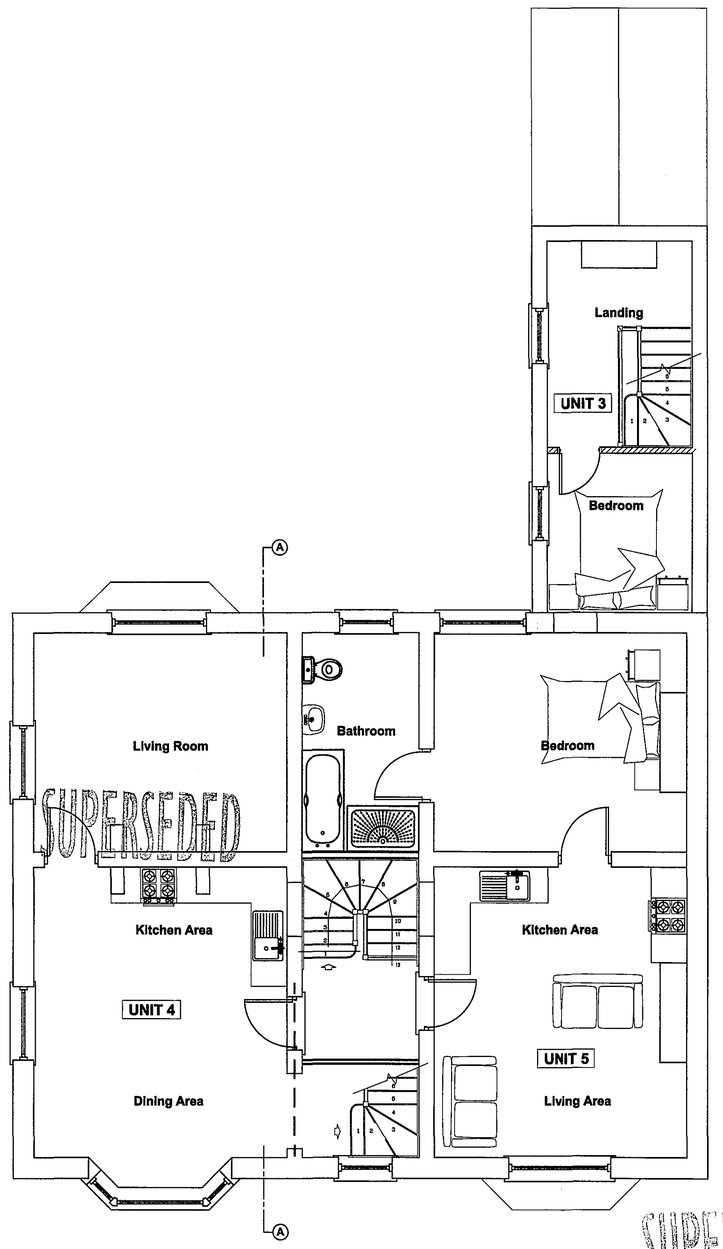

Proposed First Floor Plan
Scale 1:50

rev "C" - 28.05.08 - Layout amended to gain planning permission

rev "B" - 08.05.08 - Layout amended to first floor

rev "A" - 07.05.08 - Garage omitted to suit SHDC

Client :
Mr T Mills
Dove Hirn House
Beck Bank
West Pinchbeck
PE11 3QN

Site :
Proposed Residential Conversion of Existing House ~~and Garage~~ into 5 ~~7~~no.Self Contained Residential Units at 122 Winsover Road, Spalding

SUPERSEDED

remway Design Ltd
2nd Floor - 5 Sheepmarket
Spalding
P E 1 1 1 B H
Tel : 01775 768 921
e-mail: enquiries@remwaydesign.co.uk

Date : Jan 08 | Scale : As Noted

Drawing No:
1539 - 03 "C"

Rec. Planning & Development
29 AUG 2008
Ref: 08/01/08

PLEASE NOTE:
Due to areas of the structure being covered, unexposed or otherwise inaccessible the notes / specifications of existing materials are subject to confirmation of site when it is feasible to expose the relevant areas of construction.