

IF IN DOUBT ASK

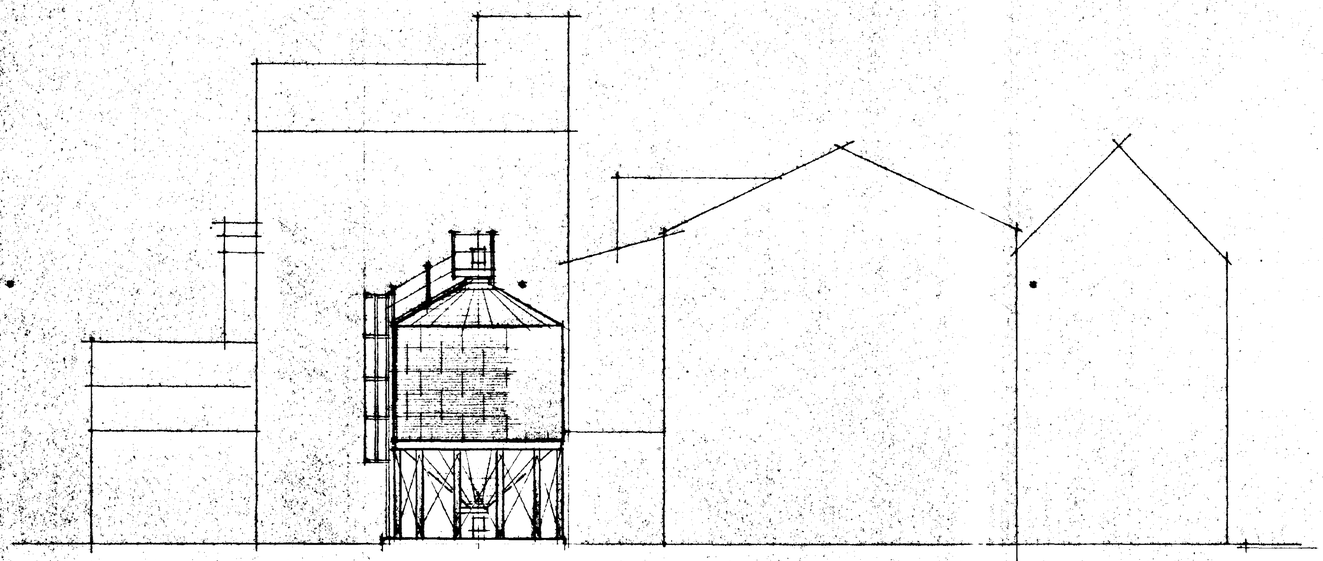


NORTH EAST ELEVATION
SCALE 1:100


PROPOSED SILO TO BE ALL GALVANISED FINISH EXCEPT SUPPORTING STEELWORK. THIS TO BE PAINTED BS 10-B-21 TO MATCH ADJACENT HOPPERS. CONVEYORS & DUCTING TO BE EITHER GALVANISED OR PAINTED AS ABOVE.

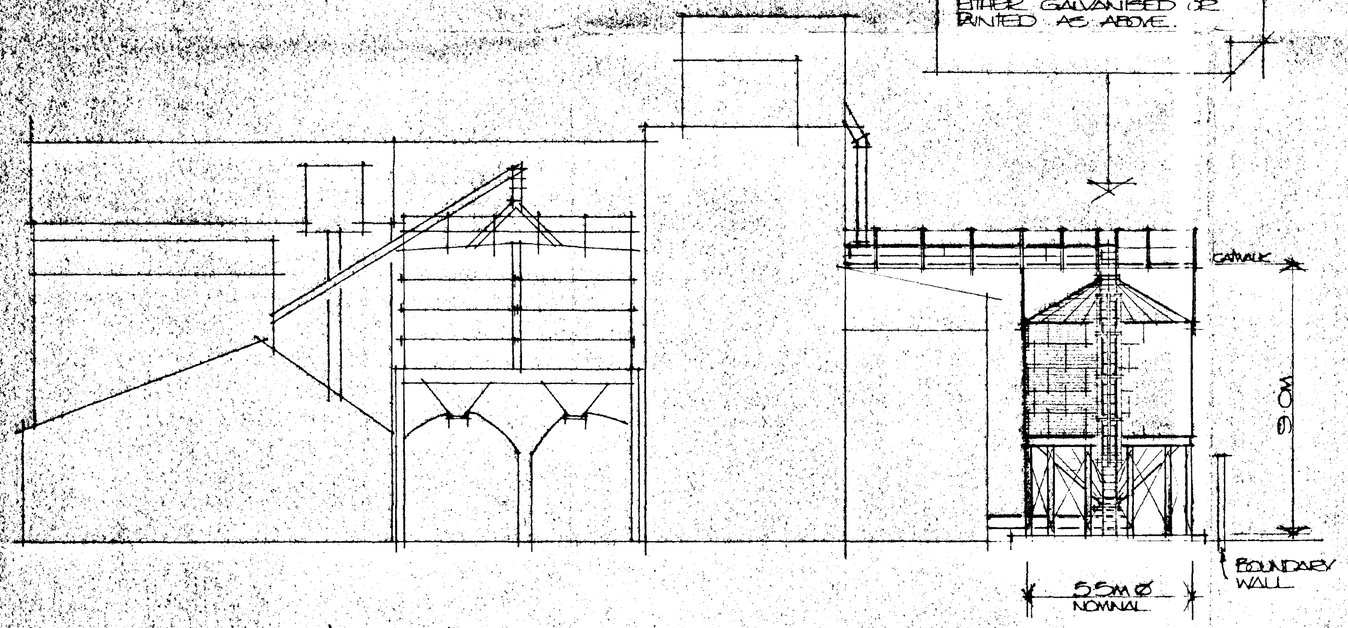

SOUTH EAST ELEVATION
SCALE 1:100

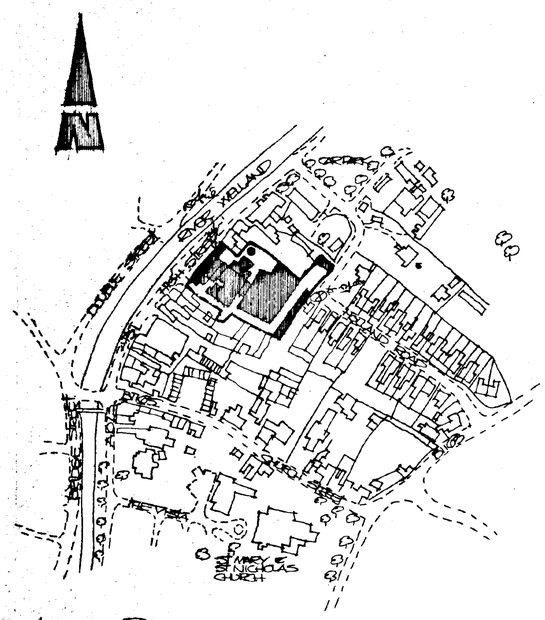

LOCATION PLAN
SCALE 1:2500

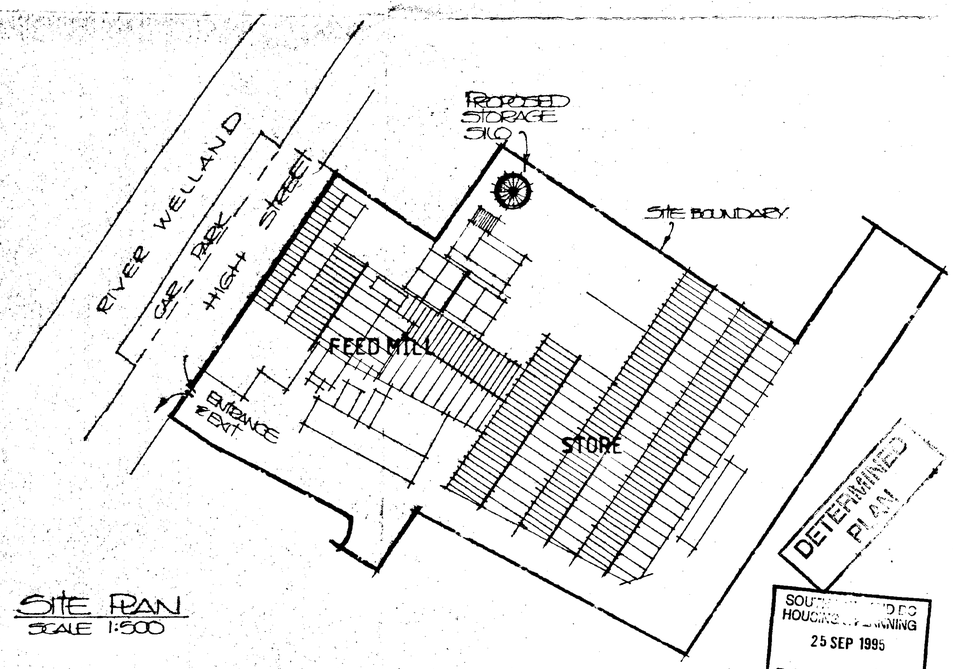

SITE PLAN
SCALE 1:500

REV	DESCRIPTION	DATE

All dimensions in Millimetres unless otherwise stated. Do not scale.

THIS DRAWING IS CONFIDENTIAL AND IS THE EXCLUSIVE PROPERTY OF T.H. WHITE, INSTALLATION ,LTD. NO UNAUTHORISED USE, COPY OR DISCLOSURE OF THIS DRAWING IS TO BE MADE AND IT IS TO BE RETURNED WHENEVER REQUIRED

T. H. WHITE, INSTALLATION, LTD.
MECHANICAL HANDLING AND ELECTRICAL ENGINEERS
DEVIZES, WILTSHIRE. TEL. NO. (0380) 726656 FAX NO. (0380) 725707

PROJECT: PROPOSED ADDITIONAL STORAGE SILO

CLIENT: W.J. OLDACRE LTD. SPALDING.

TITLE: PLANS & ELEVATIONS.

DRAWN: RS
CHKD:
DATE: 17 Sept 95
SCALE: AS STATED
DRG. No.: 2084/360
REV.
SHEET OF

© T.H.WHITE, INSTALLATION, LTD.

U.D.C. 3623/92 (8/92)