

THIS DRAWING IS FOR PLANNING PURPOSES ONLY
ALL DIMENSIONS & DETAILS TO BE CHECKED ON SITE PRIOR TO COMMENCEMENT OF WORKS ON SITE
THIS DRAWING IS THE COPYRIGHT OF SHEPHERD TECHNICAL SERVICES
THIS DRAWING IS TO BE READ IN CONJUNCTION WITH THE FOLLOWING DRG. NO.

C148/A1/ 101 EXISTING PLAN & REAR ELEVATION

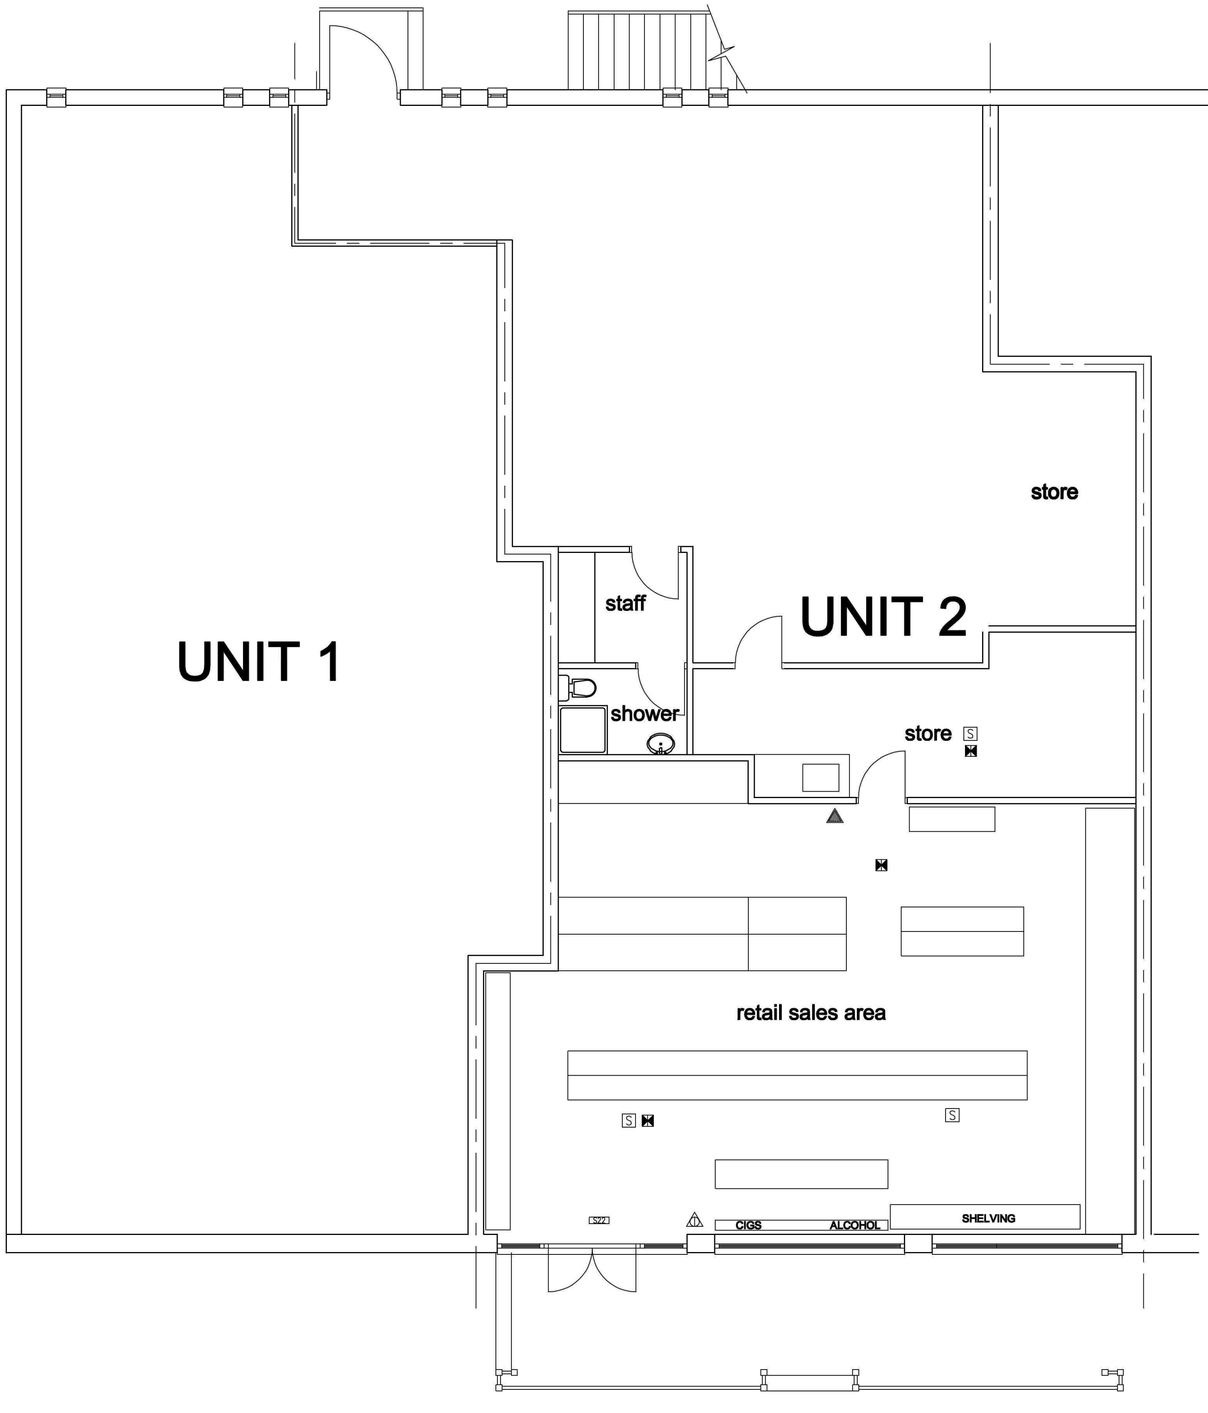

GROUND FLOOR PLAN

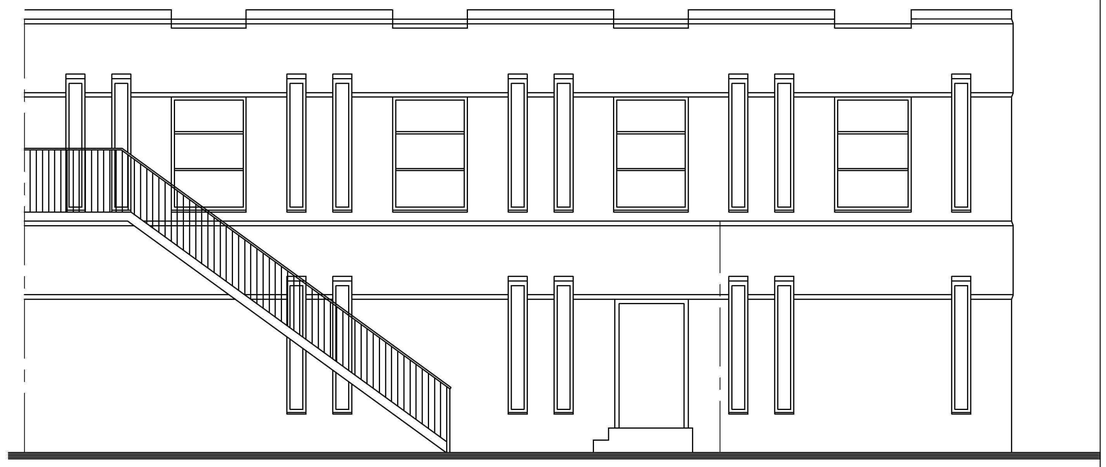

REAR ELEVATION

Rev	Date	Description
B	30.11.11	ISSUED FOR PLANNING
A	10.09.11	ISSUED FOR BUILDING REGS

Issued for : BUILDING REGS

Client-Scheme
Mr. H. Ahmad

PROPOSED FIT OUT OF BAKERY TO REAR OF STORE UNIT 2 - 20 WESTPLODE ST. SPALDING LINCOLNSHIRE PE11 2AF

Drawing Title
Proposed Plans & Elevations

Shepherd Technical Services
110 Bushfield Road
Scunthorpe
North Lincolnshire
DN16 1NA
Tel : 01724 330768
Fax: 01724 330768

SHEPHERD TECHNICAL SERVICES
Architectural, Civil & Structural Design Consultants

Date	SEPT 11
Scale	1/ 100@A3 1/50@A1
Drawn	DS
Checked	

Drawing No.
C148/A1/ 101 rev B