




FRONT ELEVATION to Winsover Road

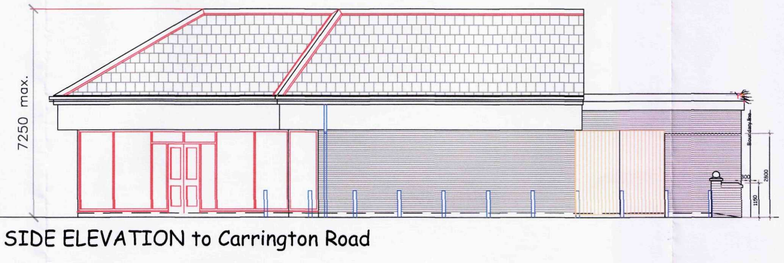


SIDE ELEVATION to Carrington Road

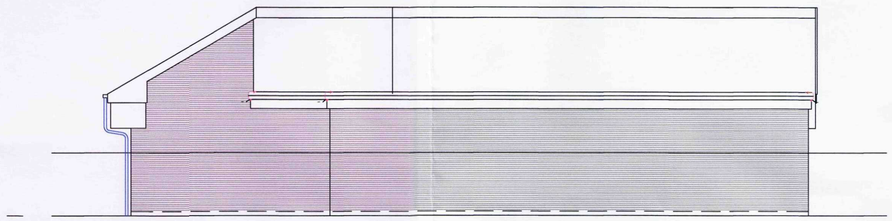

REAR ELEVATION

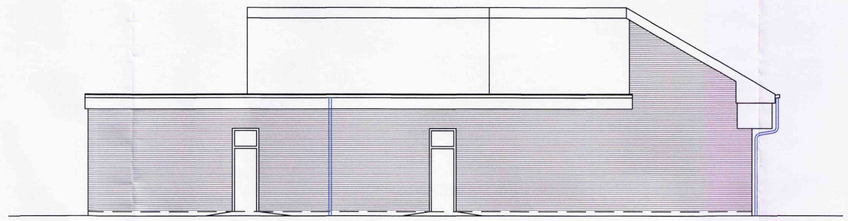

SIDE ELEVATION

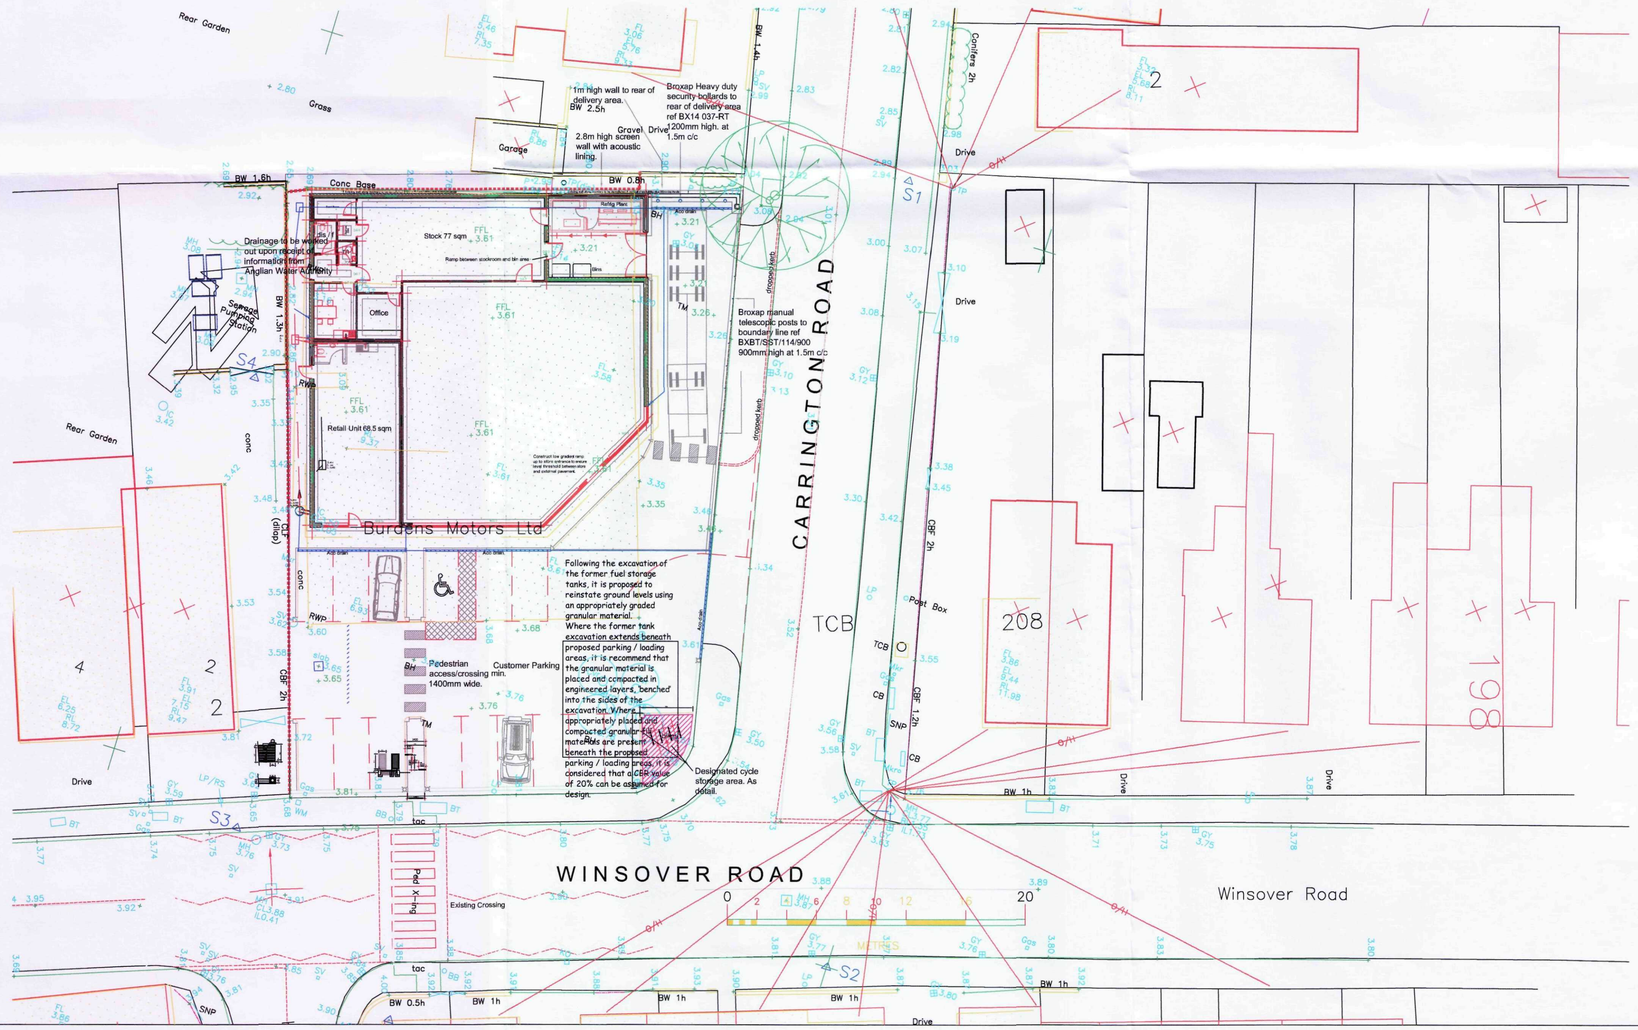

External Materials Schedule

Component	Material	Colour/ Finish
Shop front and window frames	Aluminium	RAL 7037 Grey.
Facing brickwork	Facing brickwork to match existing	Red/brown (as existing)
Shop front doors, security roller shutters and anti vandal security doors	Aluminium	RAL 9006 Grey
Cladding to gables and rear of pitch roof	Aluminium	RAL 7037 Grey.
Gutter, downpipes and fascia	Aluminium	RAL 9017M Black
Roof Covering	Clay	Redland Monier Clay Classic Plain Roof Tile - Colour blue brindle 87.

SHDC
Planning & Development
- 2 DEC 2011
Ref: 0957-11

Rev A: Schedule of external materials and site levels added. 29.11.11

Client: A.F. Blakemore & Sons Ltd	Revision: A
Site Address: Winsover Road, Spalding.	
Drawing Title: Elevations as Proposed	
Date: 14/01/10	Scale: 1:100 & 1:200 @a1 AutoCAD
	Dwg No: 1424/03A

adm Surveyors Ltd
A D M Surveyors Limited
Building Surveying Services
3a The Parade, Needham Avenue,
Glen Parva, Leicester, LE2 9JW
Tel: 0116 2775527 Fax: 0116 2779529
Email: office@admsurveyors.co.uk