NOTES
This drawing has been issued in support of a planning application and must NOT be used for construction purposes.
This drawing is copyright and may not be altered, traced, copied, photographed or used for any purpose other than that for which it is issued without written permission from the copyright holder.




Side Elevation




Front Elevation




Side Elevation

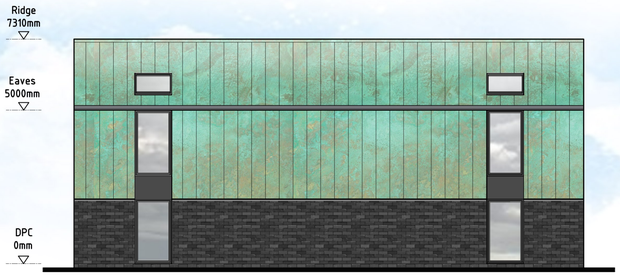


Rear Elevation

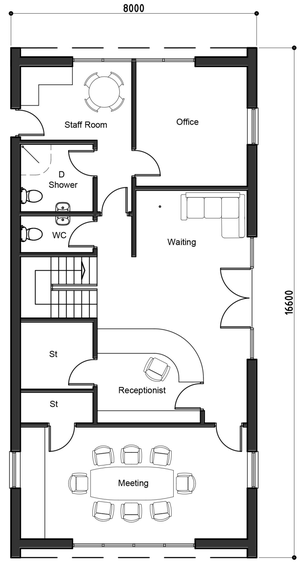

Ground Floor Plan
114 sqm

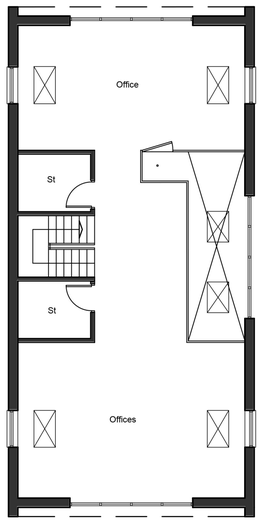


First Floor Plan
100sqm

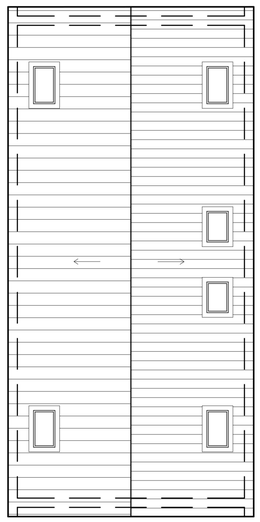

First Floor Plan

Materials Key:

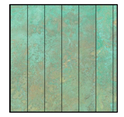

Raised Seam Metal Cladding (Green)



Graphite Brick (Weinerberger)



Grey Aluminium Windows

0 5 10
SCALE 1:100

NAYLOR FARMS EST. 1909

Project
PLANT BASED PROTEIN EXTRACTION FACILITY

Address
NAYLOR FARMS
RANGELL GATE, SPALDING
LINCOLNSHIRE

Client
NAYLOR FARMS

Drawing
NAYLOR OFFICE
PLANS AND ELEVATIONS

Total Internal Floor Area
214sqm

Total External Floor Area
128sqm

Date	Scale	
SEPT 2021	1:100 @ A1 - 1:200 @ A3	
Project No.	Drawing No.	Revision
3899	P05	

P&R ARCHITECTS
Portess and Richardson Limited
193 Lincoln Road, Peterborough PE1 2PL
T. 01733 568116. E. p-r@portessarchitect.com
www.portessarchitect.com