
NOTES


This drawing has been issued in support of a planning application and must NOT be used for construction purposes.
This drawing is copyright and may not be altered, traced, copied, photographed or used for any purpose other than that for which it is issued without written permission from the copyright holder.

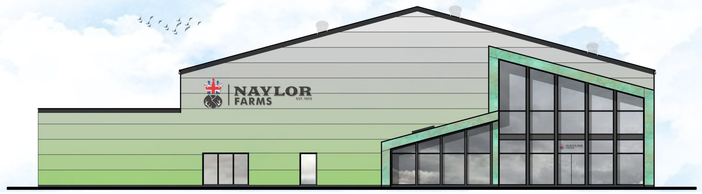


Front Elevation



Side Elevation

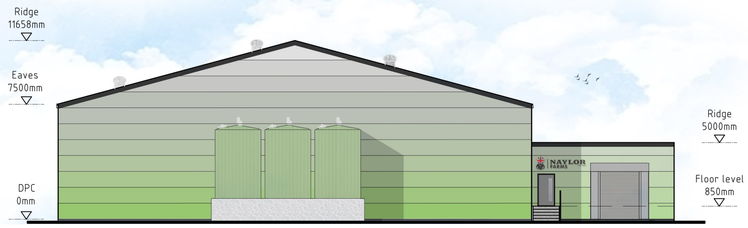

Rear Elevation

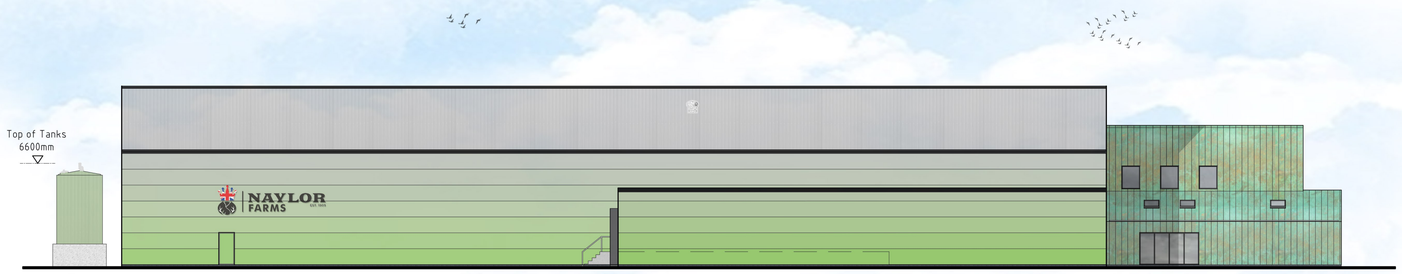

Side Elevation

Materials Key:




Raised Seam Metal Cladding



Rain Screen Cladding (Green to Grey)



Grey Aluminium glazing

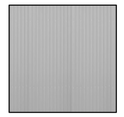

Box prolife steel sheets (Light grey)

0 5 10 20

SCALE 1:200

NAYLOR FARMS EST. 1909

Project
PLANT BASED PROTEIN EXTRACTION FACILITY

Address
NAYLOR FARMS
RANGELL GATE, SPALDING
LINCOLNSHIRE

Client
NAYLOR FARMS

Drawing
PROPOSED
FACTORY FLOOR PLAN AND ELEVATIONS

Date	Scale	
SEPT 2021	1:200 @ A1 - 1:400 @ A3	
Project No. 3899	Drawing No. P03	Revision

P&R ARCHITECTS
Portess and Richardson Limited
193 Lincoln Road, Peterborough PE1 2PL
T. 01733 568116. E. p-r@portessarchitect.com
www.portessarchitect.com