


NOTES
This drawing has been issued in support of a planning application and must NOT be used for construction purposes.
This drawing is copyright and may not be altered, traced, copied, photographed or used for any purpose other than that for which it is issued without written permission from the copyright holder.

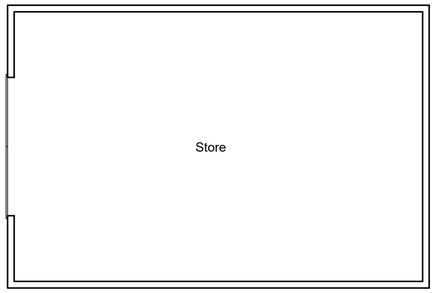


Ground Floor Plan
(North Barn)

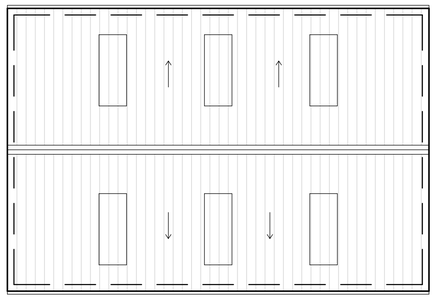


Roof Plan
(North Barn)

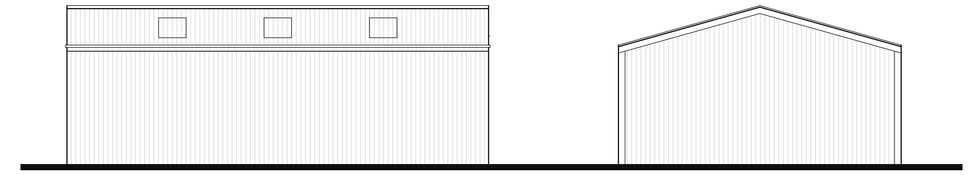

North Elevation

East Elevation

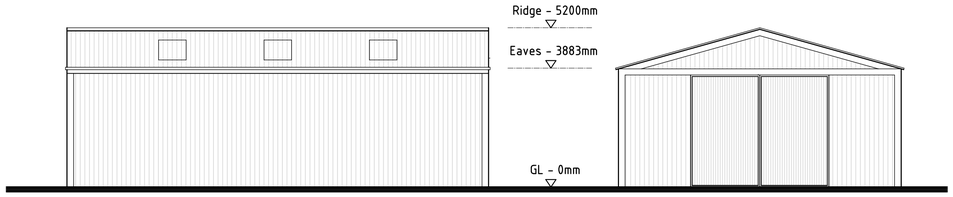



South Elevation


West Elevation






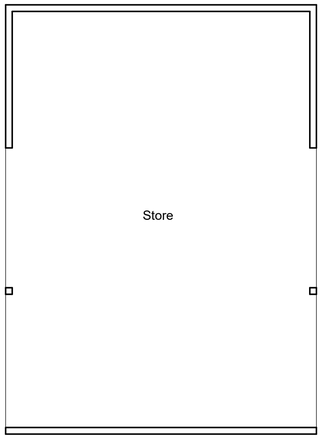


Ground Floor Plan
(South Barn)

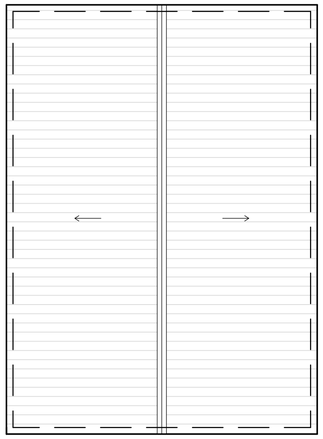


Roof Plan
(South Barn)

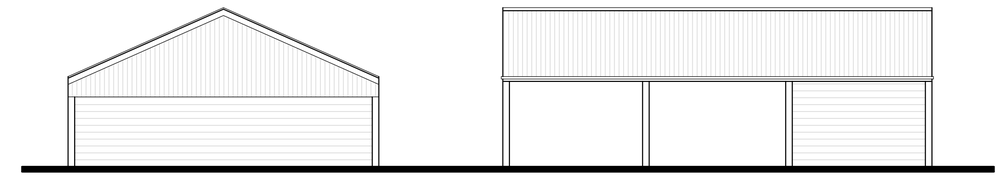

North Elevation

East Elevation

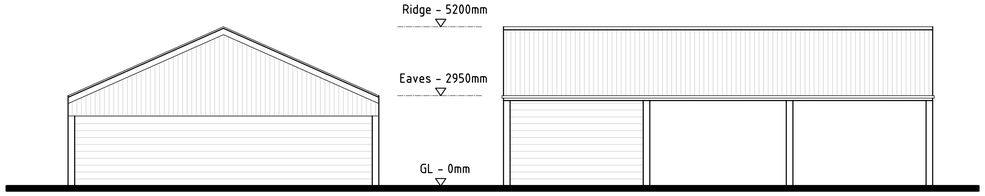


South Elevation

West Elevation



External Floor Areas
North Barn - 127sqm
South Barn -142sqm

Internal Floor Areas
North Barn - 117sqm
South Barn -132sqm

0 5 10
SCALE 1:100

NAYLORS EST. 1909

Project
**PLANT BASED PROTEIN EXTRACTION FACILITY**

Address
NAYLOR FARMS
RANGELL GATE, SPALDING
LINCOLNSHIRE

Client
NAYLOR FARMS LIMITED

Drawing
EXISTING
BARNS - ELEVATIONS AND PLANS

| Date | Scale | |
|---|---|---|
| SEPT 2021 | 1:100 @ A1 - 1:200@ A3 | |
| Project No. 3899 | Drawing No. S03 | Revision |

P&R ARCHITECTS
Portess and Richardson Limited
193 Lincoln Road, Peterborough PE1 2PL
T. 01733 568116. E. p-r@portessarchitect.com
www.portessarchitect.com