


PROPOSED ELEVATIONS

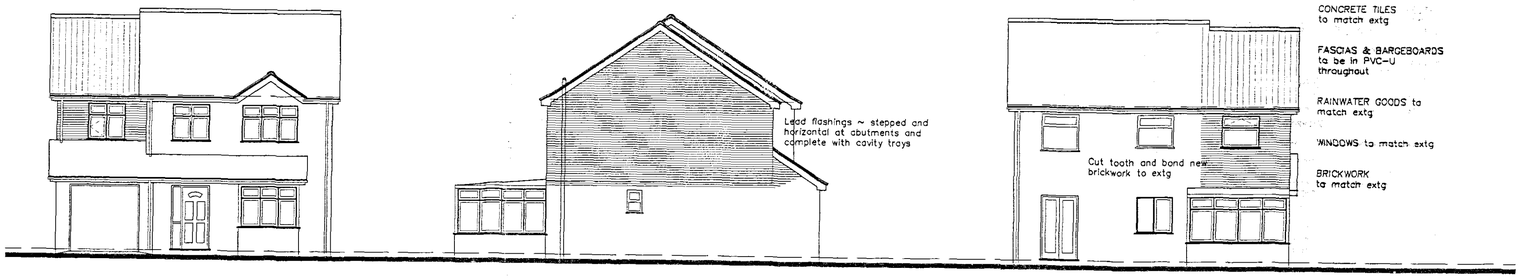


front side rear

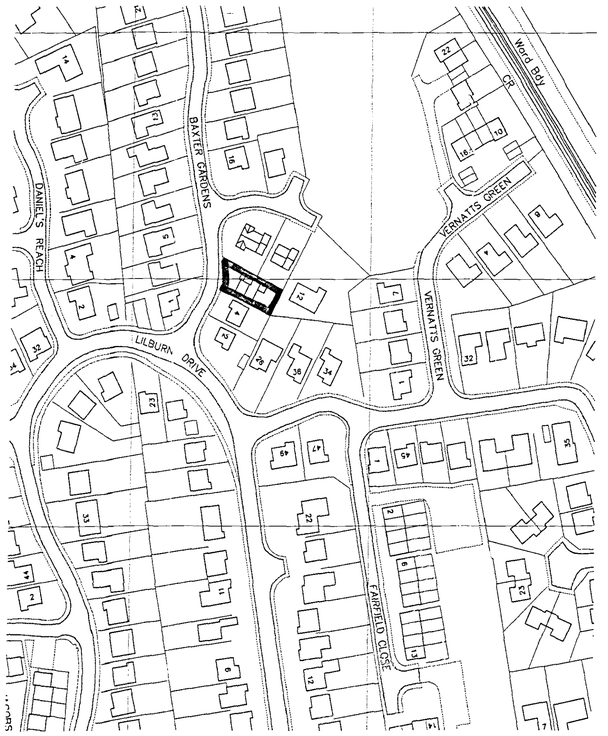


location plan scale: 1:1250

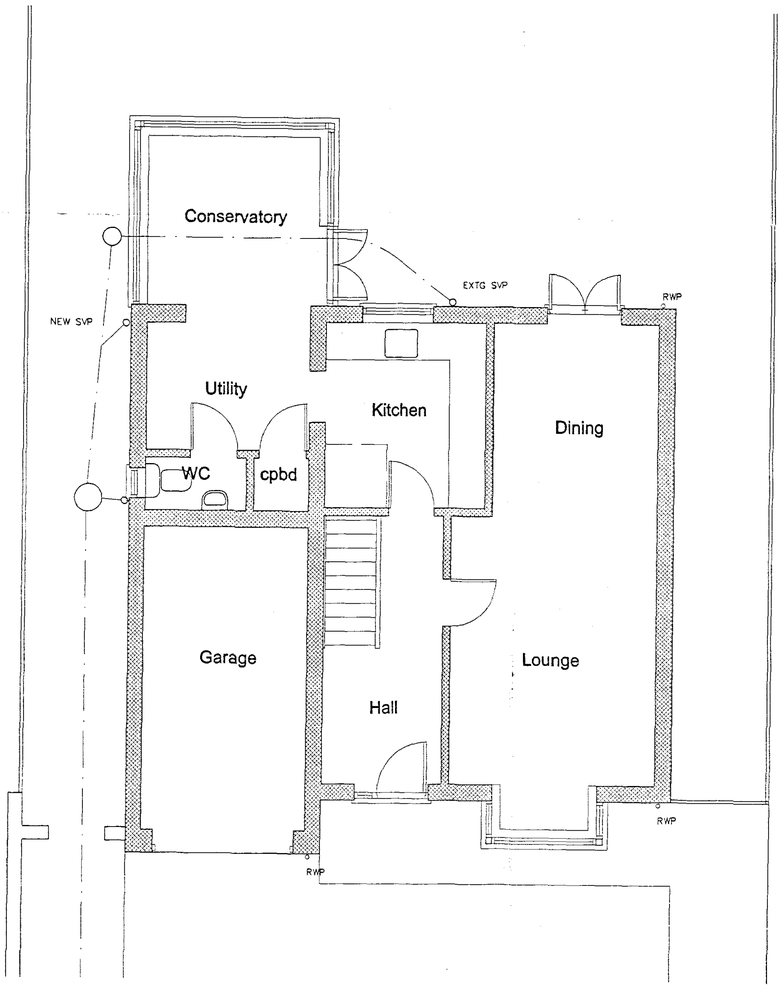

GROUND FLOOR PLAN

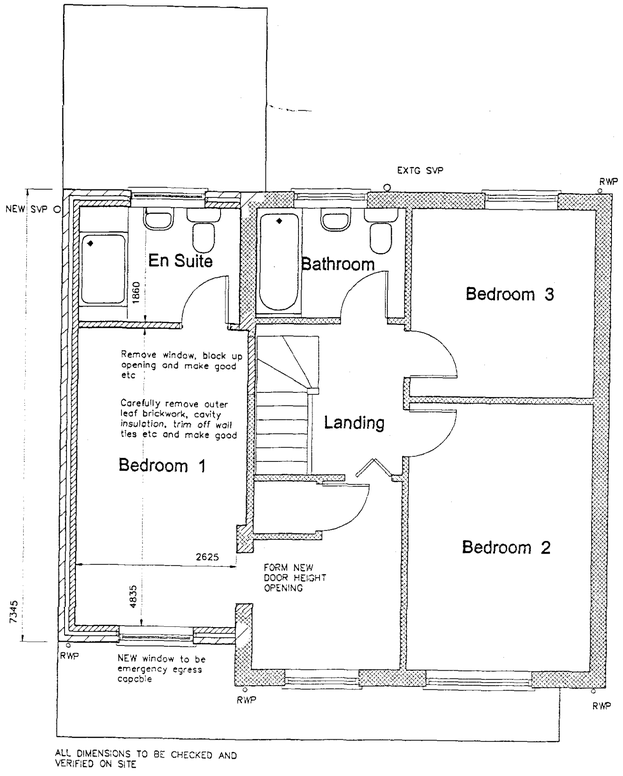

FIRST FLOOR PLAN

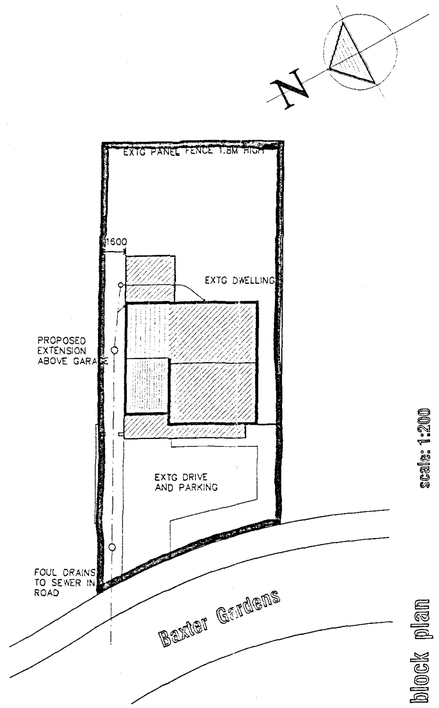

block plan scale: 1:200

PLANNING SERVICES - 6 JUL 2006 Ref. 0961/06

AMENDMENTS

A 05.07.06 Dimensions added, shower in place of bath in En Suite

DETERMINED PLAN

L. A. Building Design
Architectural and Surveying Practice
55 Hannam Boulevard
Spalding
Lincolnshire PE11 1LB
Telephone/Fax: Spalding (01775) 711437

Peter S Lithgow MCIOB MCIAT
Member of the Chartered Institute of Building and Member of the Chartered Institute of Architectural Technologists

project
Proposed Extension at
6 Baxter Gardens, SPALDING,
Lincolnshire, PE11 1HS

client
MR & MRS DEANS

drawing
Design Drawing
Extension over Garage
Planning Drawing

date	scale(s)
June 2006	1:50 1:100 1:200 1:1250
drawn by	checked
Peter Lithgow	PSL
job no	drawing no
06/05	01A