
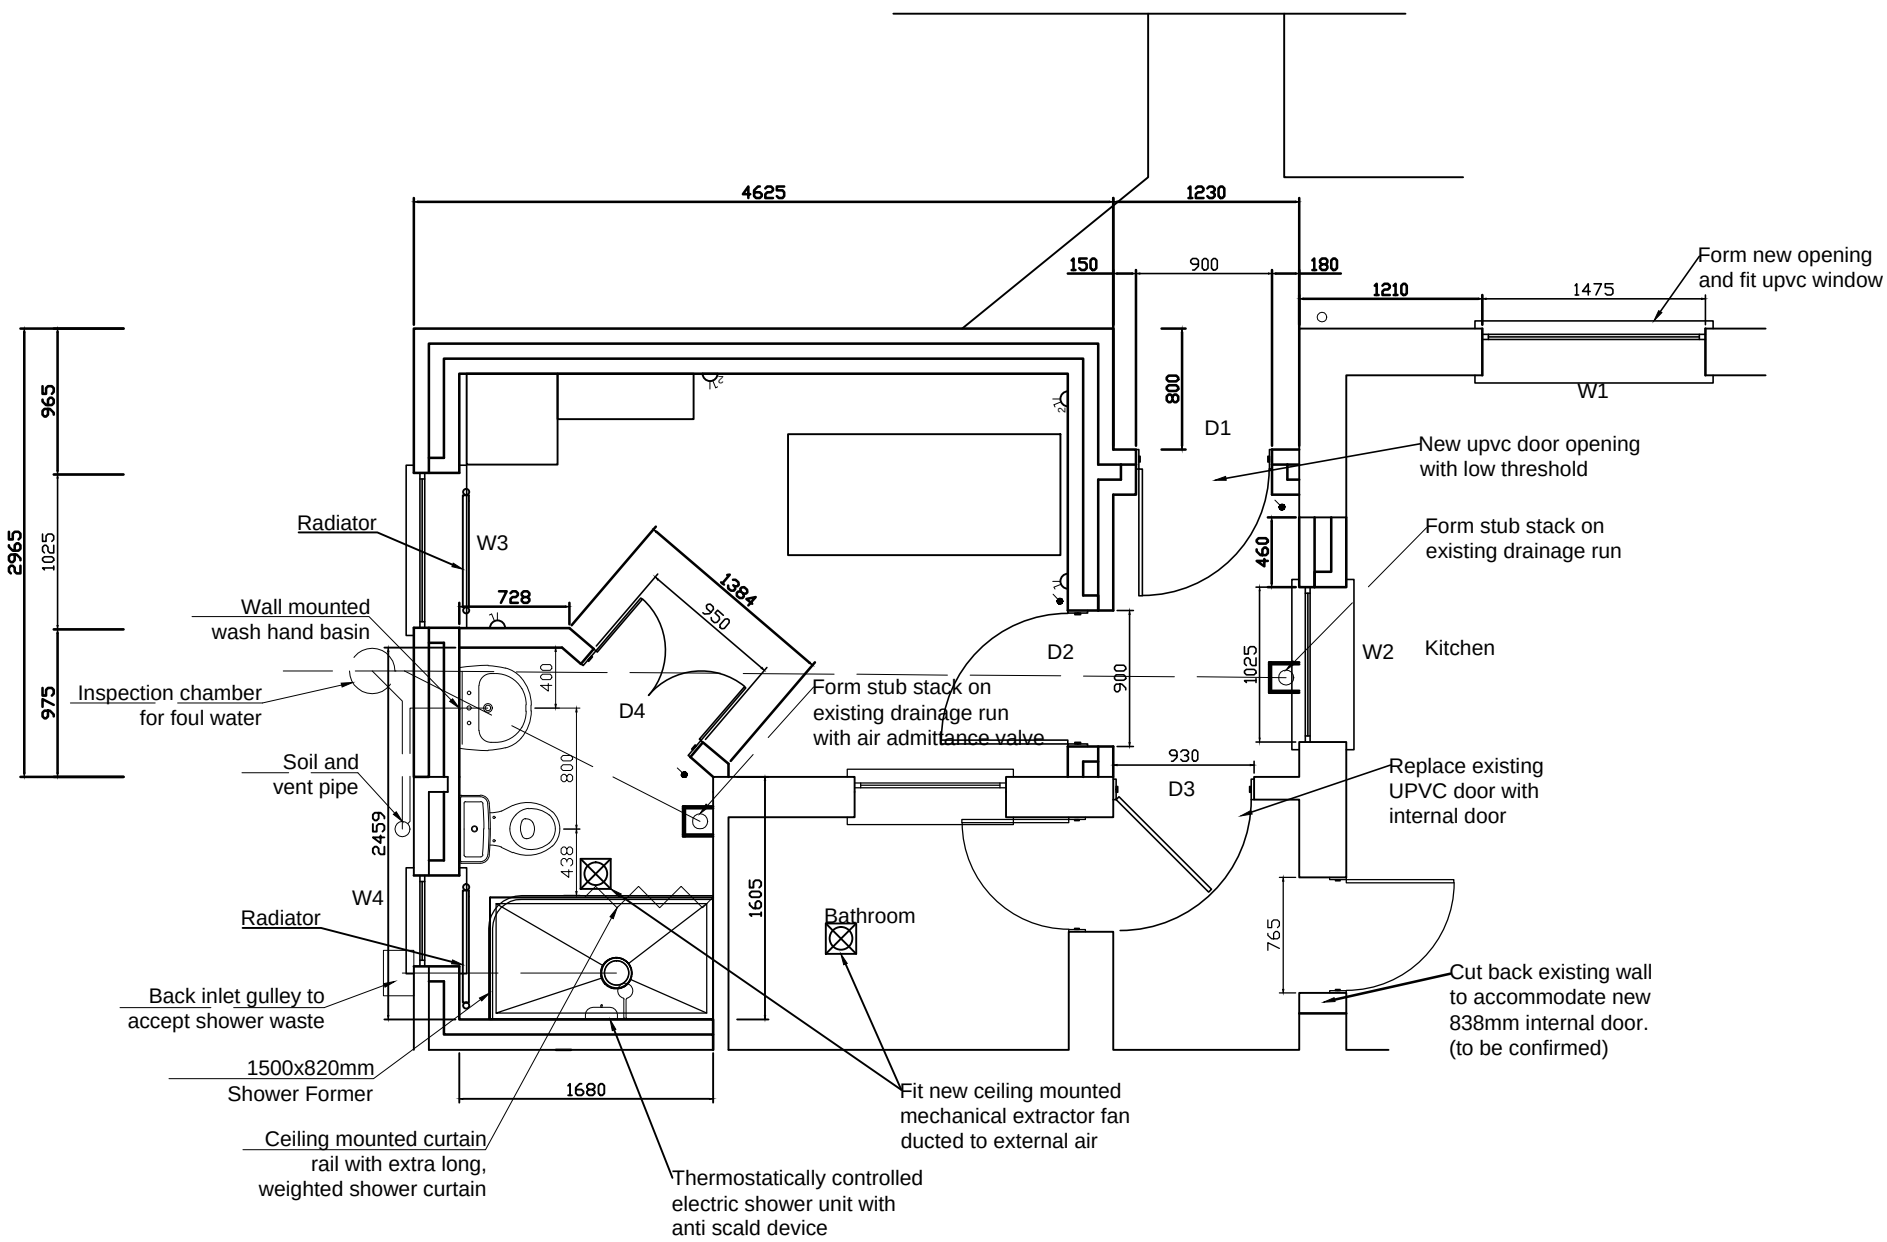


Opening Schedule

Name	Width	Height	Lintel
W1	1475	935	CGH70/100 (tbc)
W2	1025	935	CGH70/100 (tbc)
W3	1025	935	CG90/100
W4	600	935	CG90/100
D1	838	2110	CG90/100
D2	826	2100	CG90/100
D3	826	2100	existing

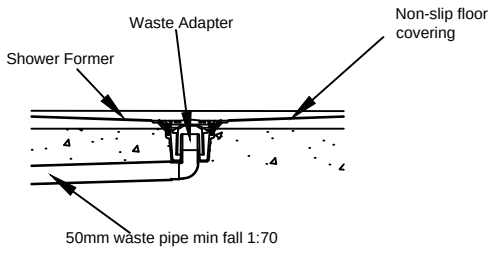

Scale 1:20

Revision A - 11.06.15 - SG - Dimensions added; bathroom door altered to double door; rear entrance door replaced with internal door;
Revision B - 12.06.15 - SG - Wet room size increased; basin moved;
Revision C - 01.07.15 - SG - Opening schedule added;
Revision D - 24.09.15 - SG - Radiator added in bathroom.

Do Not Scale From This Drawing

This drawing is copyright and may not be altered , traced, photographed or copied without prior written consent from South Holland Building Consultancy.
The contractor should check all dimensions on site prior to commencement and report any discrepancies to the Architect.

SOUTH HOLLAND DISTRICT COUNCIL

South Holland Building Consultancy
Council Offices
Priory Road
Spalding
Lincs
PE11 2XE
01775 764447

Project :	Ground Floor Single Storey Extension,
Address	29 Alexandra Road, Spalding
Client :	Master H Coupland
Scale :	1 : 50
Date :	10th June 2015
Title:	Proposed Ground Floor Plan
Dwg No :	632/Grant/02 D Drawn : SG