
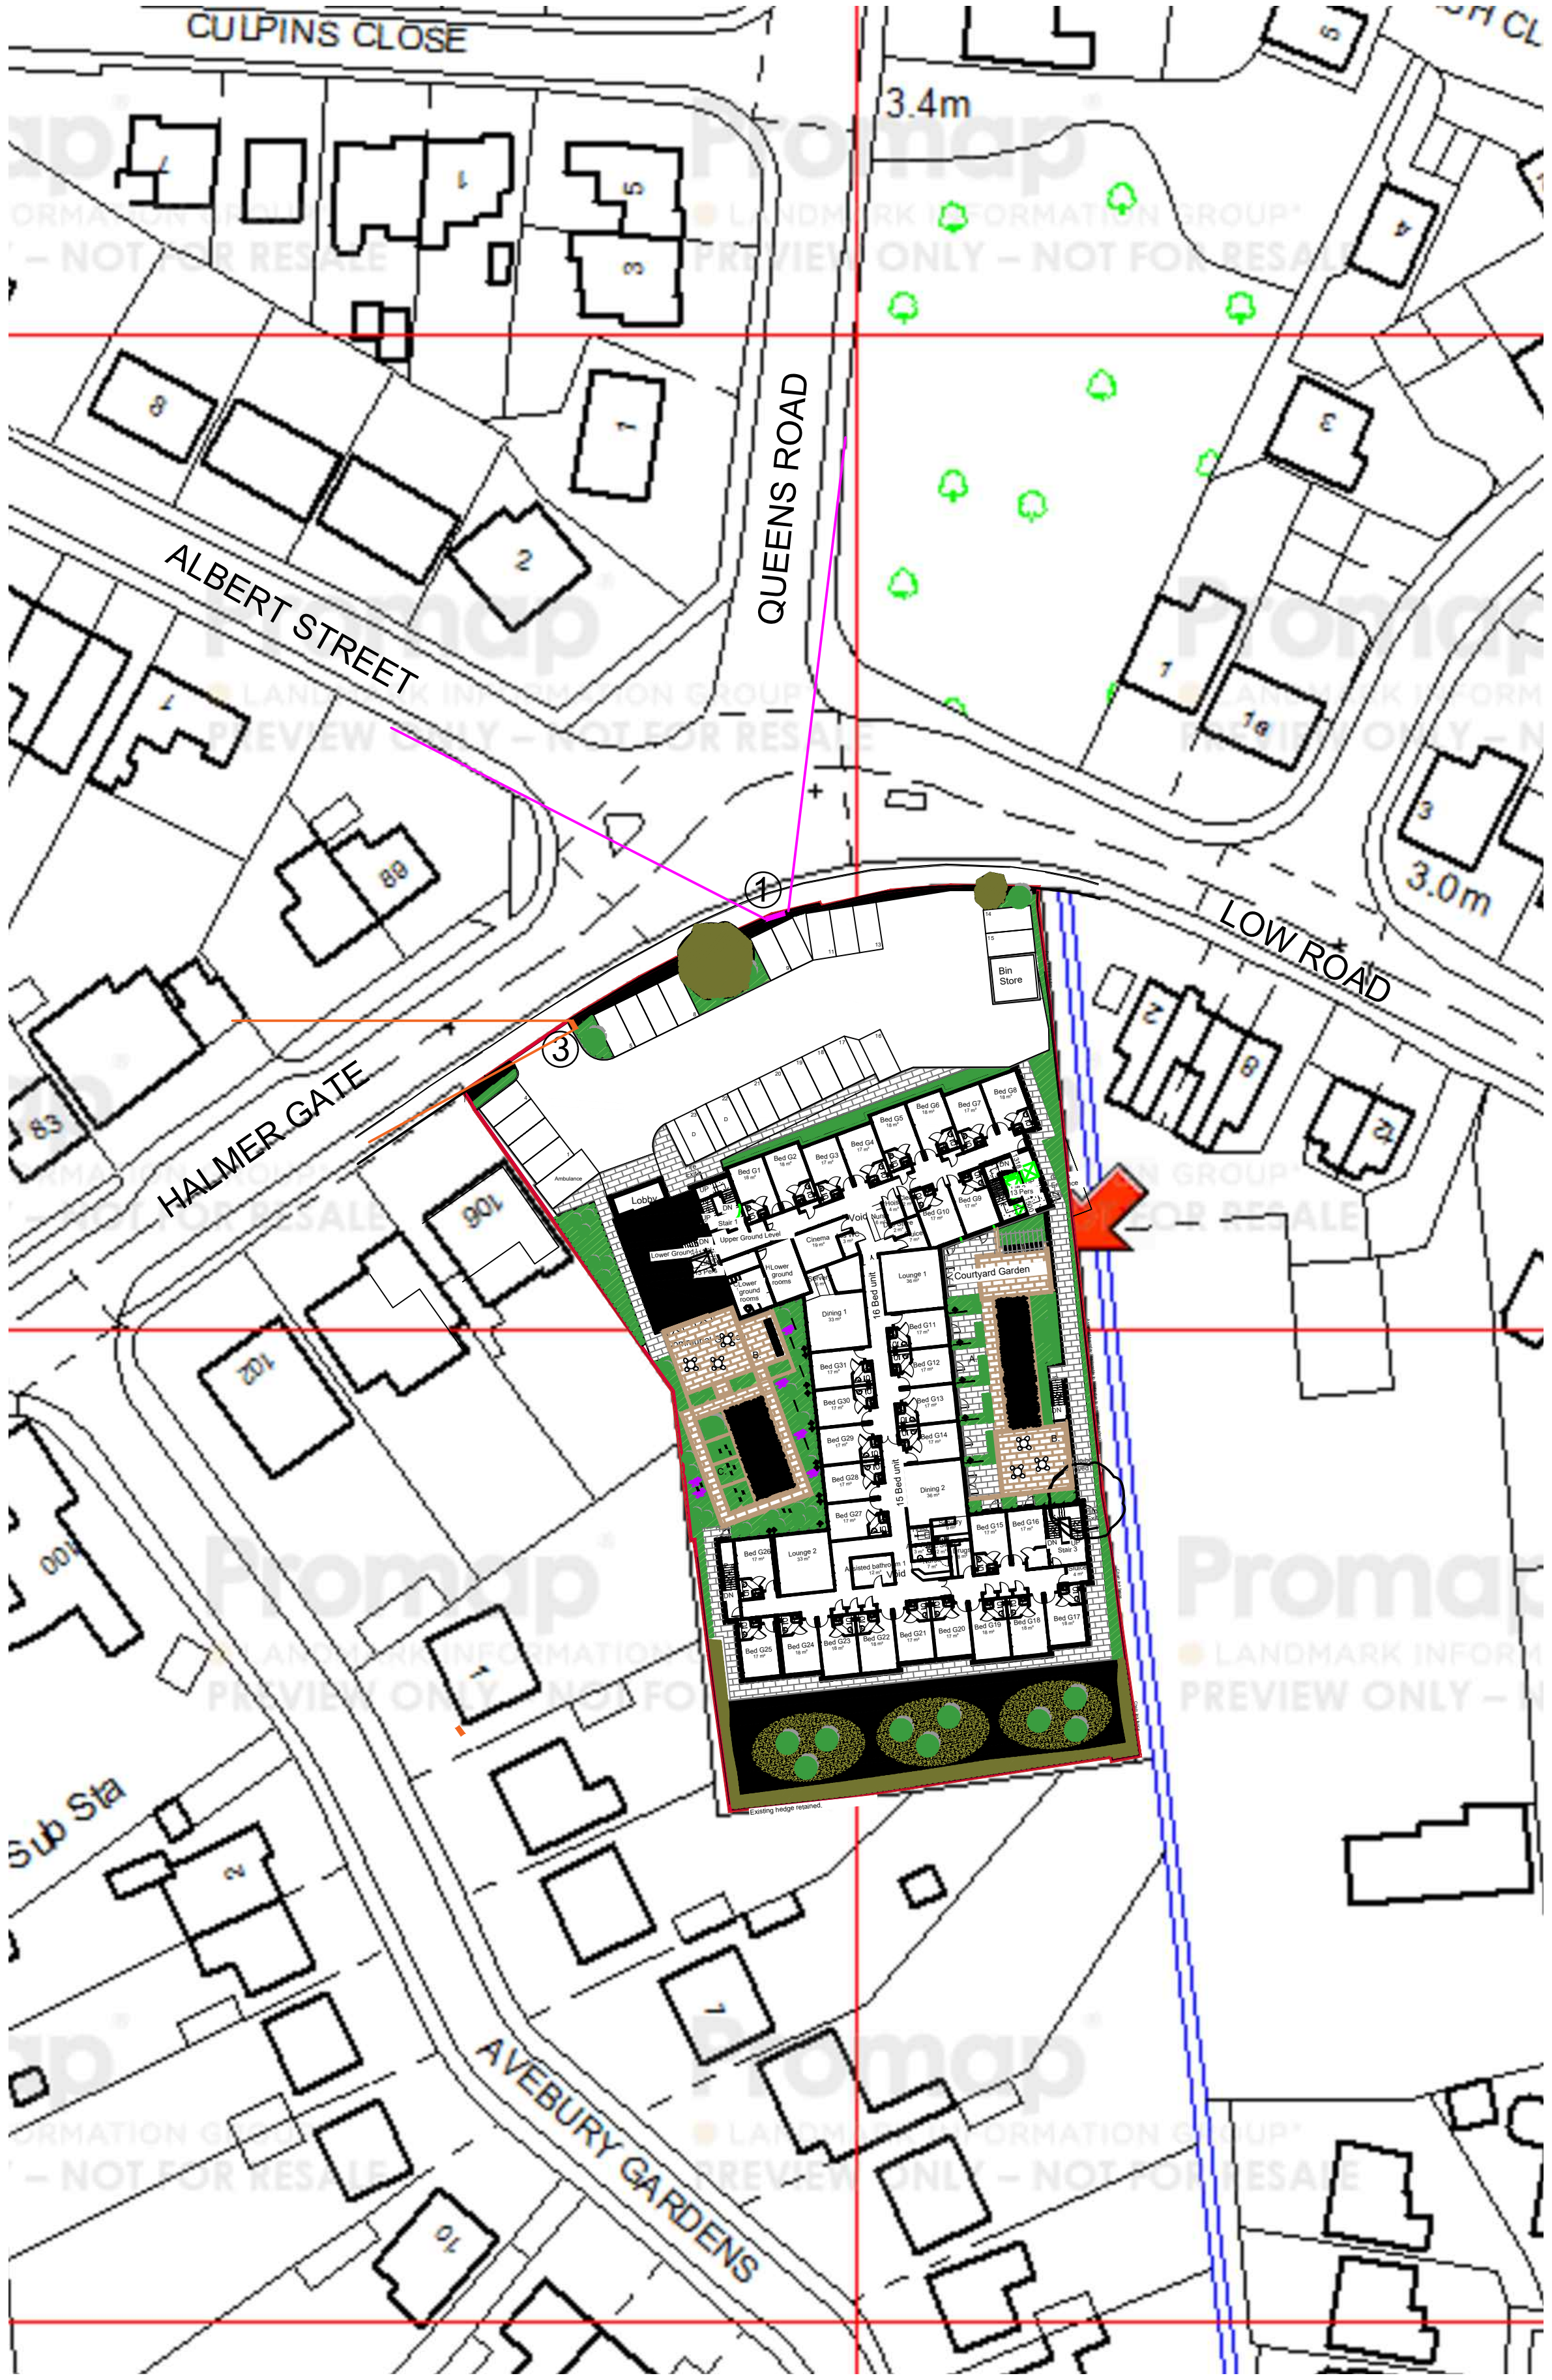



Overall site plan
Scale 1:1000

0 10 20 30 40 50 60 70 80 90 100 m

SCALE 1 : 1000

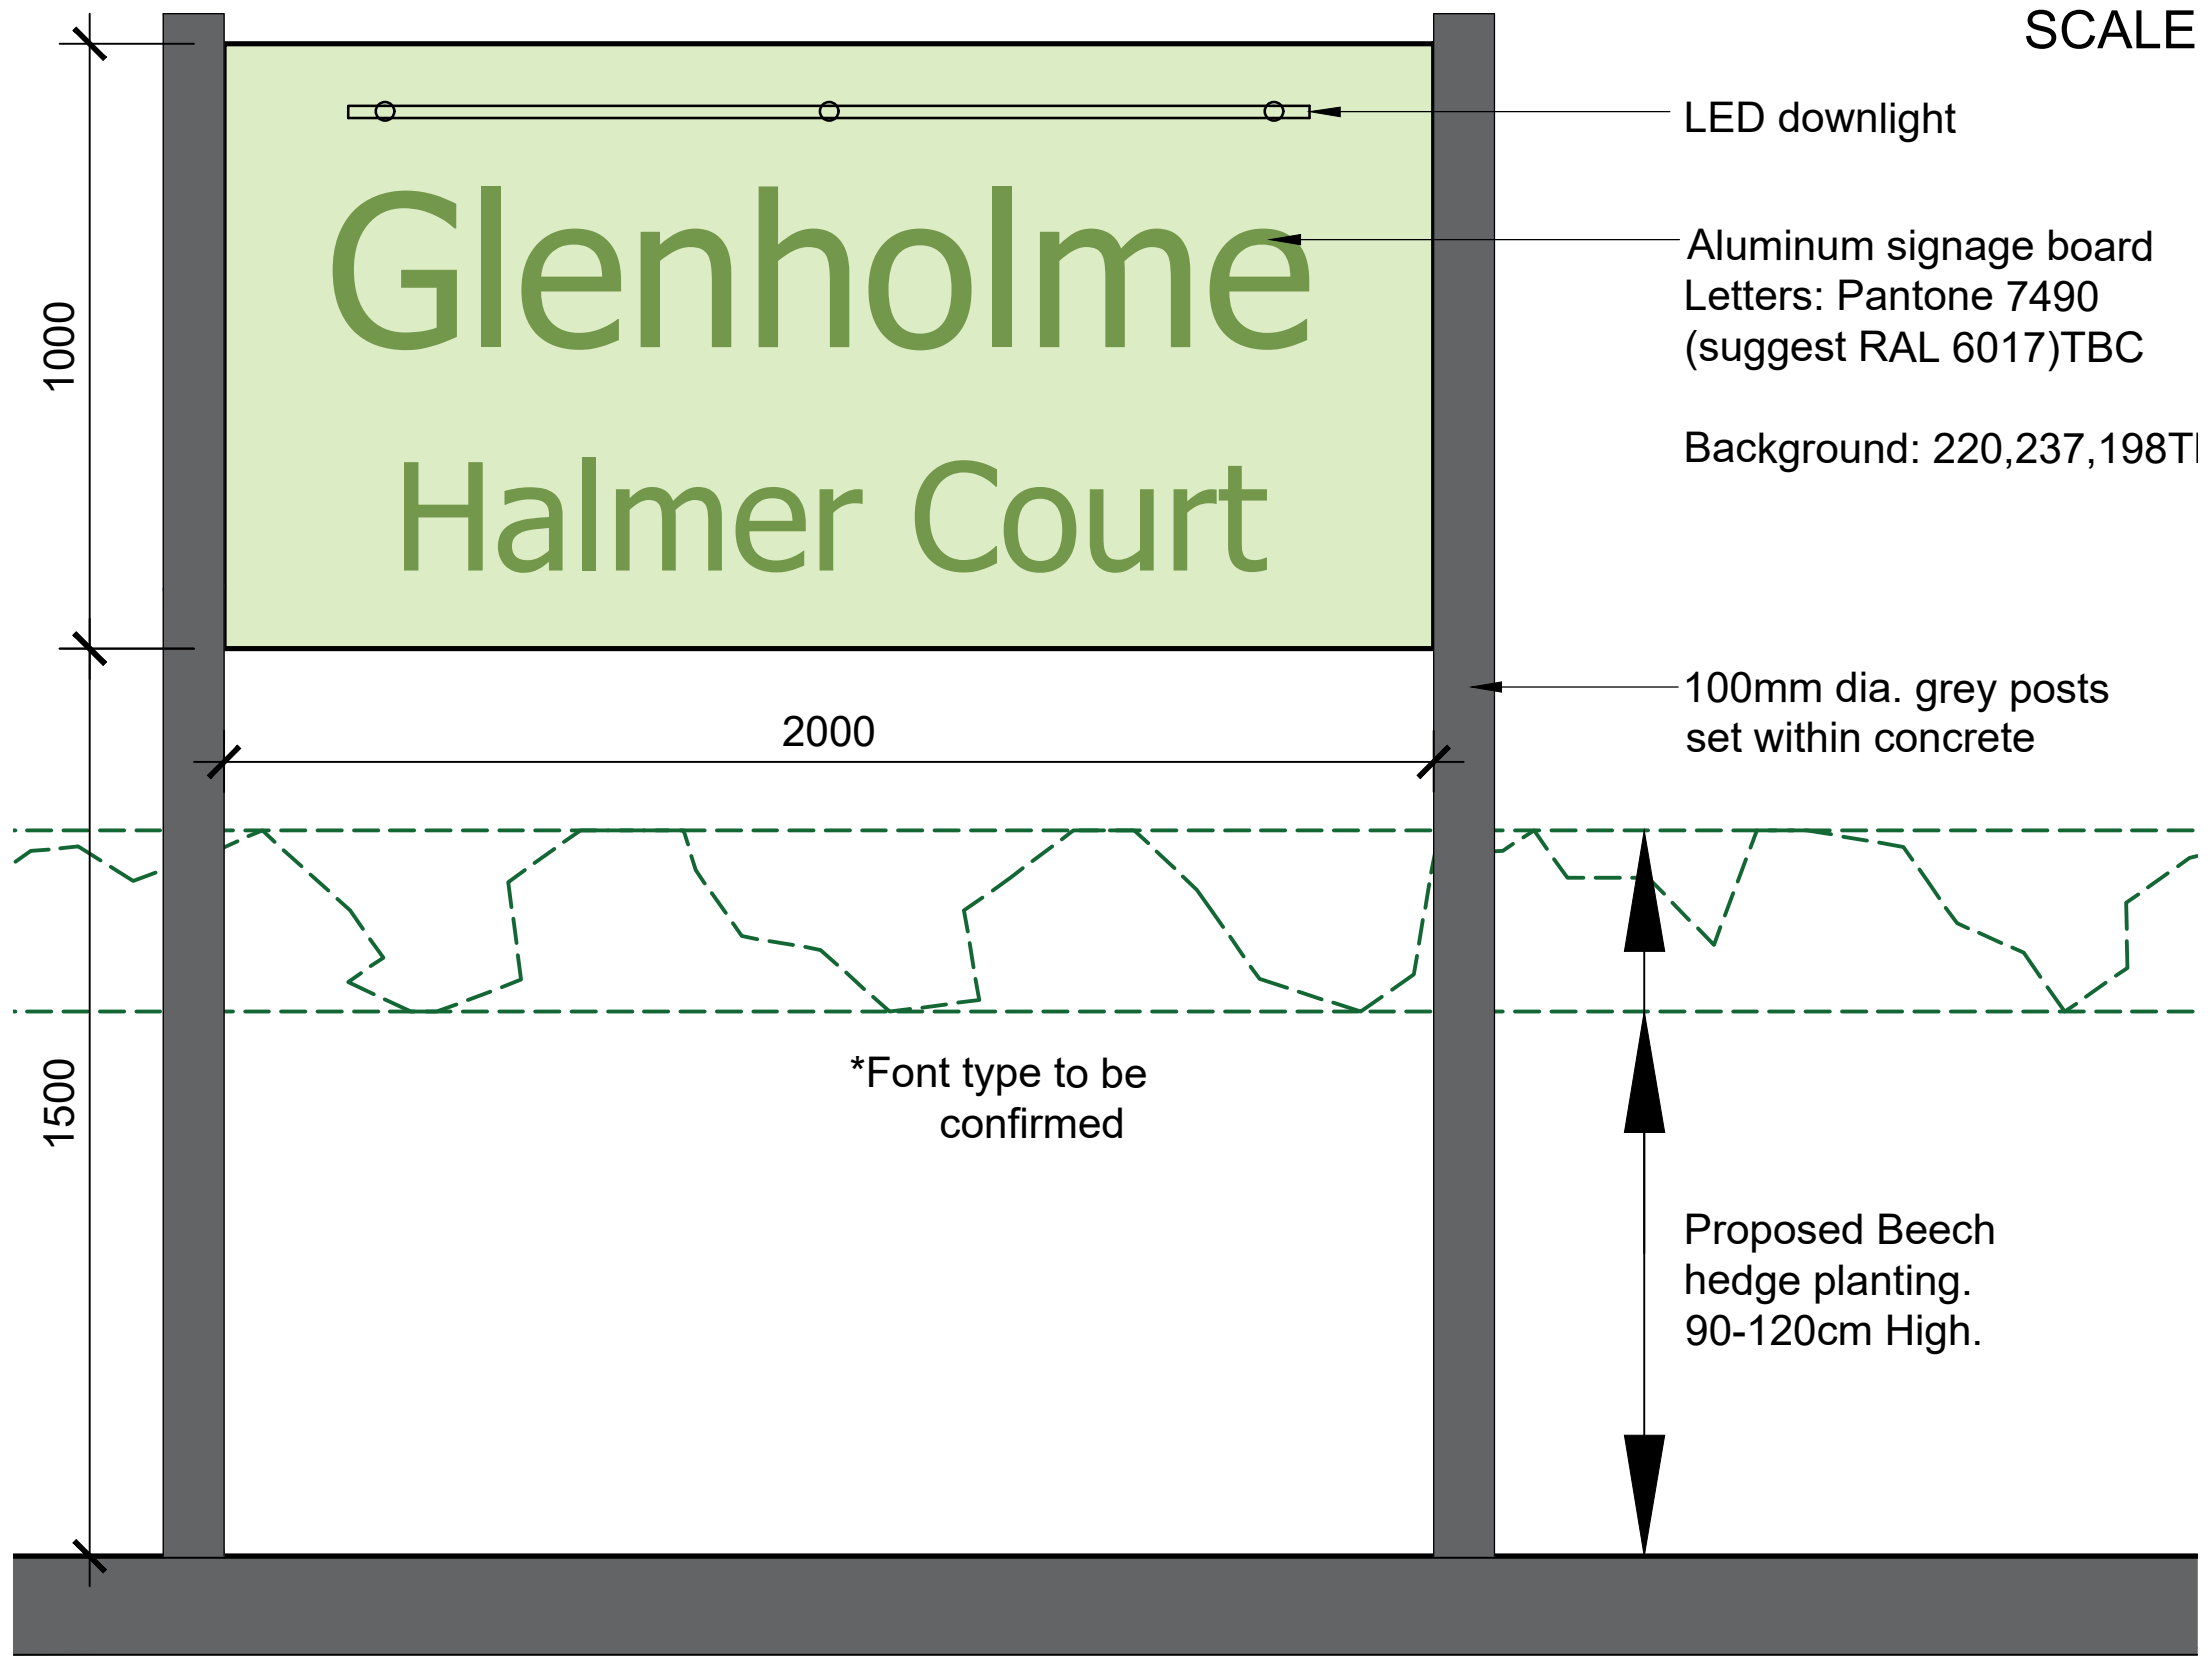


① **Main entrance sign**
Scale 1:25

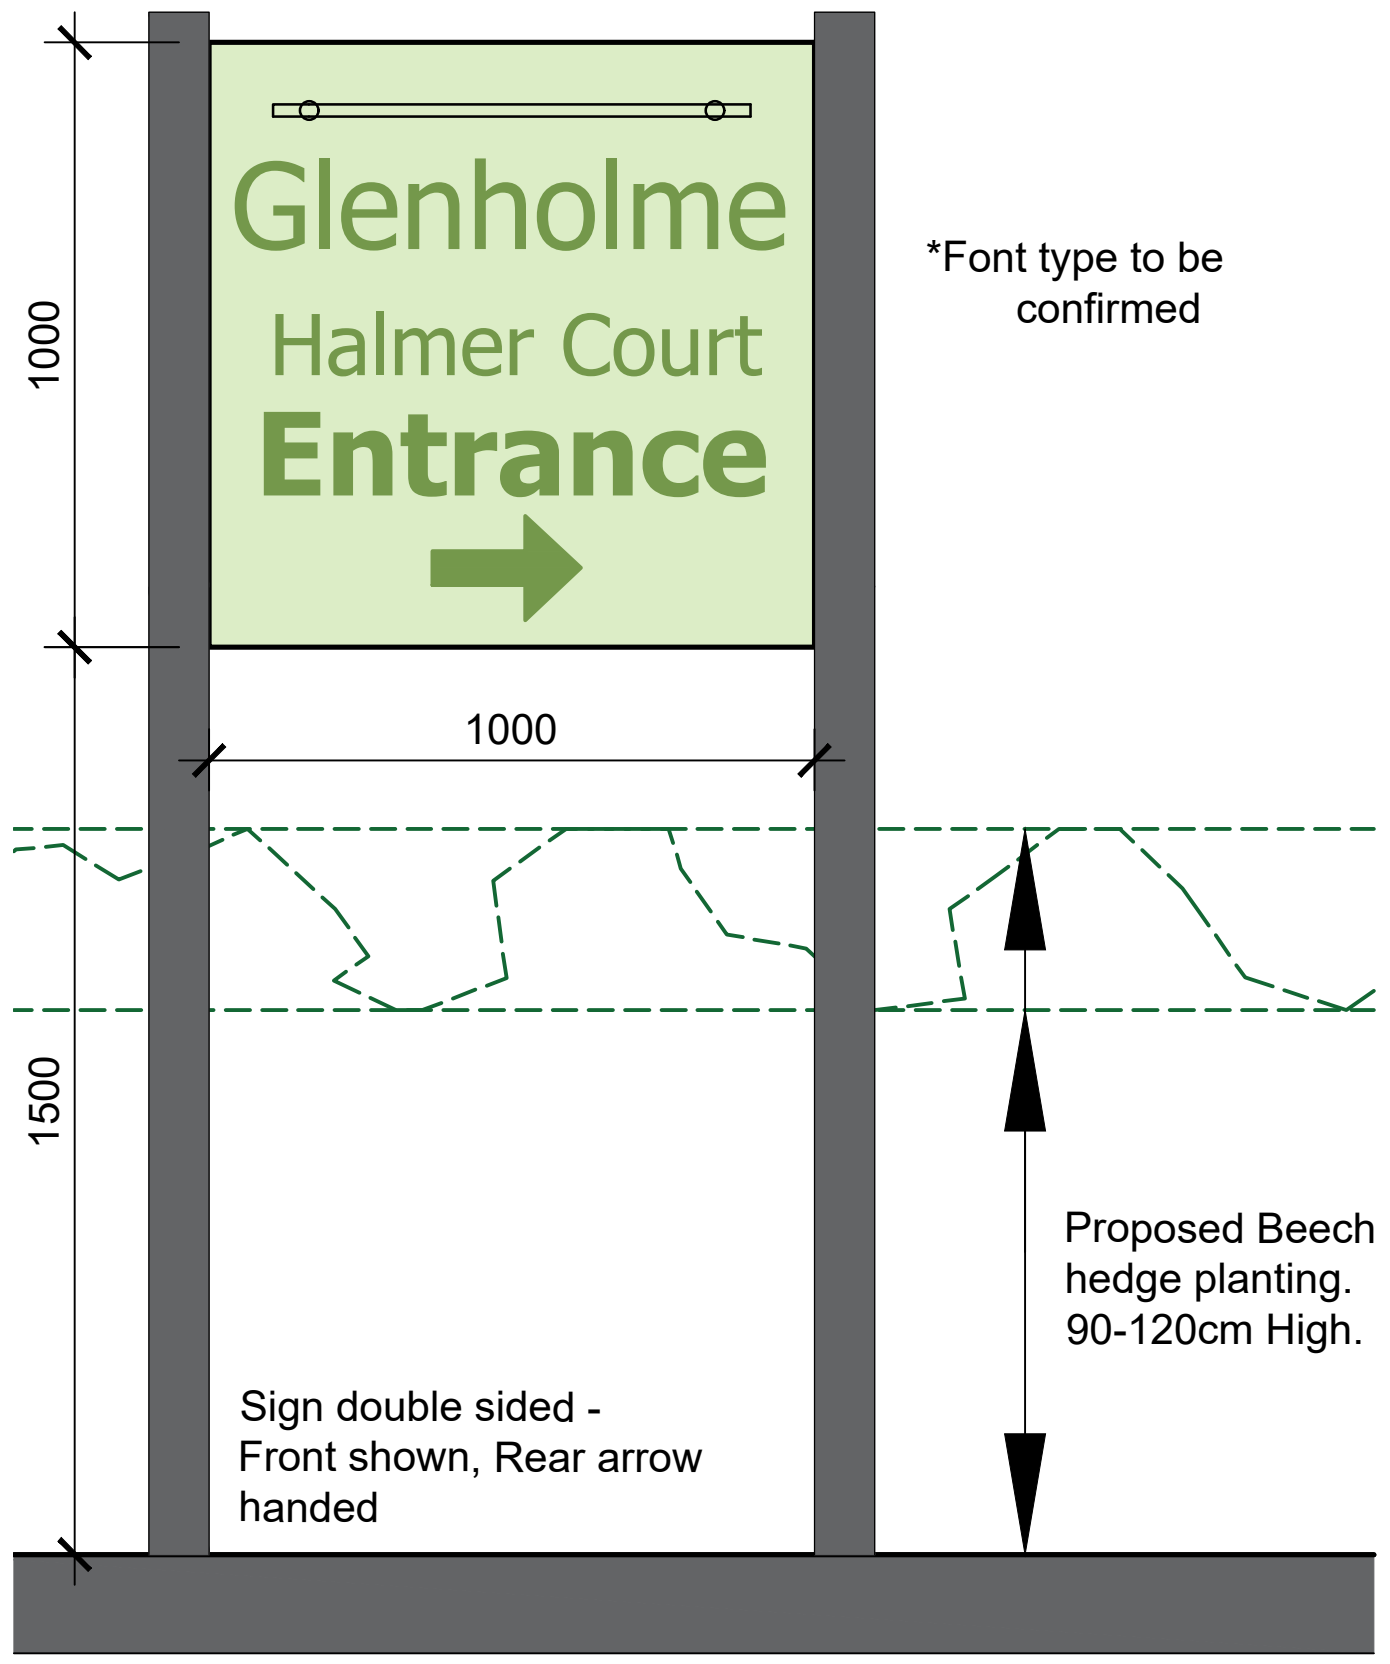

③ **Wayfinding signage**
Scale 1:25

0 0.5 1.0 1.5 2.0 2.5 m

SCALE 1 : 25

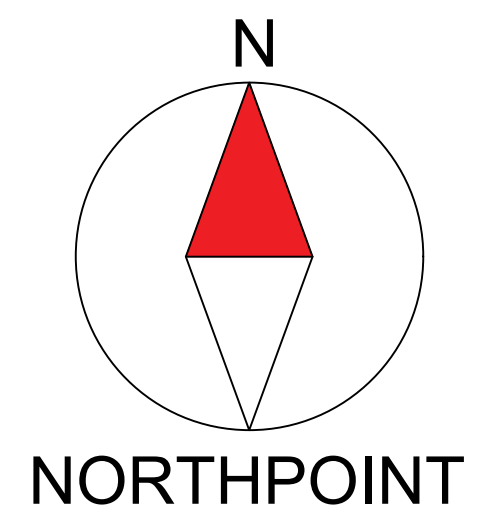

DRAWING REVISIONS

REV	DESCRIPTION	DATE	BY	CHK
A	Amended to suit client comments	28.10.2020	TE	JS

NOTES

DO NOT SCALE, USE FIGURED DIMENSIONS ONLY.

ALL DIMENSIONS TO BE VERIFIED ON SITE PRIOR TO THE COMMENCEMENT OF ANY WORK OR THE PRODUCTION OF ANY SHOP DRAWING. ALL DISCREPANCIES TO BE REPORTED TO THE ARCHITECT.

THIS DRAWING IS TO BE READ IN CONJUNCTION WITH ALL RELATED ARCHITECT'S AND ENGINEER'S DRAWINGS AND ANY OTHER RELEVANT INFORMATION.

THIS DRAWING IS COPYRIGHT © OF DWA ARCHITECTS (LONDON) LTD.

DWA ARCHITECTS

DWA Architects (London) Ltd
Cyclops House
Link Business Park
York
United Kingdom
YO10 3JB

01904 544 400
dwa@dwa-architects.co.uk
www.dwa-architects.co.uk

CLIENT
Glenholme Senior Living (Spalding) Limited

PROJECT
Proposed 61 Bedroom Care Home on the Former Birds PH Site

DRAWING TITLE
Proposed External Signage

DRAWING STATUS
For REVIEW

SCALE	DATE	
1:1000 @ A3	Sept 2020	
DRAWN BY	CHECKED BY	
TE	JS	
JOB NO.	DWG NO.	REV
G5105	921	A