


E L E V A T I O N S

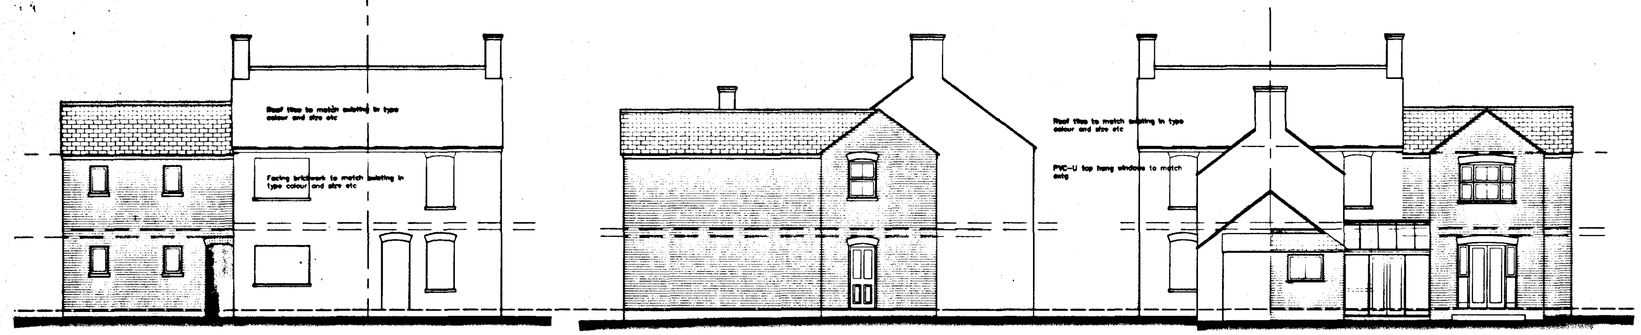


front side rear

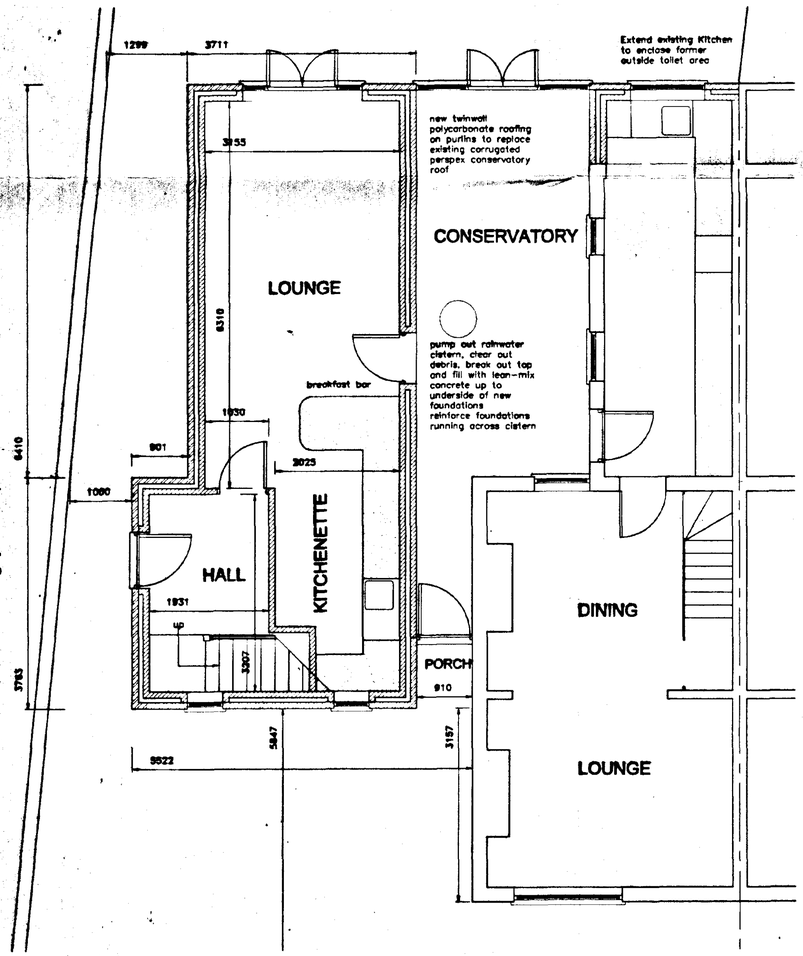

GROUND FLOOR PLAN

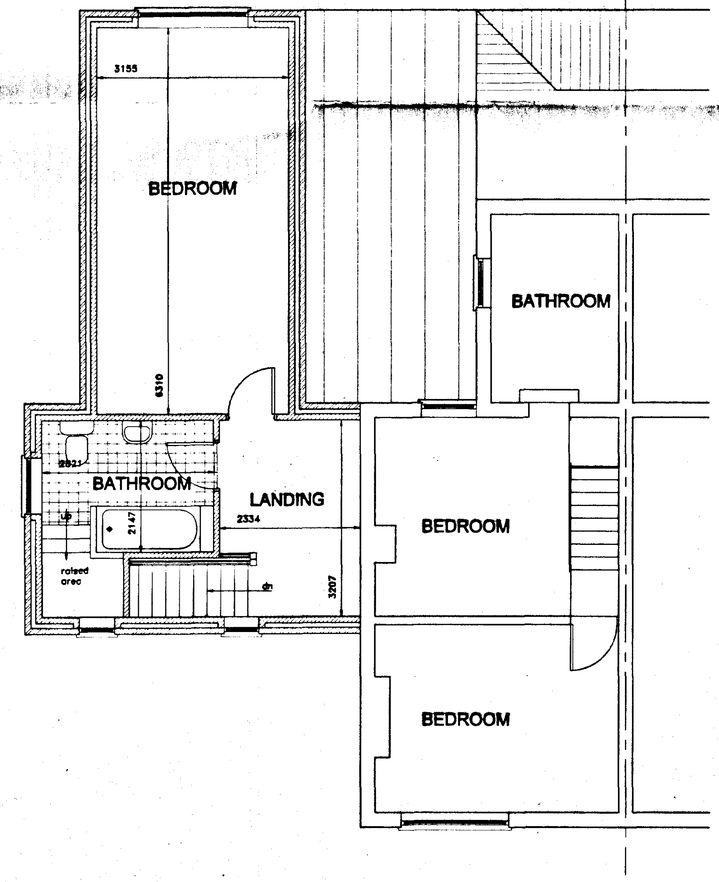

FIRST FLOOR PLAN

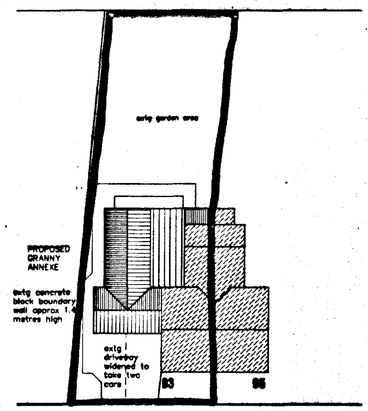

BOURNE ROAD

BLOCK PLAN
Scale 1:250

DETERMINED PLAN

SOUTH HOLLAND DC
HOUSING & PLANNING
13 AUG 2001
Ref: H971/01

L. A. Building Design
Architectural and Surveying Practice
55 Ramnoth Boulevard
Spalding
Lincolnshire PE11 1LB
Telephone/Fax: Spalding (01775) 711457

Peter S Lithgow MCIOB MBIAT
Member of the Chartered Institute of Building and
Member of the British Institute of Architectural Technologists

project
Proposed Granny Annexe Extension at
93 Bourne Road, Spalding
Lincolnshire

client
Emma Worth

drawing
Proposed Granny Annexe
General Arrangement

date	scale(s)
August 2001	1:50 1:100 1:250
drawn by	checked
Peter Lithgow	
job no	drawing no
01/26	02