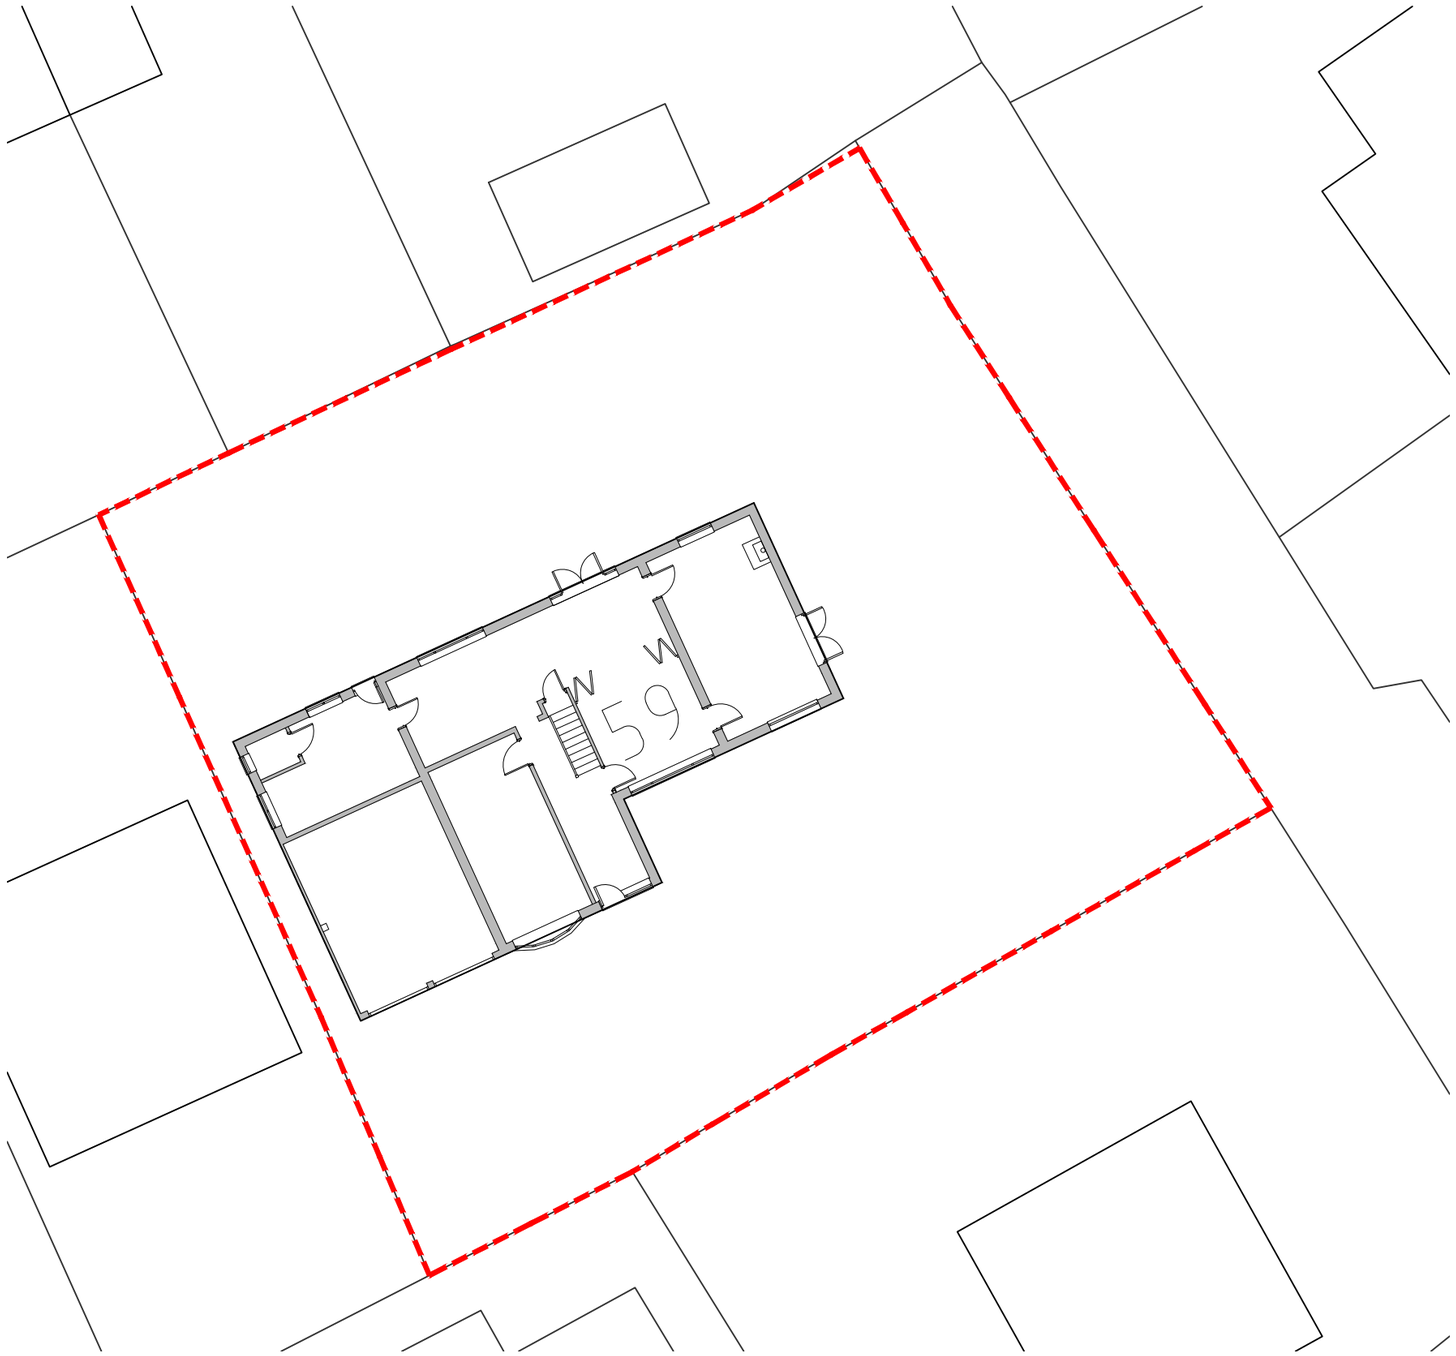


Application Site Boundary

Front Ground Floor & First Floor Extension
59 Apeldoorn Gardens,
Spalding
PE11 1JT

Site Plan

Scale (@A3)	1:200
Date	14/09/16
Drawing No.	0816/007

NORTH

ARCHITECTURAL DESIGN

HDP Architectural Design

52 Ferrestone Road
Wellingborough
NN8 4EJ

Email: helen@hdparchitecturaldesign.co.uk