DO NOT SCALE THIS DRAWING. THE CONTRACTOR IS DEEMED TO HAVE CHECKED ALL DIMENSIONS ON SITE AND REPORT ANY DISCREPANCIES TO OGLESBY & LIMB LTD.
THE CONTENTS OF THIS DRAWING ARE COVERED BY COPYRIGHT AND REMAIN THE PROPERTY OF OGLESBY & LIMB LTD. WRITTEN APPROVAL MUST BE OBTAINED FROM OGLESBY & LIMB LTD PRIOR TO DUPLICATION OR REPRODUCTION OF THIS DRAWING OR ITS CONTENTS.
ANY DIMENSIONS NOT SHOWN ARE TO BE CHECKED AND AGREED WITH OGLESBY & LIMB LTD.

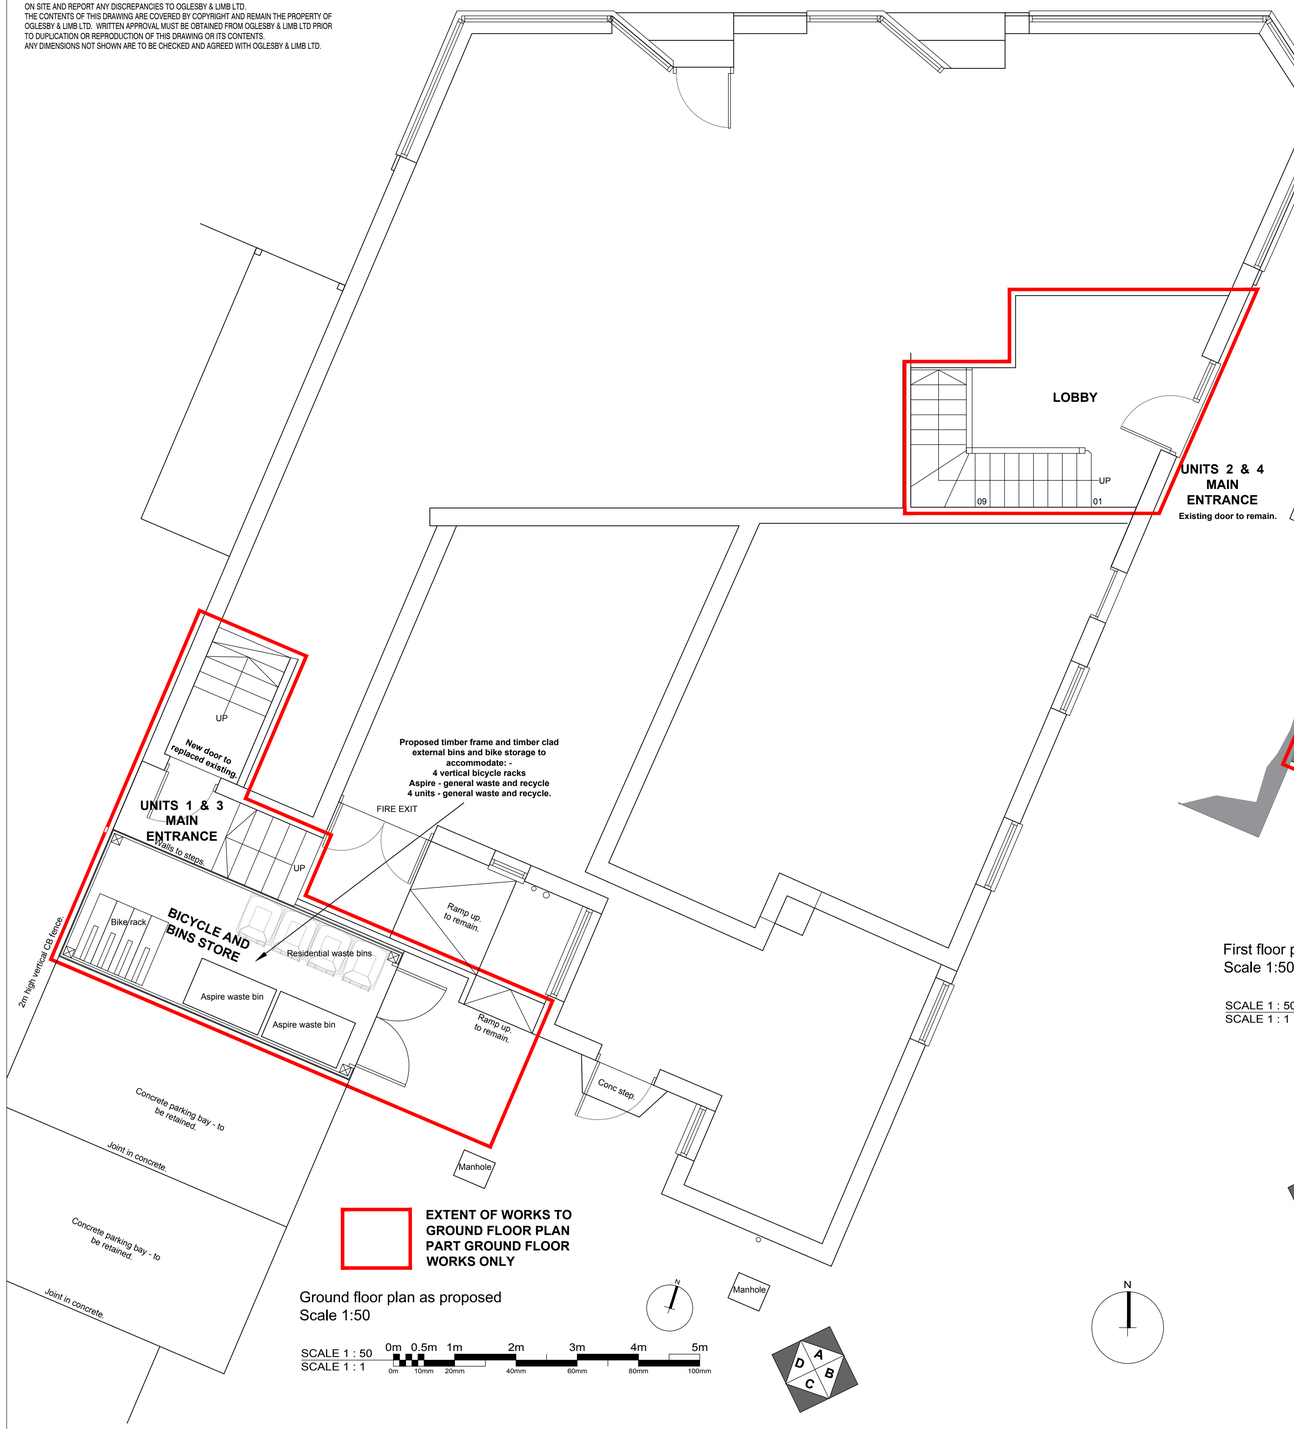

Ground floor plan as proposed
Scale 1:50

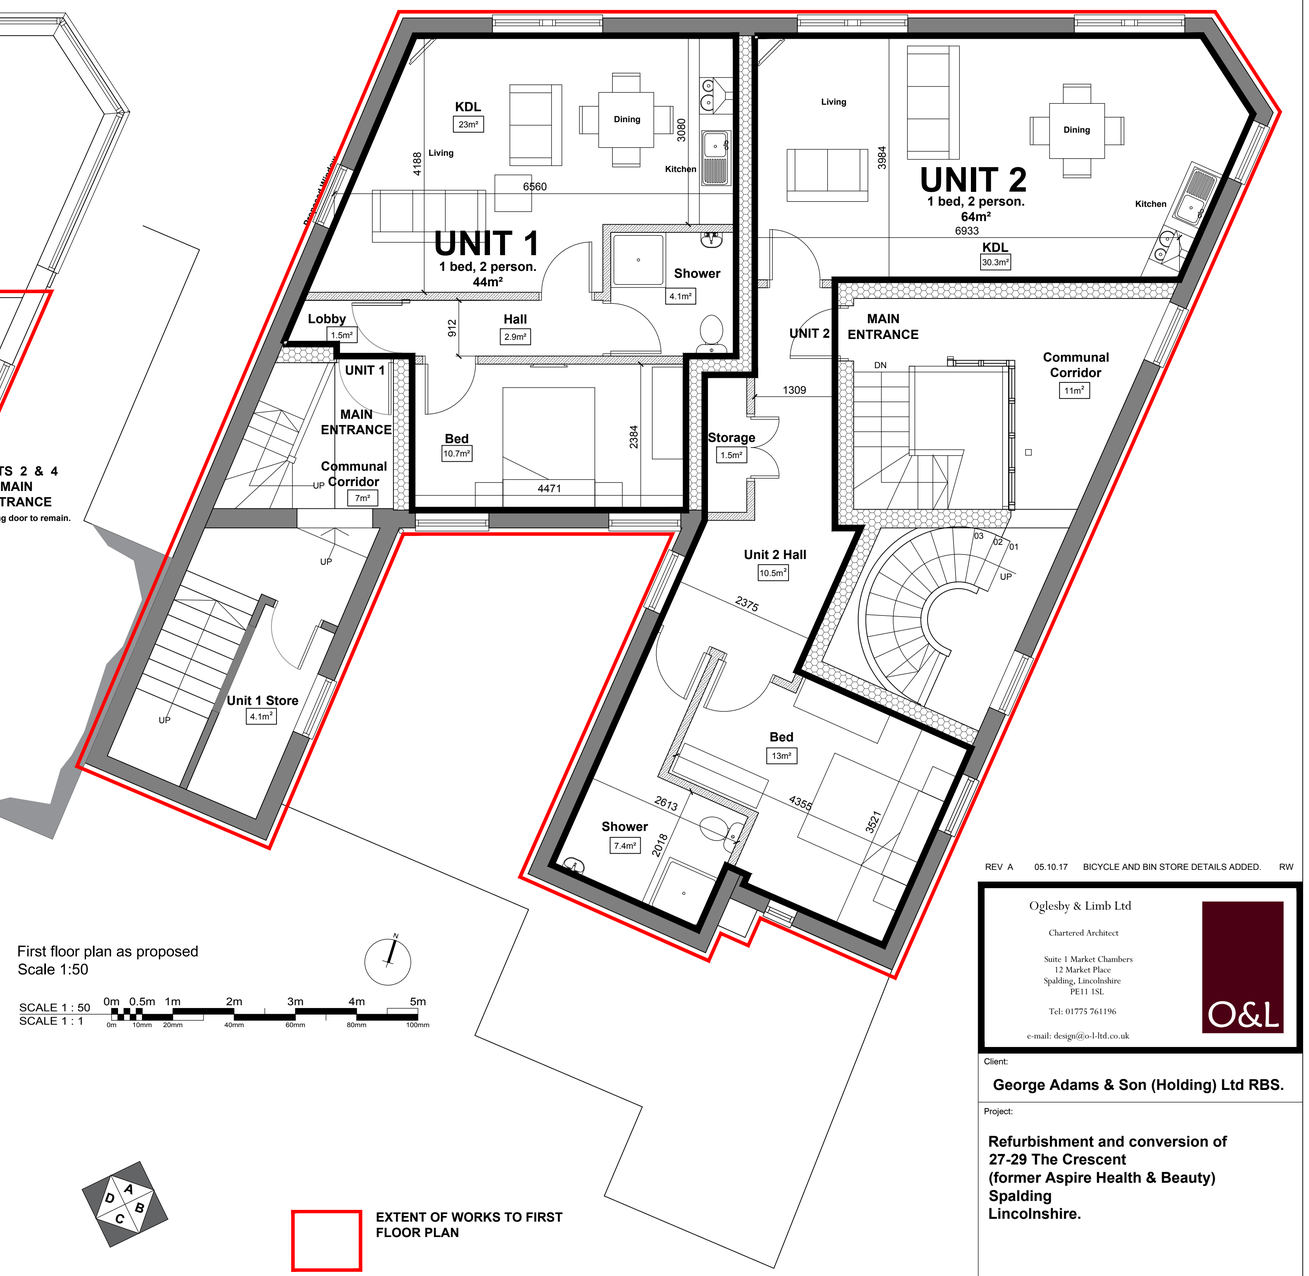

First floor plan as proposed
Scale 1:50

REV A 05.10.17 BICYCLE AND BIN STORE DETAILS ADDED. RW

Oglesby & Limb Ltd
Chartered Architect
Suite 1 Market Chambers
12 Market Place
Spalding, Lincolnshire
PE11 1SL
Tel: 01775 761196
e-mail: design@o-l-ltd.co.uk

Client:
George Adams & Son (Holding) Ltd RBS.

Project:
Refurbishment and conversion of 27-29 The Crescent (former Aspire Health & Beauty) Spalding Lincolnshire.

Drawing Title:
Ground and First Floor Plans
AS PROPOSED

PLANNING APPLICATION ISSUE

Date:	Scale:
September 2017	1:50 at A1
Drawn by: RCW	Checked by: AJO

Drawing Number:	Rev:
A1256 -10	A