


Contractor to check all Dimensions on site prior to ordering materials / commencing work.Do Not Scale from this Drawing - If in doubt then please ask

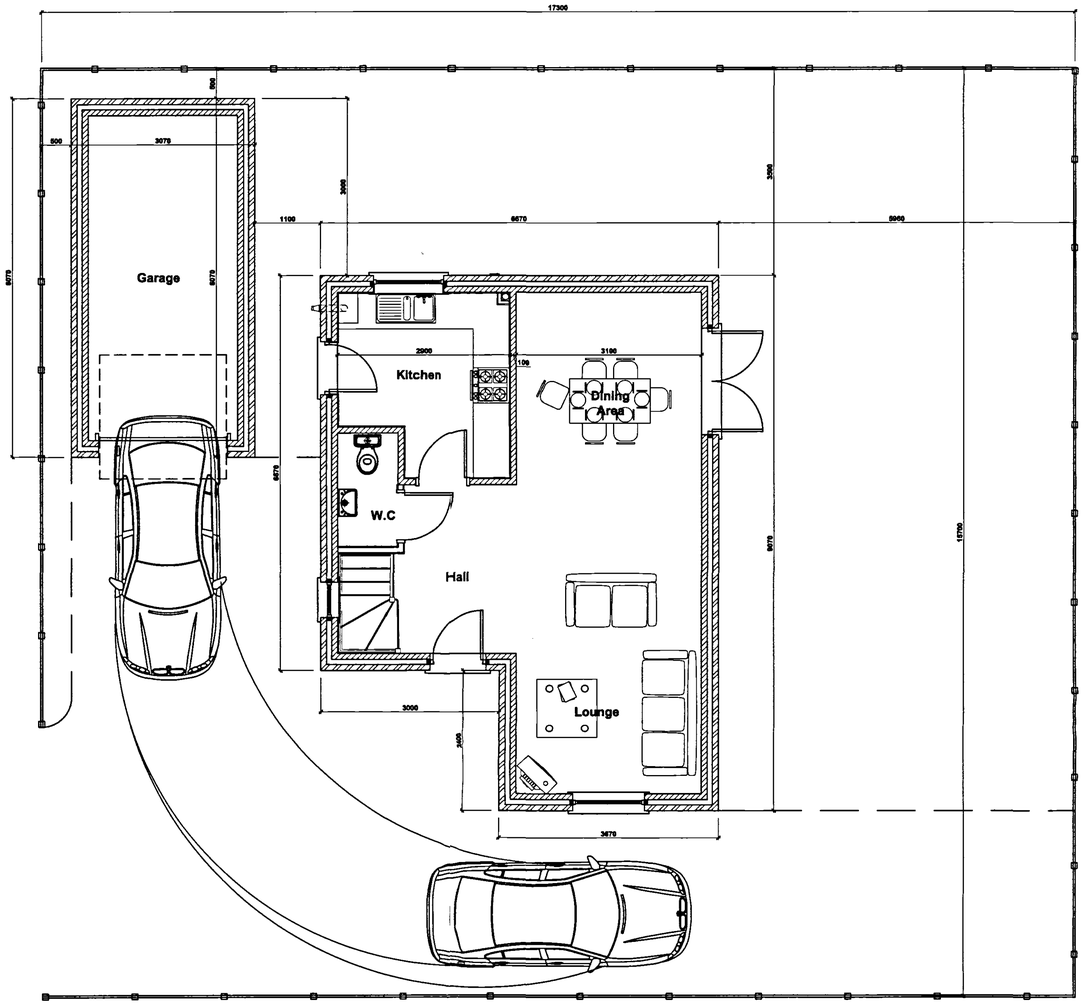

Ground Floor Plan
Scale 1:50

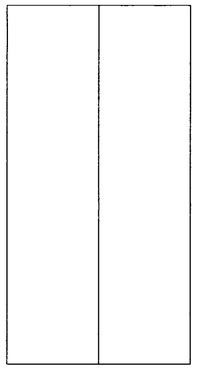

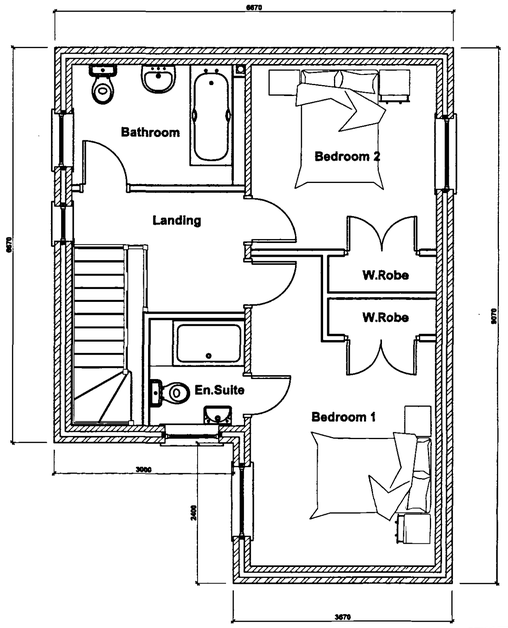

First Floor Plan
Scale 1:50

Planning & Development
13 OCT 2008
Ref: 0975/08

AMENDED PLAN
Ref. A1

rev "A" - 10.08.08 - Amended to suit the Planing Dept's comments

Client :
Mr J Cusack
6A, Herring Lane
Spalding
PE11 1TL


Site :
Plot Rear:
76 Commercial Road
Spalding

Drawing Title
Elevations and Floor Plans

remway Design Ltd
2nd Floor - 5B Sheepmarket
Spalding
P E 1 1 1 B H
Tel : 01775 768 921
e-mail: enquiries@remwaydesign.co.uk

***** | Scale : As Noted

1651 - 01 "A"

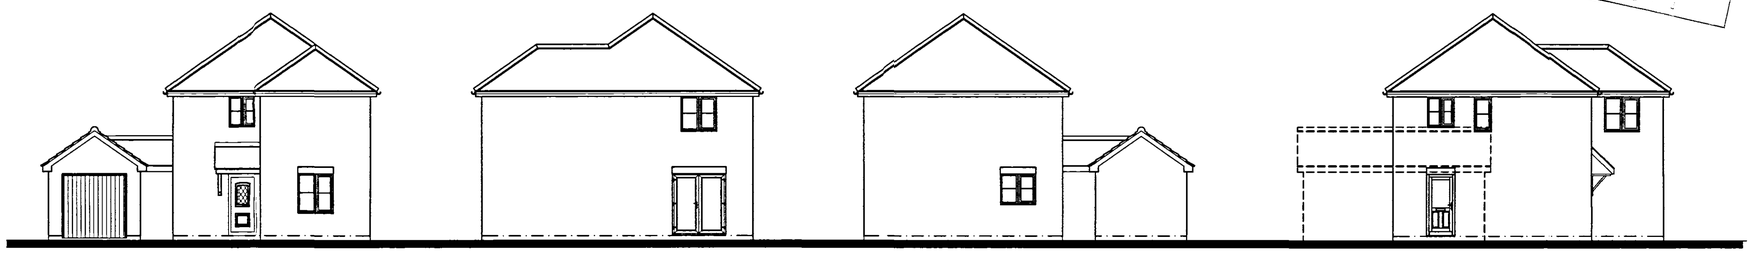

Front Elevation
Scale 1:100

Side Elevation
Scale 1:100

Rear Elevation
Scale 1:100

Side Elevation
Scale 1:100

DETERMINATION PLAN