


Contractor to check all Dimensions on site prior to ordering materials / commencing work.Do Not Scale from this Drawing - If in doubt then please ask

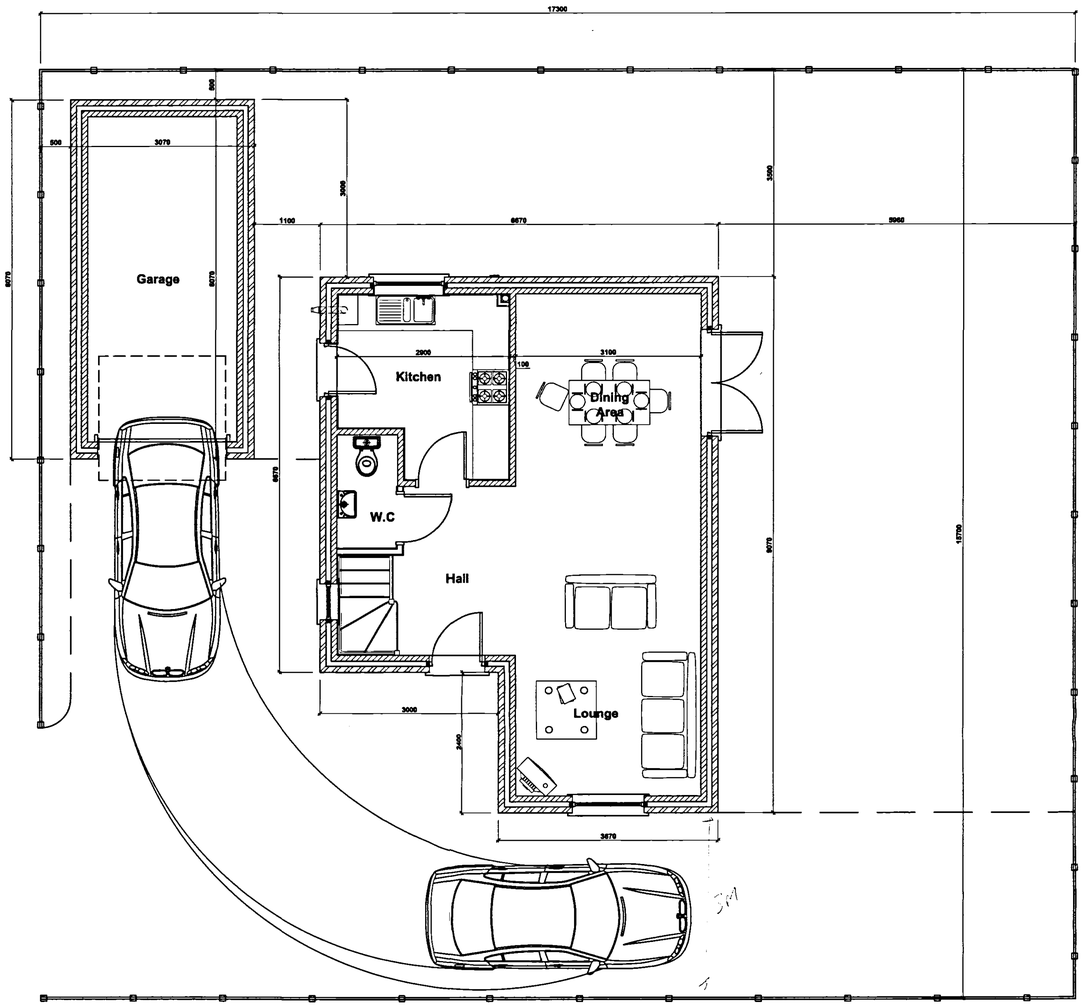


Ground Floor Plan
Scale 1:50

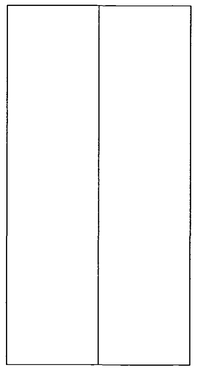

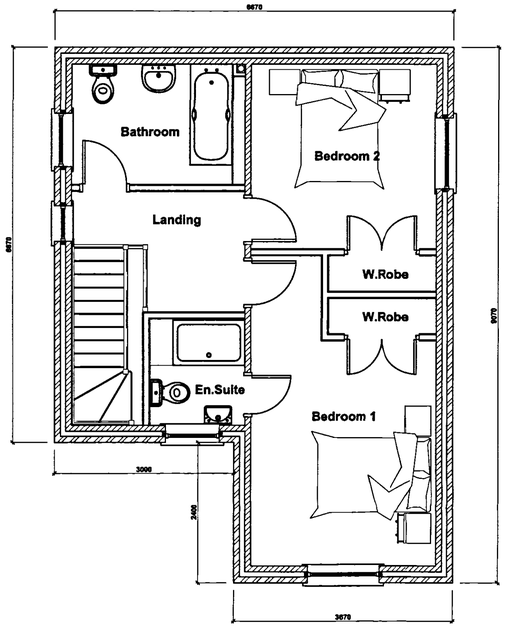

First Floor Plan
Scale 1:50

SHDC
Planning & Development
- 9 SEP 2008
Ref: 0975/08

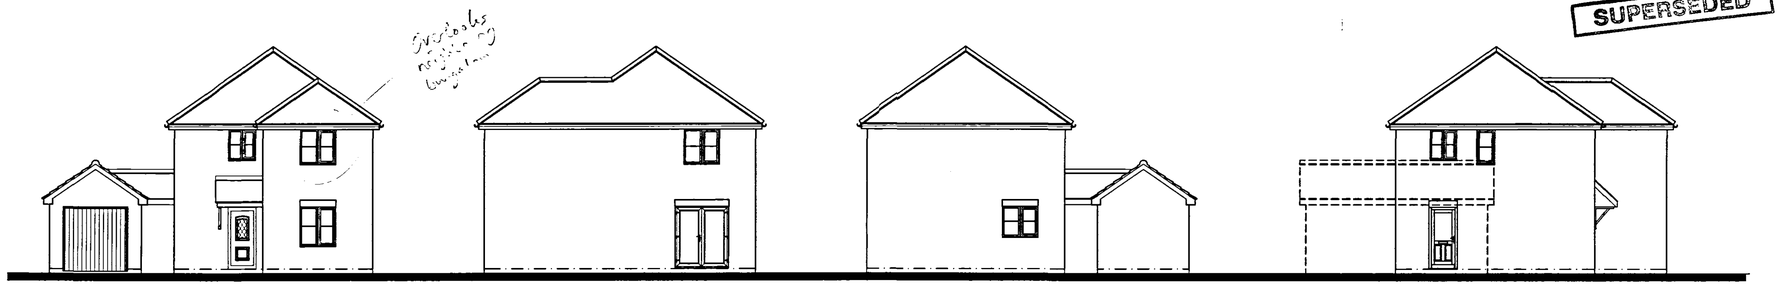

Front Elevation
Scale 1:100

Side Elevation
Scale 1:100

Rear Elevation
Scale 1:100

Side Elevation
Scale 1:100

Client :
Mr J Cusack
6A, Herring Lane
Spalding
PE11 1TL

Site :
Plot Rear:
76 Commercial Road
Spalding

Drawing Title
Elevations and Floor Plans

remway Design Ltd
2nd Floor - 5B Sheepmarket
Spalding
P E 1 1 1 B H
Tel : 01775 768 921
e-mail: enquiries@remwaydesign.co.uk

****** | Scale : As Noted

1651 - 01(a1)