
Scale 1 1250
Enlarged from 1/2500

SITE PLAN

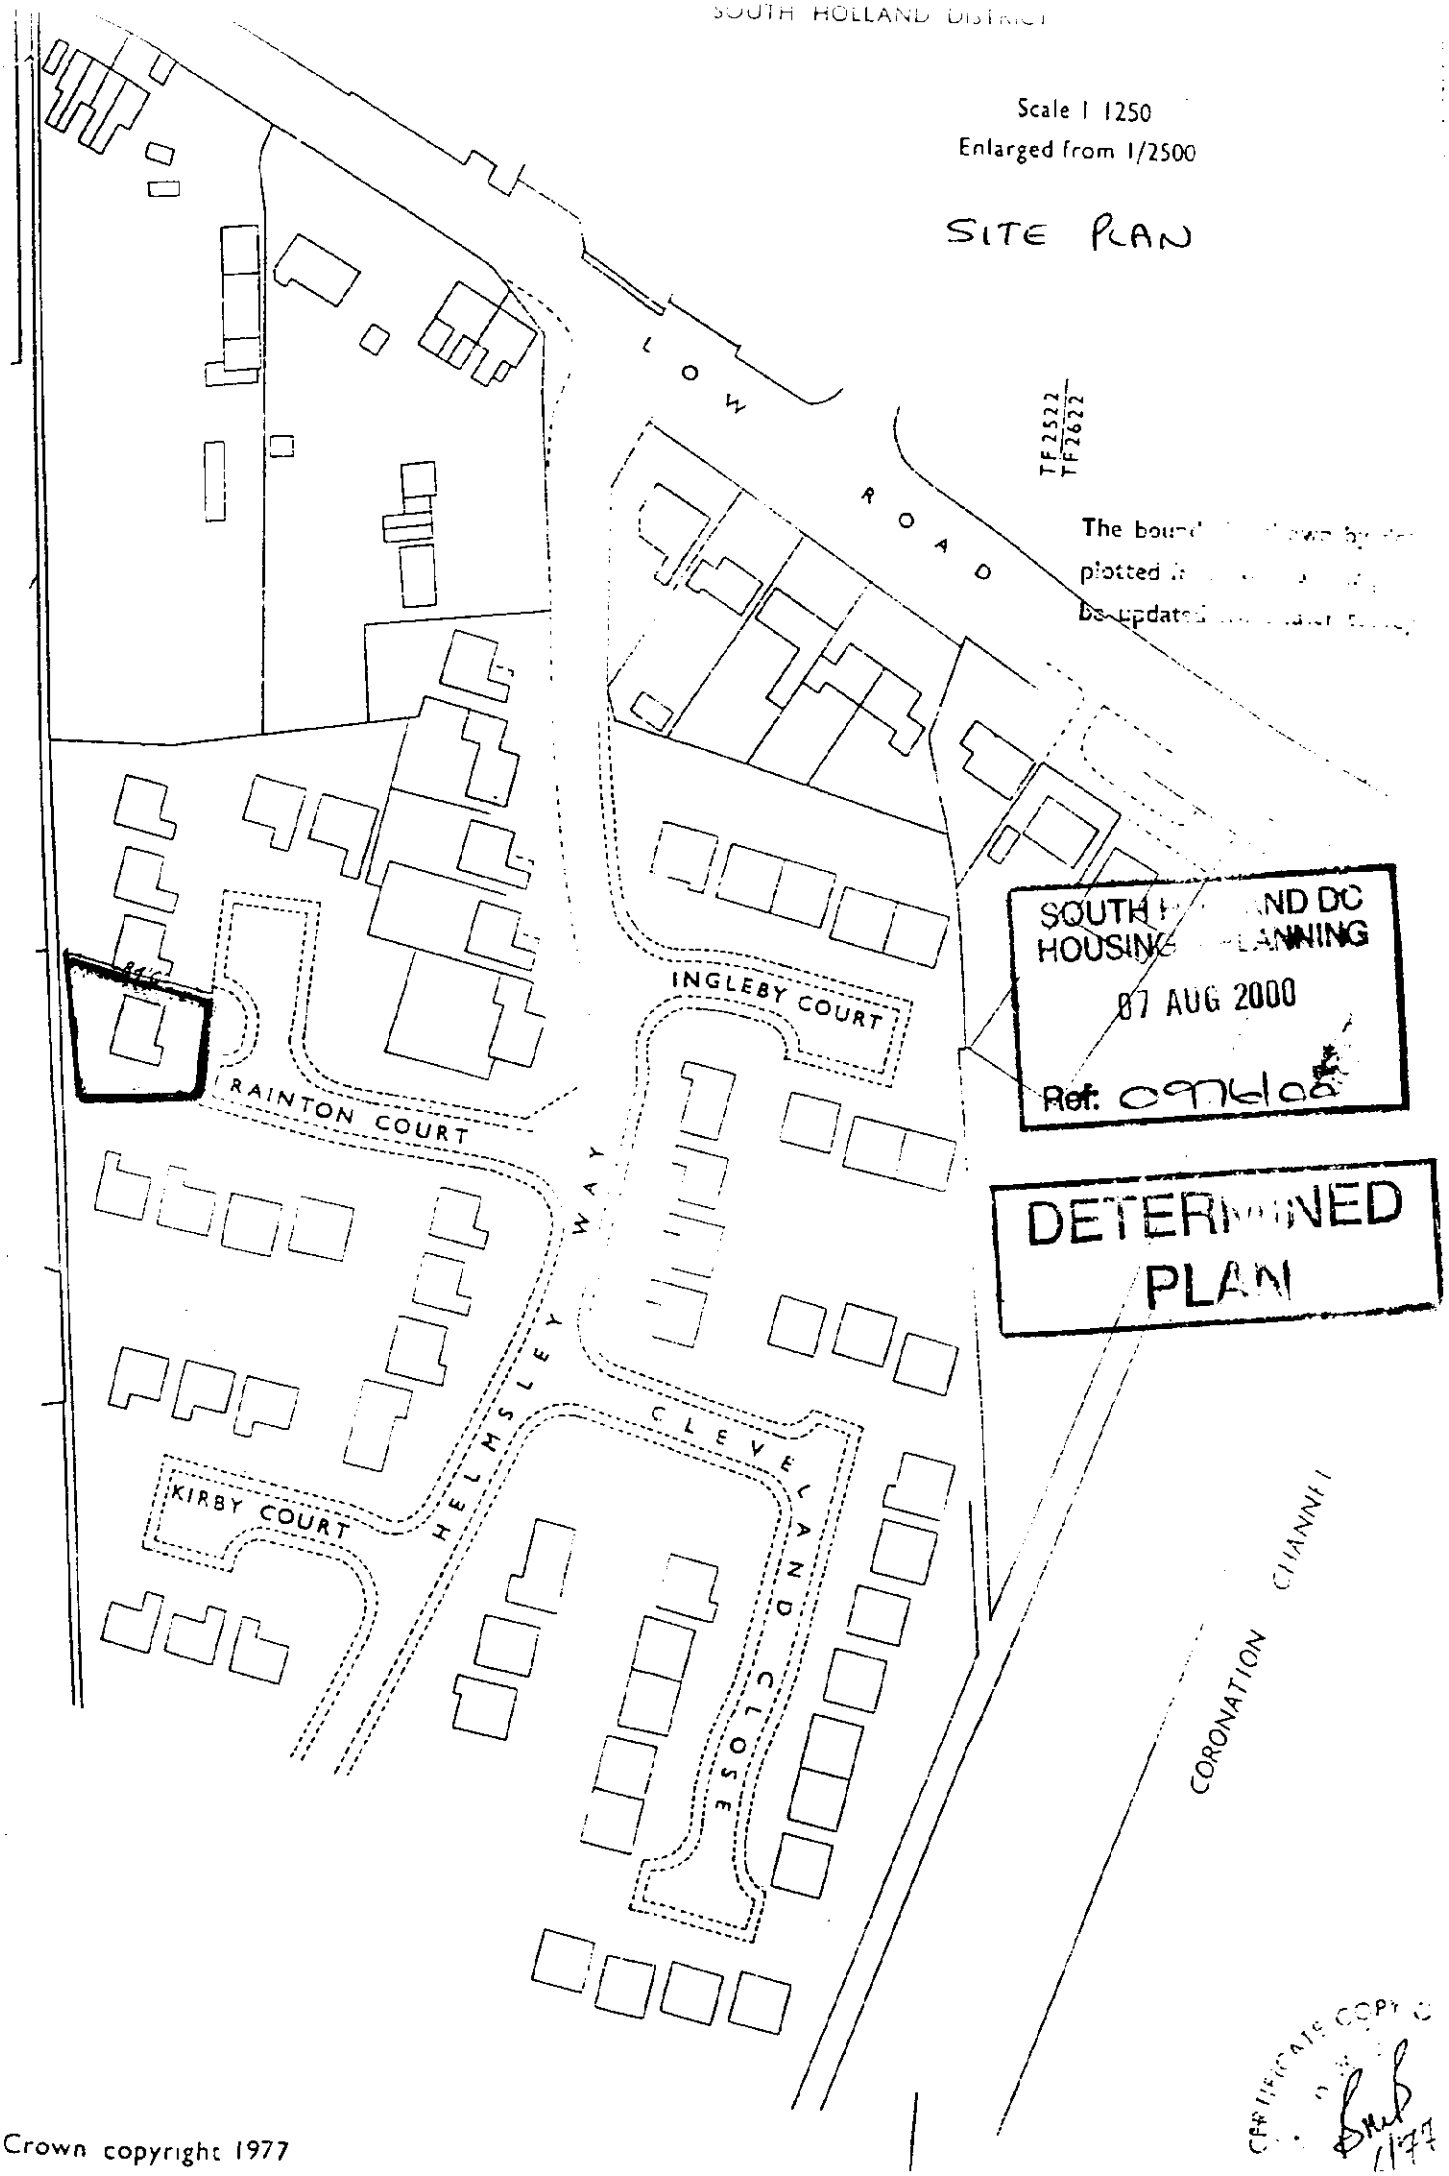


The bound[illegible] shown by [illegible]
plotted [illegible]
be updated [illegible]

SOUTH [illegible]ND DC
HOUSING [illegible]PLANNING
07 AUG 2000
Ref: 0976/00

DETERMINED
PLAN

Crown copyright 1977

CERTIFICATE COPY [illegible]
[illegible] 1977

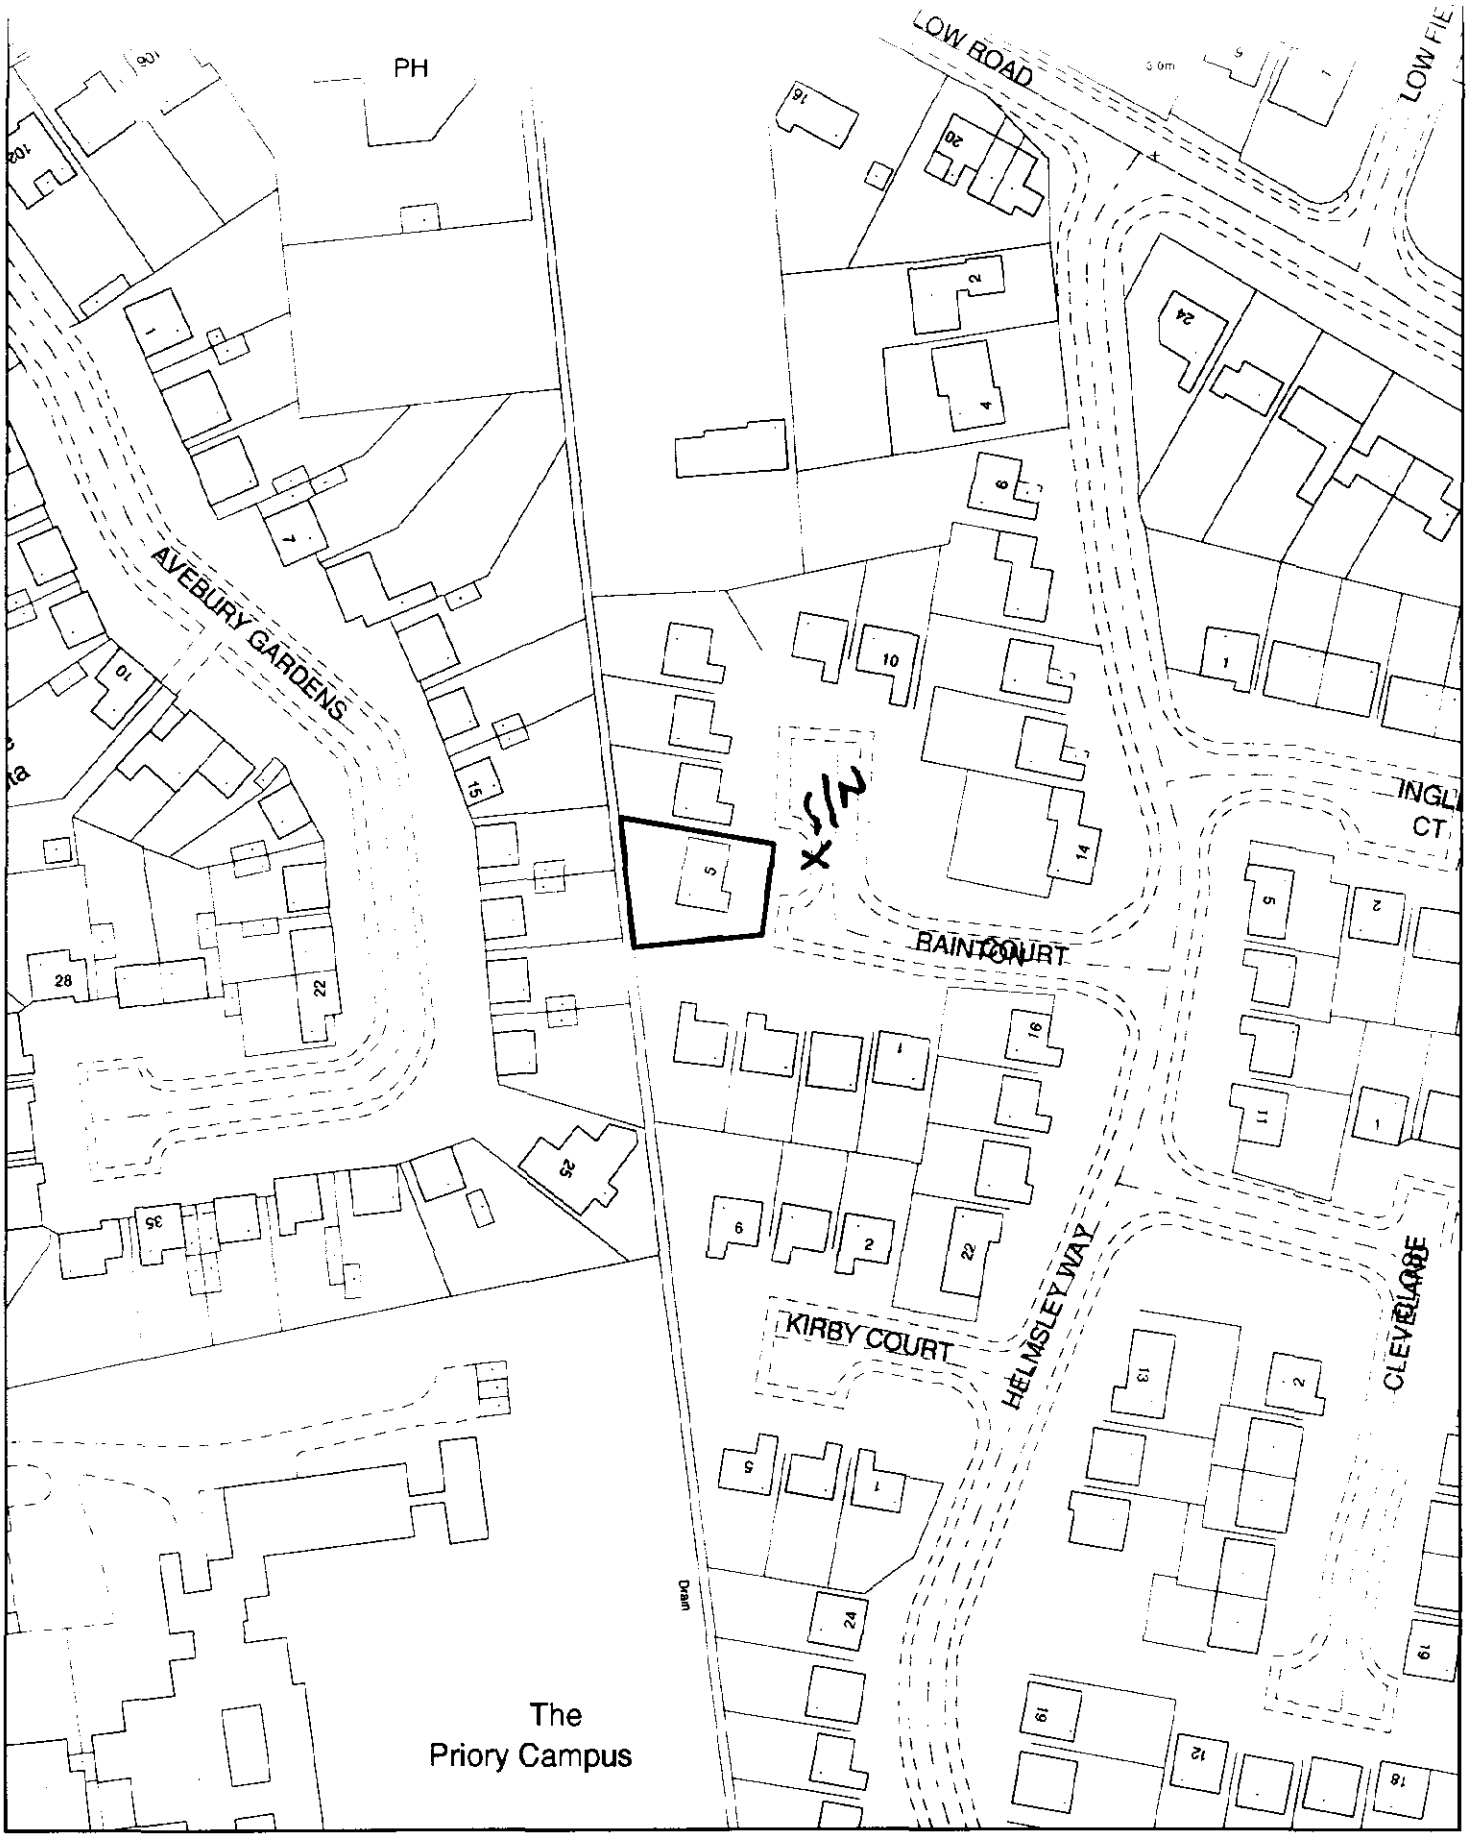

SOUTH HOLLAND DISTRICT COUNCIL

Planning Application Location Plan
Ward Member Notification

FILE COPY

H16/0976/00

Scale: 1:1250

Housing and Planning Services Department

Council Offices, Priory Road, Spalding, Lincolnshire
PE11 2XE

PLEASE DO NOT COPY THIS PLAN
This map is reproduced from Ordnance Survey material with permission of Ordnance Survey on behalf of Her Majesty's Stationery Office (c) Crown copyright. Unauthorised reproduction infringes Crown copyright and may lead to prosecution or civil proceedings. South Holland District Council LA079413 2000