



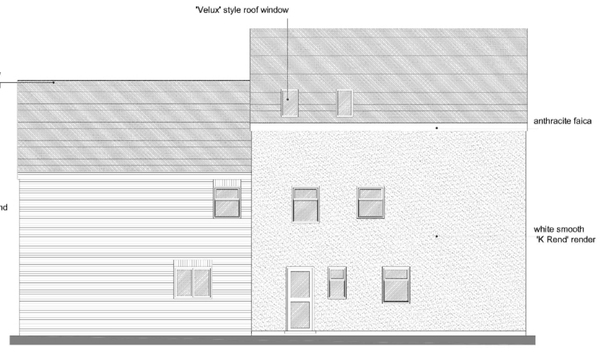


Do not scale directly from this drawing. All discrepancies are to be brought to the attention of the Practice.
The copyright to this drawing is owned by Trevor A Clay RIBA Ltd.

PROPOSED ELEVATIONS

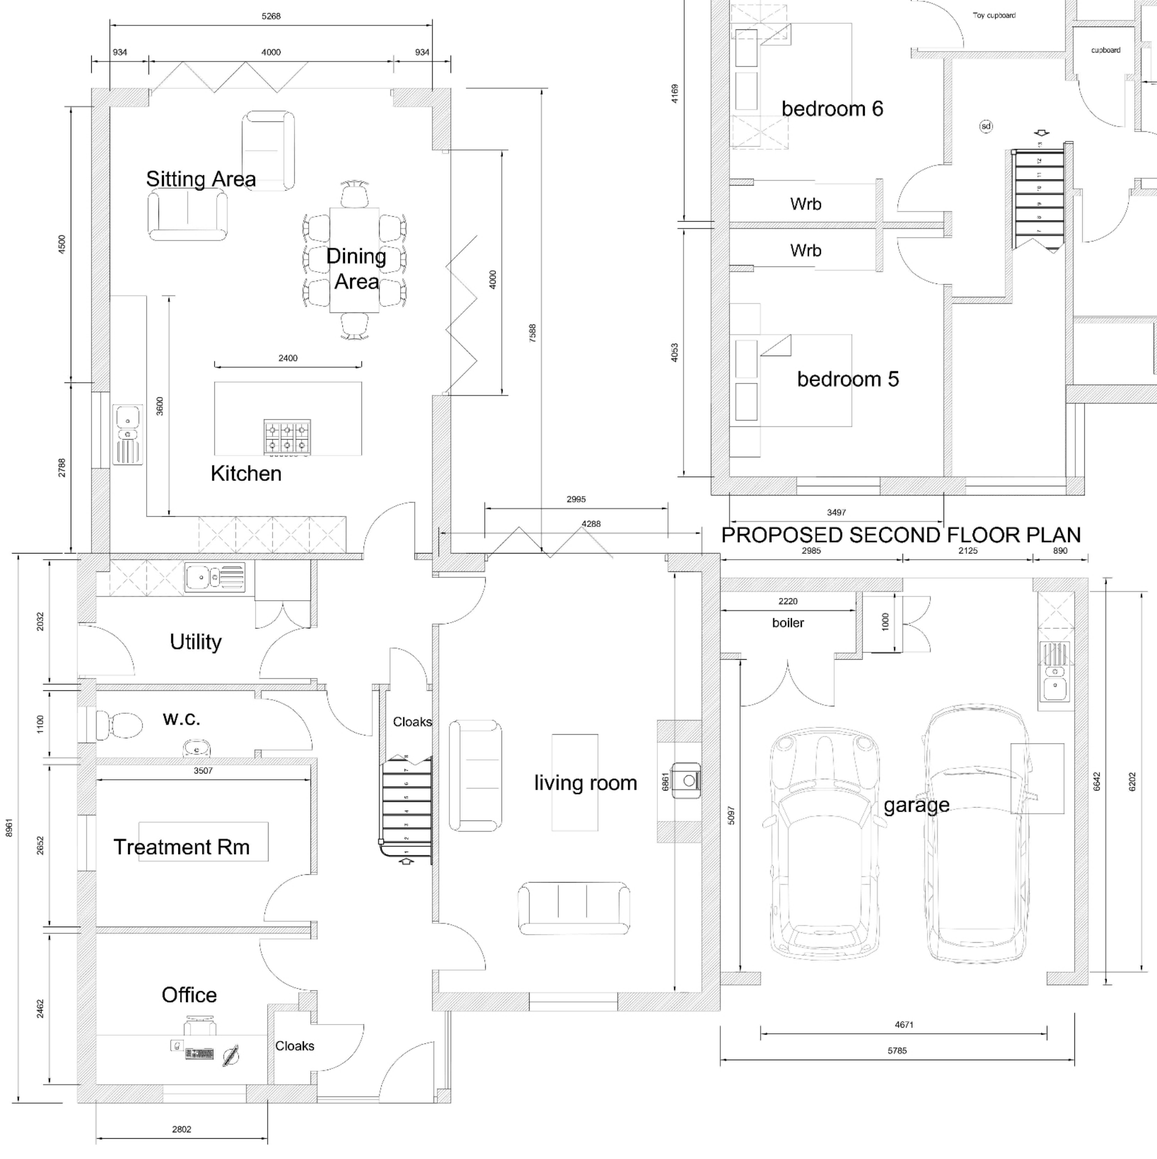

PROPOSED GROUND FLOOR PLAN

PROPOSED SECOND FLOOR PLAN

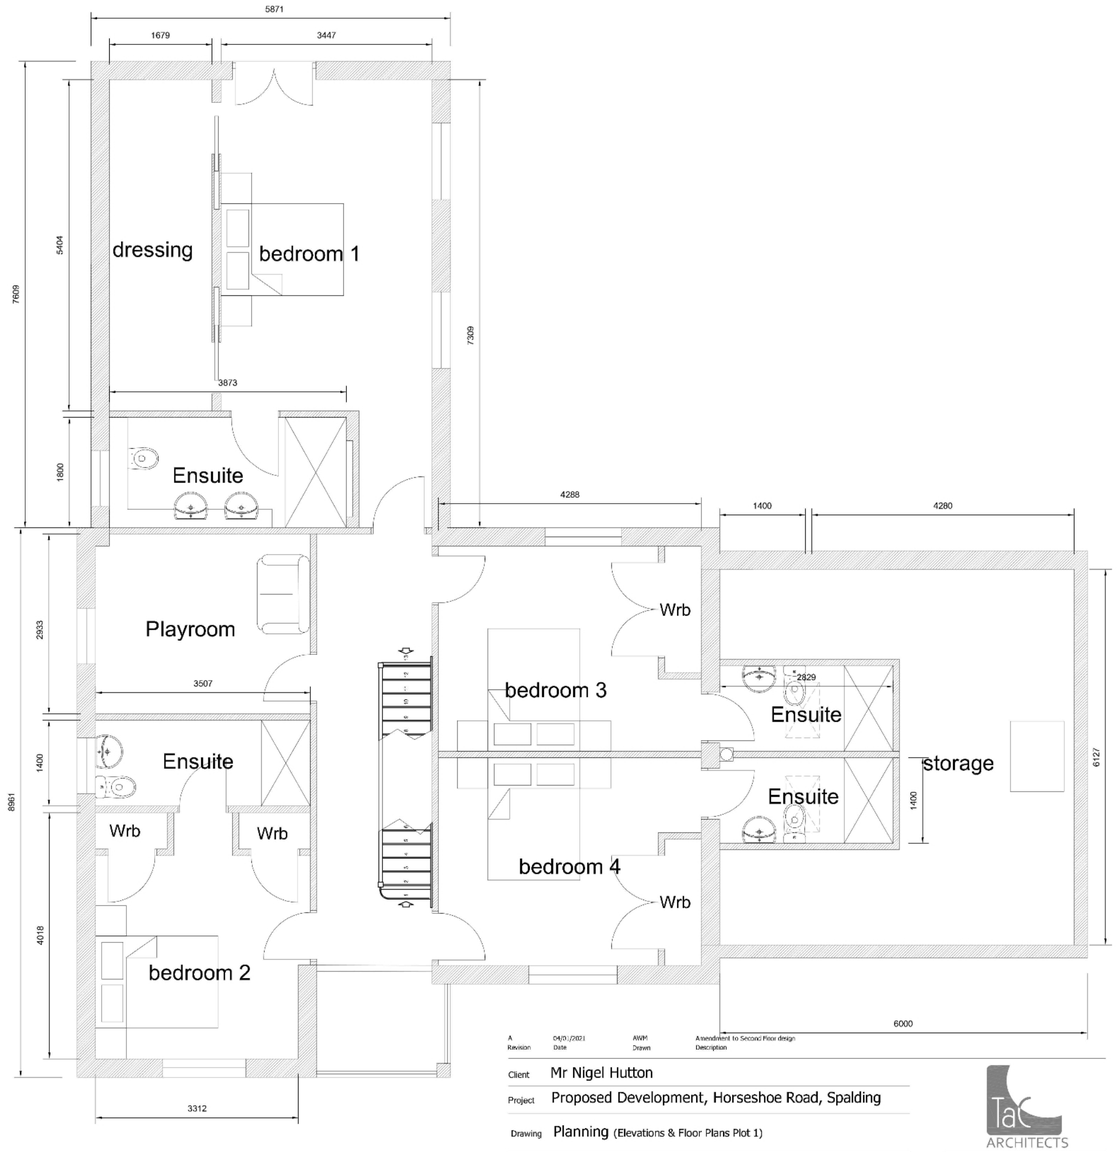

PROPOSED FIRST FLOOR PLAN

Revision	Date	Drawn	Description
A	04/01/2021	AWM	Amendment to Second Floor design

Client Mr Nigel Hutton

Project Proposed Development, Horseshoe Road, Spalding

Drawing Planning (Elevations & Floor Plans Plot 1)

Scale 1:50, 1:100, @ A1 Drawn AWM Checked TAC Date 17/08/2020

Drawing No. 17/495/PA/008A

TaC ARCHITECTS

Trevor A Clay RIBA Ltd, 14 Old Fendike Road, Weston Hills, Spalding, Lincs. PE126DD
01406 380027 07778 597975 trevor@tacarchitects.co.uk www.tacarchitects.co.uk