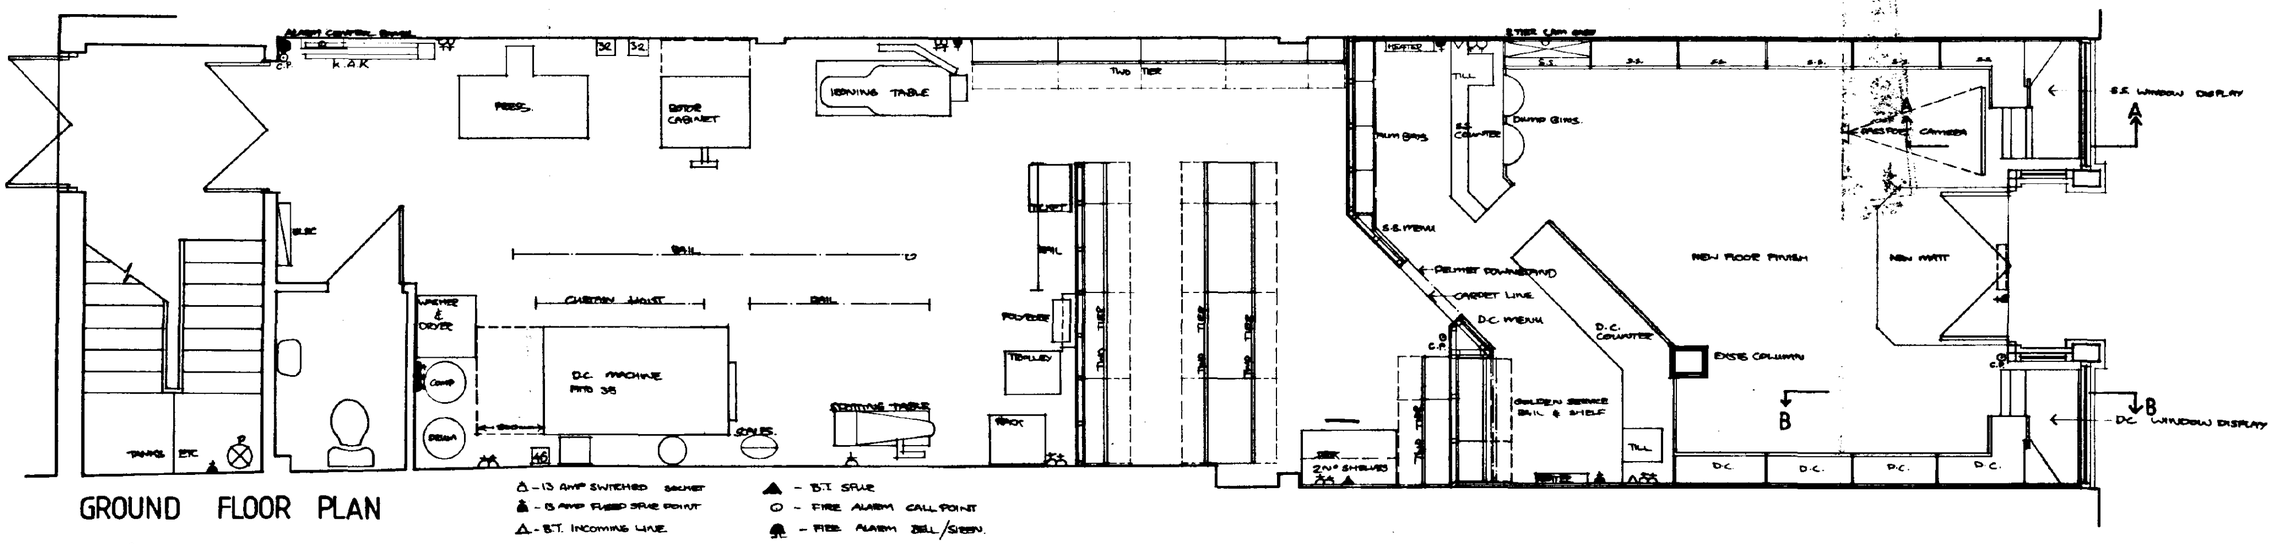
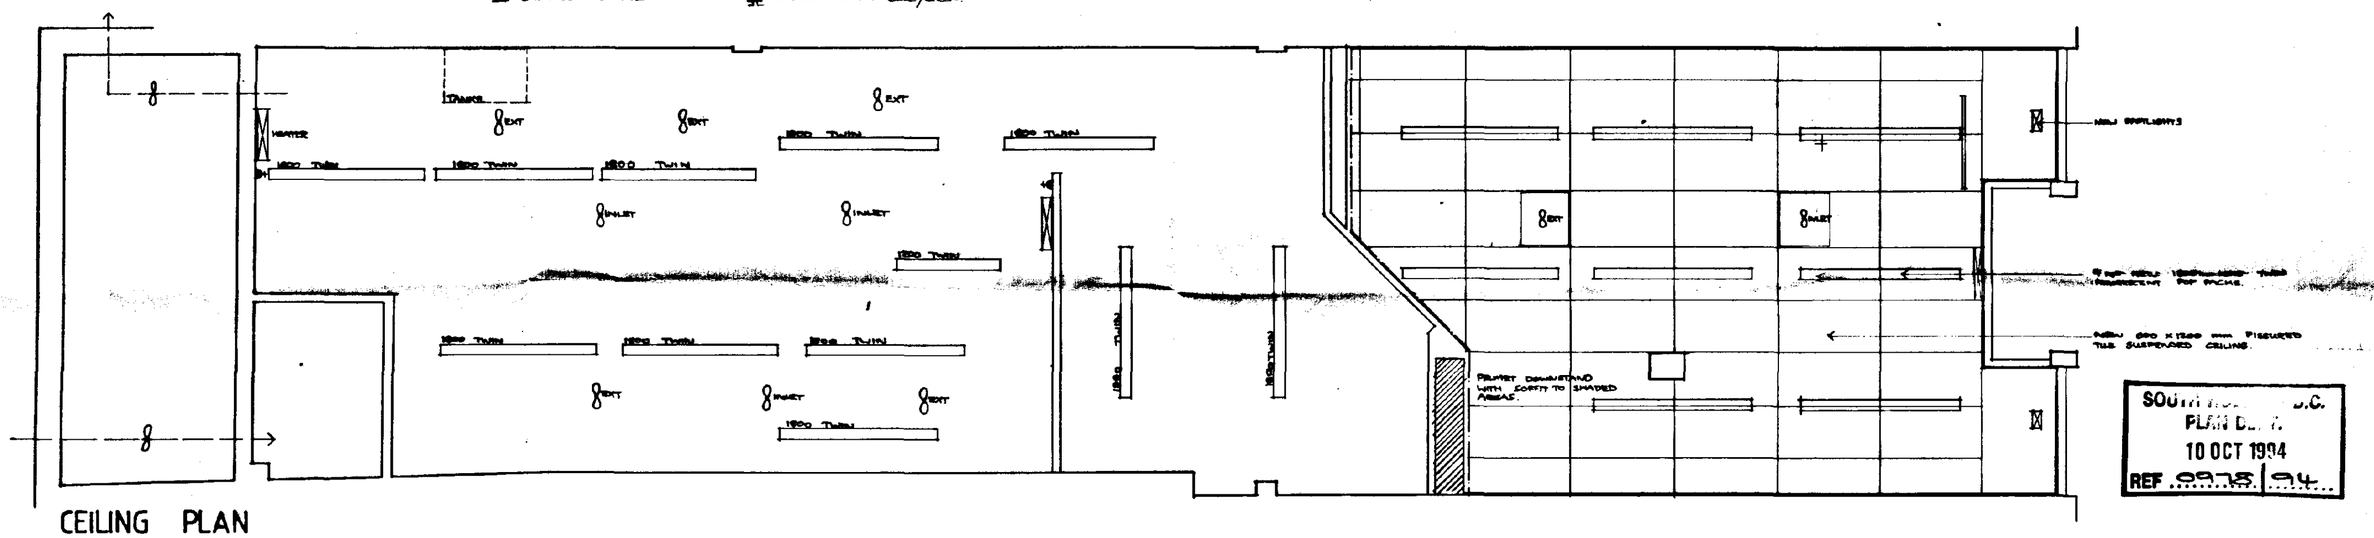
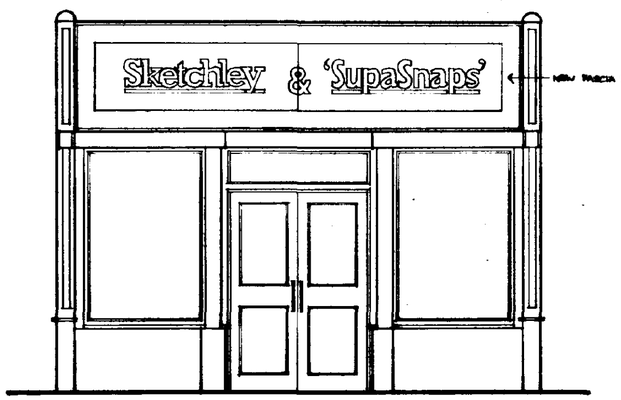


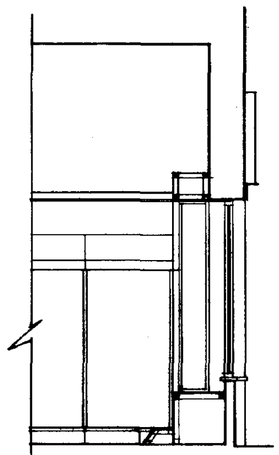

GROUND FLOOR PLAN



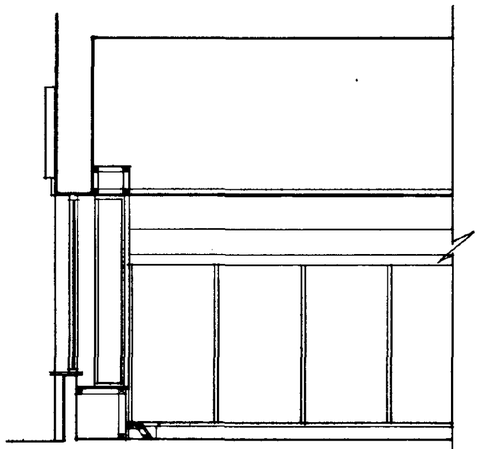

CEILING PLAN




SHOPFRONT ELEVATION



SECTION A.A.



SECTION B.B.

'D' - FASCIA SIGN AGREED 4/10/94 A.M.F.
'C' - CAMERA CASE POSITIONS CHANGED 27/9/94, A.M.F.
'B' - ALTS TO RETAIL AREA 8/9/94 A.M.F.
'A' - ALTS TO SCHEME DESIGN 2/8/94 A.M.F.

**Sketchley**
**Group Estates**

P.O. Box 7
Hinckley
Leicestershire LE10 2NE

SKETCHLEY & SUPASNAPS
9 MARKET PLACE
SPALDING

PROPOSED REFIT

DRAWING NO. SPALDING, 07, 94, 10

DETERMINED PLAN

| SCALE: | DATE: | DRAWN BY: |
|---|---|---|
| 1:50 | 05/07/94 | A.M.F. |

CS240