

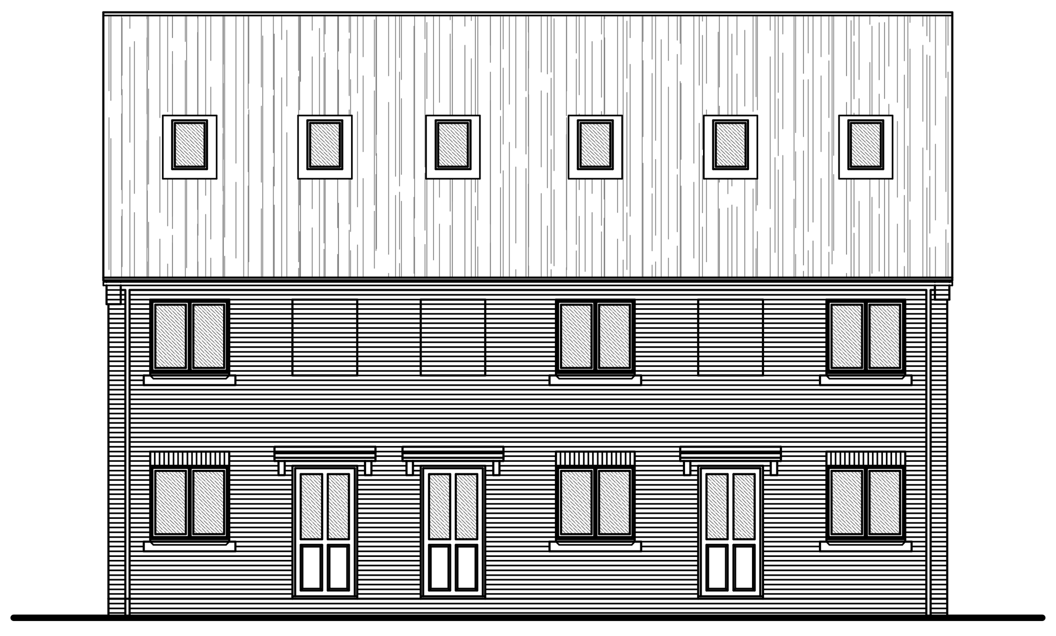



FRONT ELEVATION

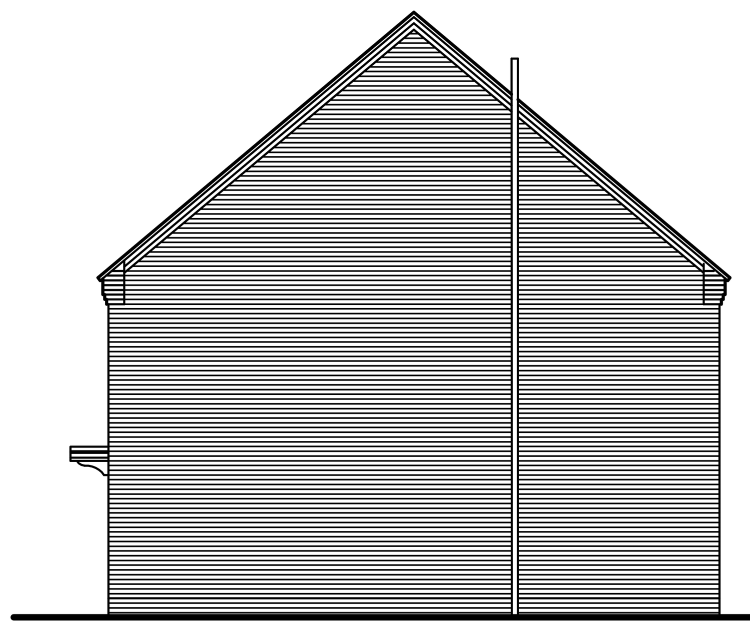

SIDE ELEVATION

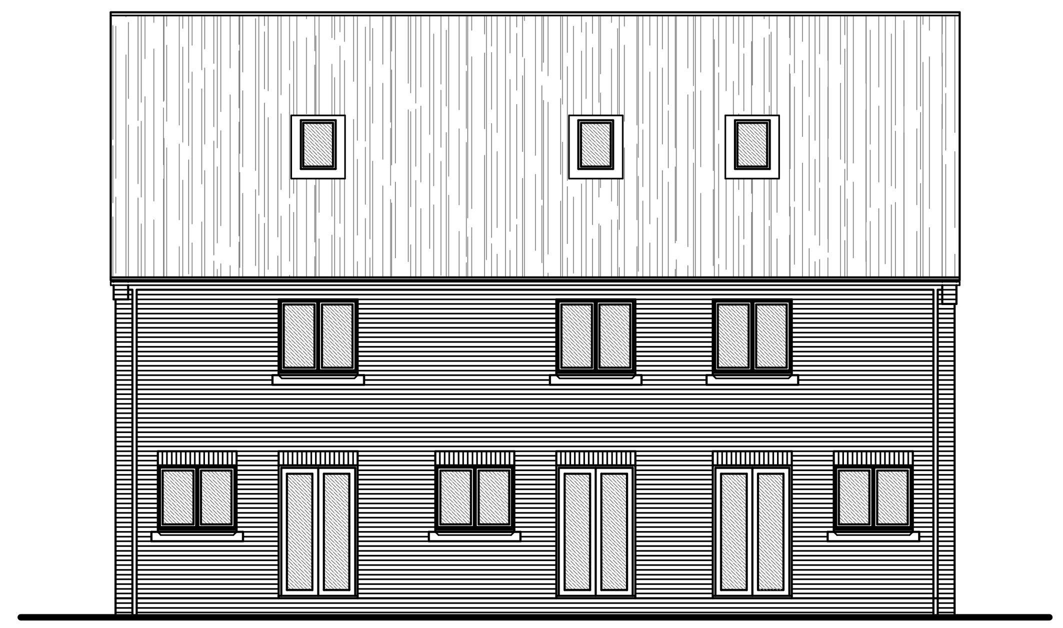


REAR ELEVATION

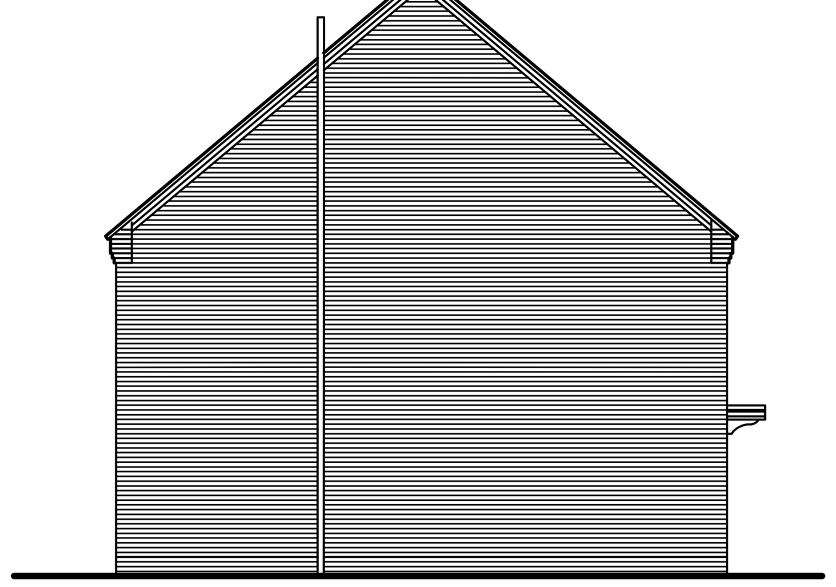


SIDE ELEVATION

New Opening schedule: -


Ref	Opening Description	Opening Size	Lintel Type	Lintel Length	Secure Design
1	New UPVC Window	1247.5w x 1200h	Keystone HD / K-90	1650mm	YES
2	New Entrance Door	1022.5w x 2100h	Keystone HD / K-90	1350mm	YES
3	New UPVC Window	1247.5w x 1200h	Keystone HD / K-90	1650mm	YES
4	New Entrance Door	1022.5w x 2100h	Keystone HD / K-90	1350mm	YES
5	New Entrance Door	1022.5w x 2100h	Keystone HD / K-90	1350mm	YES
6	New UPVC Window	1247.5w x 1200h	Keystone HD / K-90	1650mm	YES
7	New UPVC Window	1247.5w x 1050h	Keystone HD / K-90	1650mm	YES
8	New French Doors	1585w x 2100h	Keystone HD / K-90	1950mm	YES
9	New French Doors	1585w x 2100h	Keystone HD / K-90	1950mm	YES
10	New UPVC Window	1247.5w x 1050h	Keystone HD / K-90	1650mm	YES
11	New French Doors	1585w x 2100h	Keystone HD / K-90	1950mm	YES
12	New UPVC Window	1247.5w x 1050h	Keystone HD / K-90	1650mm	YES
13	New UPVC Window Egress Window	1247.5w x 1200h	Keystone HD / K-90	1650mm	YES
14	New UPVC Window Egress Window	1247.5w x 1200h	Keystone HD / K-90	1050mm	YES
15	New UPVC Window Egress Window	1247.5w x 1200h	Keystone HD / K-90	1050mm	YES
16	New UPVC Window Egress Window	1247.5w x 1200h	Keystone HD / K-90	1650mm	YES
17	New UPVC Window Egress Window	1247.5w x 1200h	Keystone HD / K-90	1650mm	YES
18	New UPVC Window Egress Window	1247.5w x 1200h	Keystone HD / K-90	1650mm	YES
19	Roof Lights	550w x 980h	Part of Roof Structure		

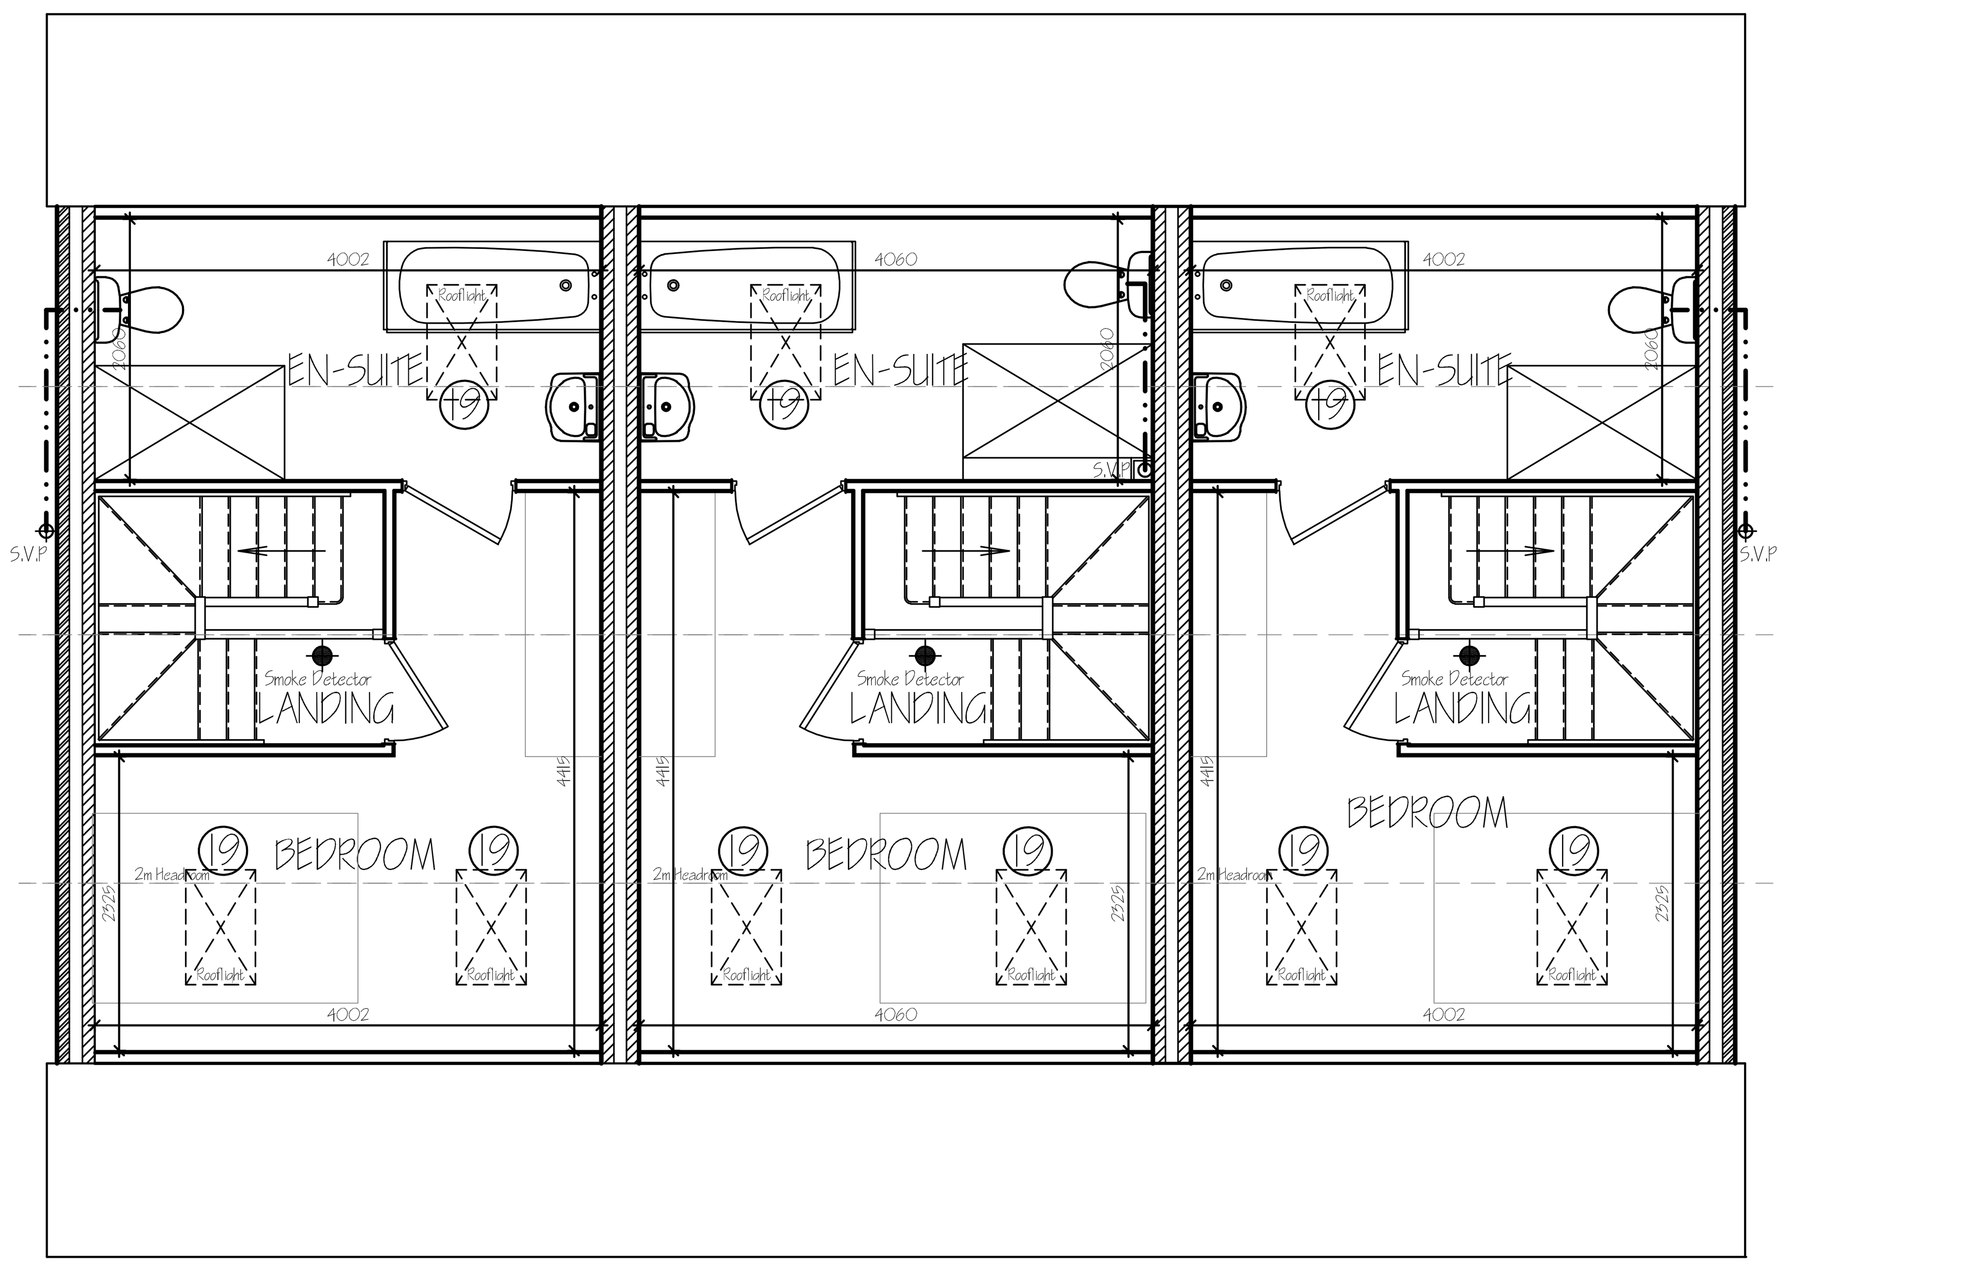

SECOND FLOOR PLAN

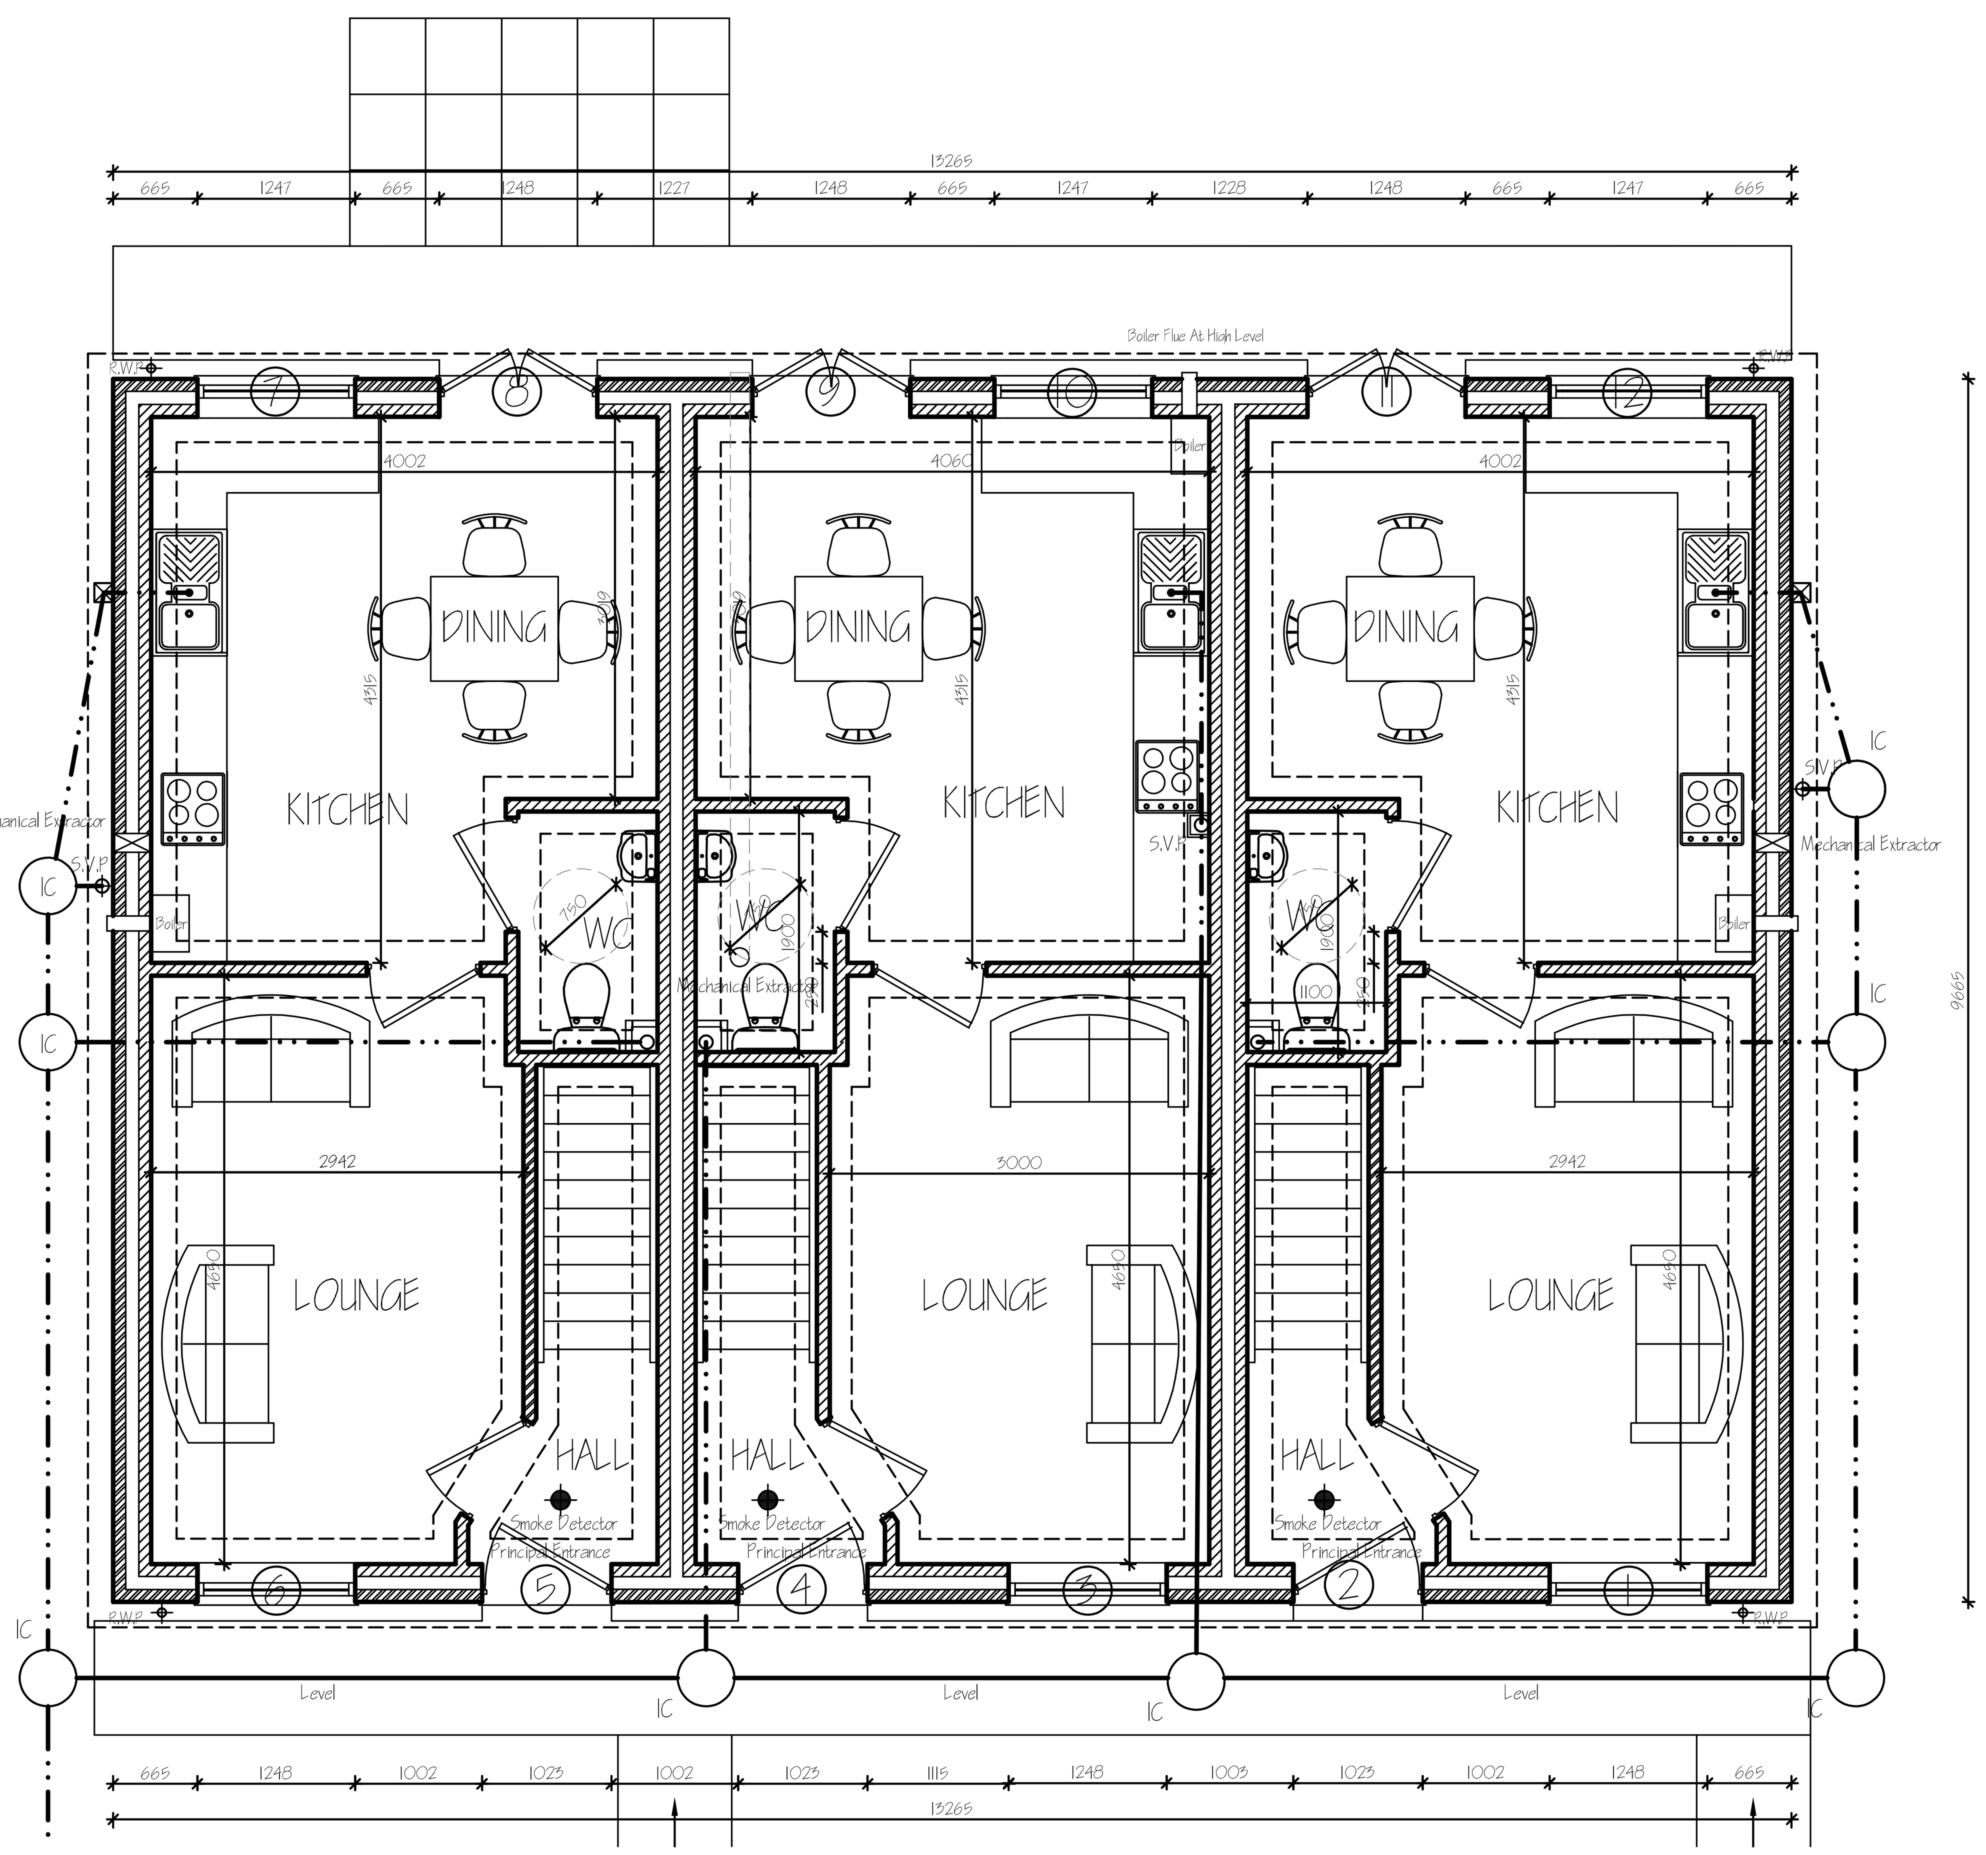

GROUND FLOOR PLAN

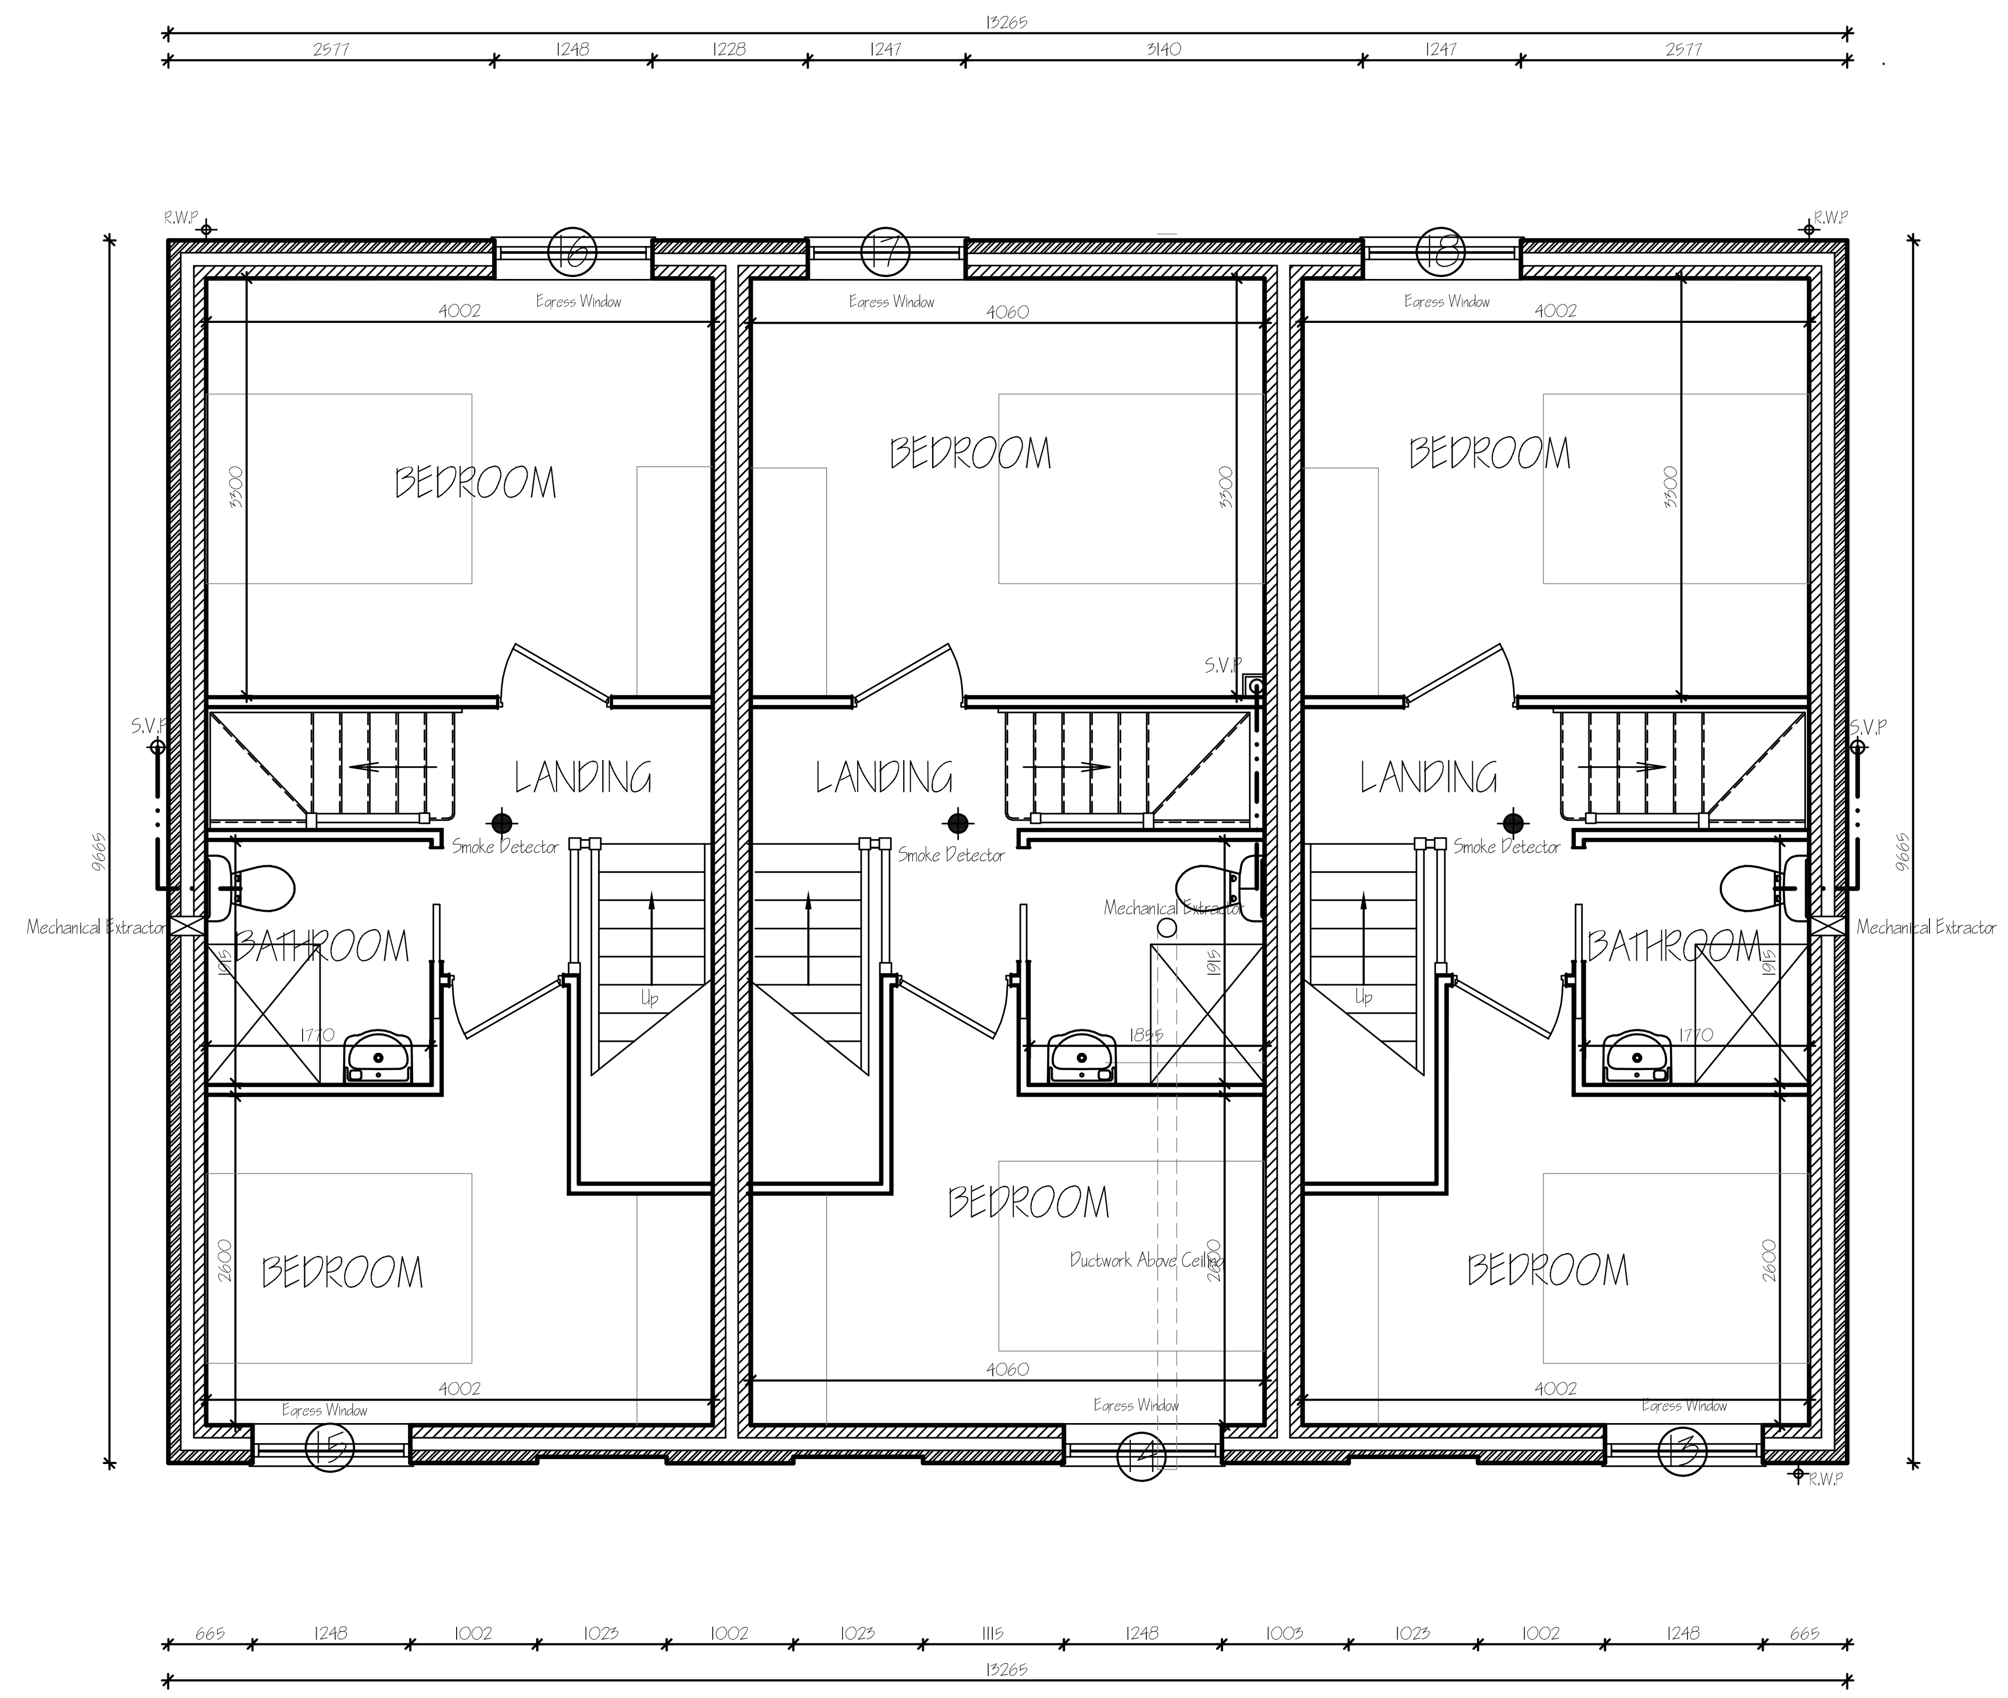

FIRST FLOOR PLAN

ref.	revision	date
F	SECOND FLOOR ADDED	NOV '2022.
E	BUILDING REGULATIONS SUBMISSION	OCT 2022
D	TAXATION WINDOWS ADDED - PLANNING	MAY 2022
C	DWELLING REDESIGN - CLIENT	MAY 2022
B	DWELLING RE-DESIGN - PLANNING	APR 2022
A	CLIENT AMENDMENTS	MAR 2022

G. R. MERCHANT LTD.
I.ENG AMICE FIWO
ARCHITECTURAL, STRUCTURAL AND LAND DRAINAGE CONSULTANTS
4 Wrights Mews
12A Park Road, Holbeach,
Spalding, Lincs. PE12 7EE
Tel: 01406 490800
Fax: 01406 425744
E-Mail: gr.merchant@btconnect.com

Project: RESIDENTIAL DEVELOPMENT, 8C RIVERBANK, SPALDING, LINCS. PE11 3AA

Client: A. BATES

Drawing: PLOTS 1, 2 & 3 FLOOR PLANS - PROPOSED ELEVATIONS - PROPOSED

Job Ref.: 3916-21 | Drawing No.: 03F.

Date: FEB 2022 | Drawn: SLB

Scales: 1:50 & 1:100 (Unless Otherwise Stated)

DO NOT SCALE FROM THIS DRAWING

This drawing is copyright and may not be altered, traced, photographed or used for any other purpose other than that for which it is issued. The General Contractor is to check all dimensions on site and report any discrepancies to the Architect. All details shown on this drawing including foundations are based upon typical site conditions related to the area. No responsibility can be accepted for abnormal conditions which may be discovered during construction unless reported to the Architect so that design amendments may be considered. Site soil surveys are recommended in respect of foundations to establish specific site conditions before foundation work is undertaken. This drawing is limited in the amount of information contained and does not purport to contain a full specification of the works. It is solely for the purpose of obtaining Planning / Building Regulation approval. This drawing must not be used as a contract document alone. The works will not be supervised or inspected on site by G R Merchant or any representative thereof. It is the client or their appointed agents responsibility to control workmanship, substitution of materials, adherence to specification, variations to contract etc. All materials to be new unless otherwise stated and all components and materials etc. to be used fitted and installed etc. in strict accordance with manufacturers instruction and relevant code of practice. Materials shall conform to appropriate British standard specification or BBA certificate or European code equivalent. The Employer / Client shall ensure that the selected contractor is conversant with and adopts all measures necessary to achieve compliance with Health and Safety legislation for Building sites and Work places. The Employer / Client is advised that should the works need to comply with the Construction Design and Management Regulations an independant Planning Supervisor will be required. The works shall comprise of all that is shown on the drawing and details. Work that may not specifically be shown but may be reasonably inferred as necessary to carry out the works shall be deemed to be included. It is the plot / land owners responsibility to be aware of the Party Wall etc. Act 1996: when building in close proximity to adjoining neighbors boundaries.