

Drawing copyright (C) 1997 by Signcorp International Ltd. This drawing must not be reproduced in part or in full without written permission.

Batch: 15 *Midland ref:* 7256SGN1

BRANCH: SPALDING
MIDLAND REF: 7256SGN1

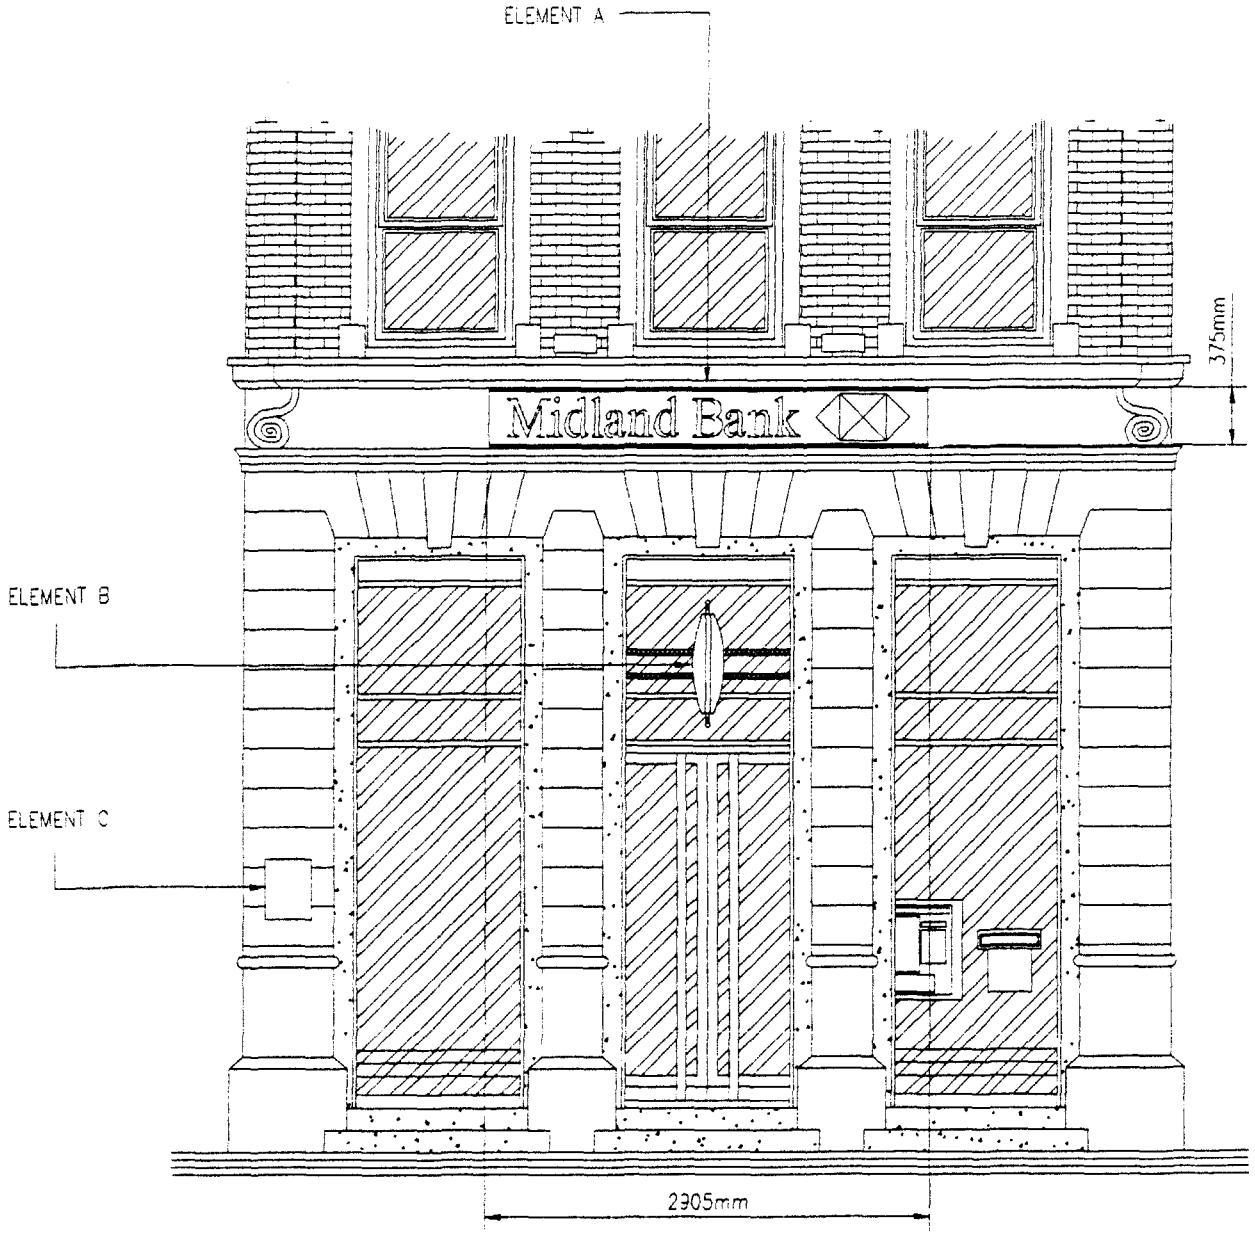

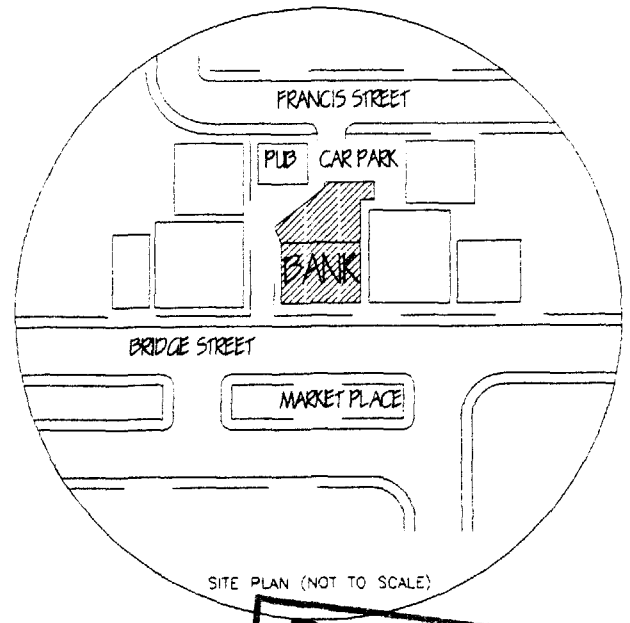

SITE PLAN (NOT TO SCALE)

DETERMINED
Elements: A
PLAN


Midland Bank

Specification – Fascia

Manufactured as a folded aluminium tray with bevelled edges.

Face panel stencil cut, 6mm clear text and logo pushed through. Black faces applied to text, red to logo. Face panel BS 00E55 and only lettering and logo to illuminate.

Internal illumination, hot cathode flourescent.

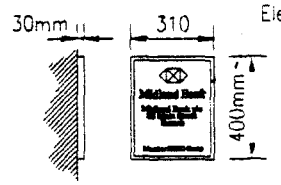

Elements: C


Specification – Nameplate

Manufactured from a back board fitted with an enamelled front panel, face decorated.

Panel held in position by a stainless steel front frame.

Text varies from site to site.

Non-illuminated

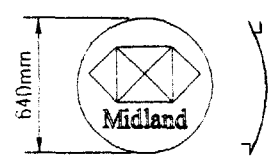

Elements: B

Specification – Replacement Face Panels

Replacement face panels to existing signs manufactured from Opal acrylic.

Panel faces are silk screen printed with black text and a red/white logo. Existing projecting sign dimensions are 925 x 175 millimeters wide with a 925mm projection.

All sizes are nominal.

Existing internal illumination

SOUTH HOLLAND DC
HOUSING & PLANNING
10 SEP 1997
Ref: 0980/97

SIGNCORP INTERNATIONAL LTD
Sewardstone Road • Waltham Abbey • Essex • EN9 1NZ
Phone: 01992 702000 E-Mail: technology@signcorp.demon.co.uk
Fax: 01992 712111 Internet: http://www.signcorp.demon.co.uk

drawn: SPOC
rev: 1
scale: 1:50
date: 26TH AUGUST 1997

branch name: SPALDING
address: 8 MARKET PLACE
SPALDING
LINCS. PE11 1SN

description: PROPOSED SIGNAGE
page: 1
total pages: 1
filename: BATCH15\7256SGN1

notes:

revision notes:

1	----	----
2	----	----
3	----	----
4	----	----