

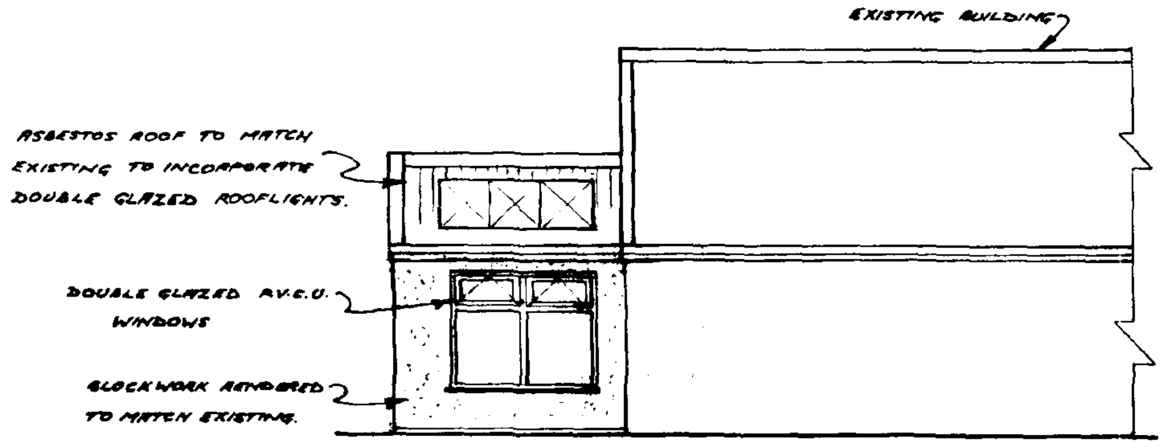



PROPOSED WEST ELEVATION

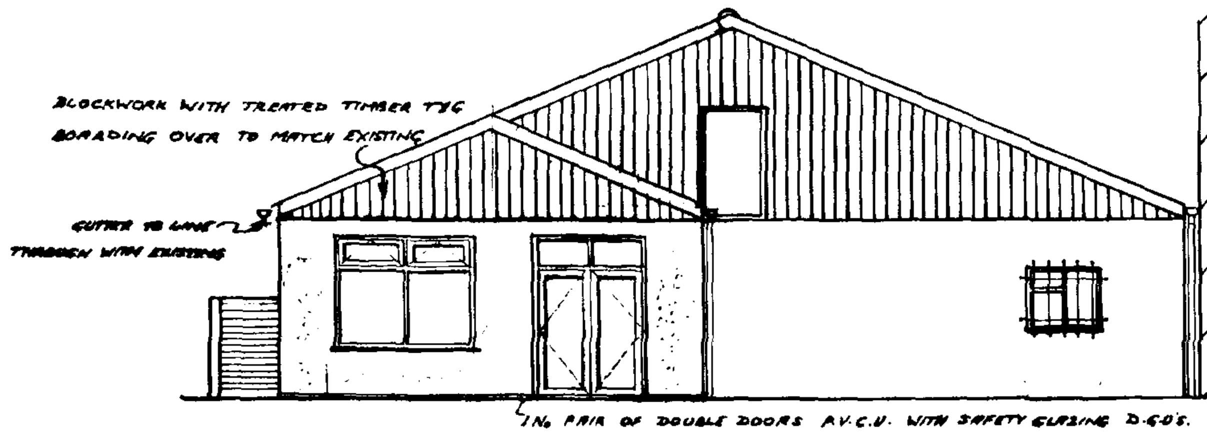

PROPOSED NORTH ELEVATION

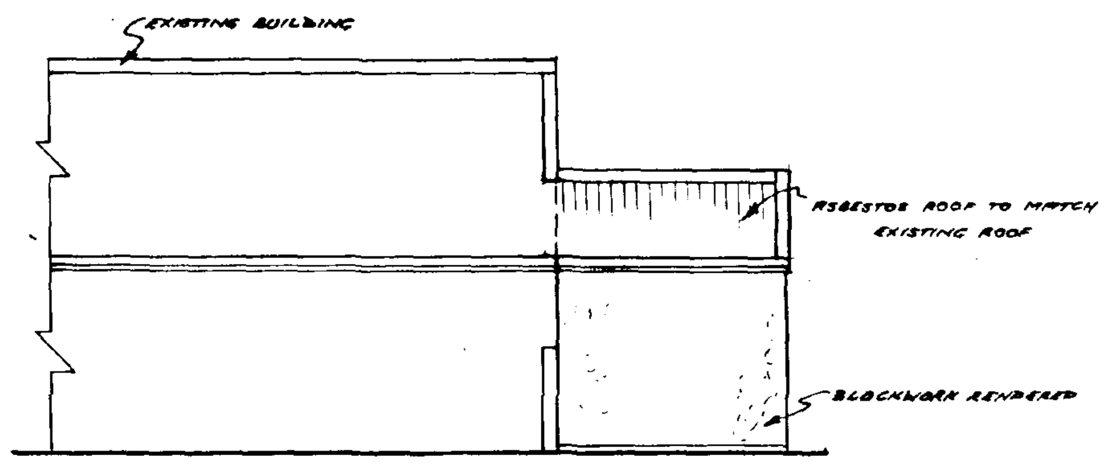


PROPOSED EAST ELEVATION

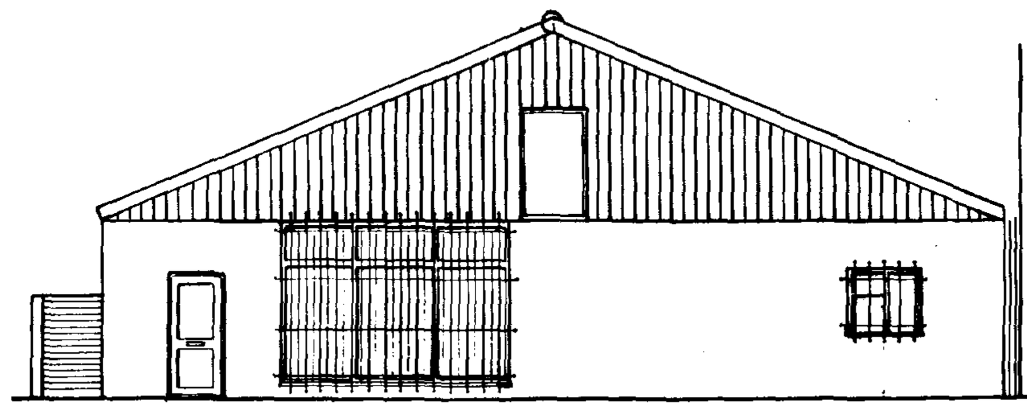


EXISTING NORTH ELEVATION

BLOCK PLAN

SCALE 1:200

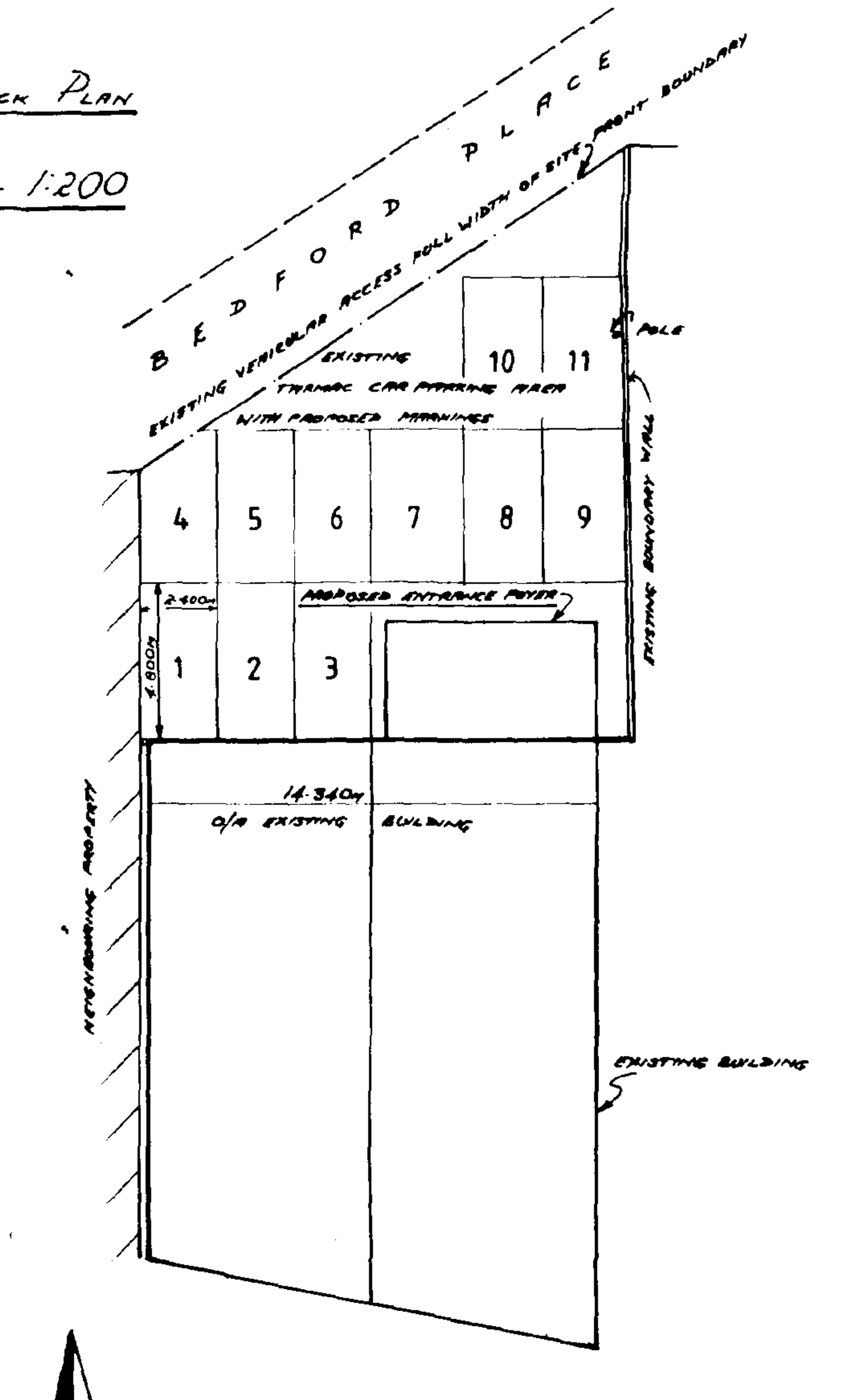

NOTE: STRUCTURAL TIMBER TO BE SC3 (STRENGTH CLASS) TO INTERNAL WORKS AND TREATED IN ACCORDANCE WITH B.S. 5268 PART 5 1989.

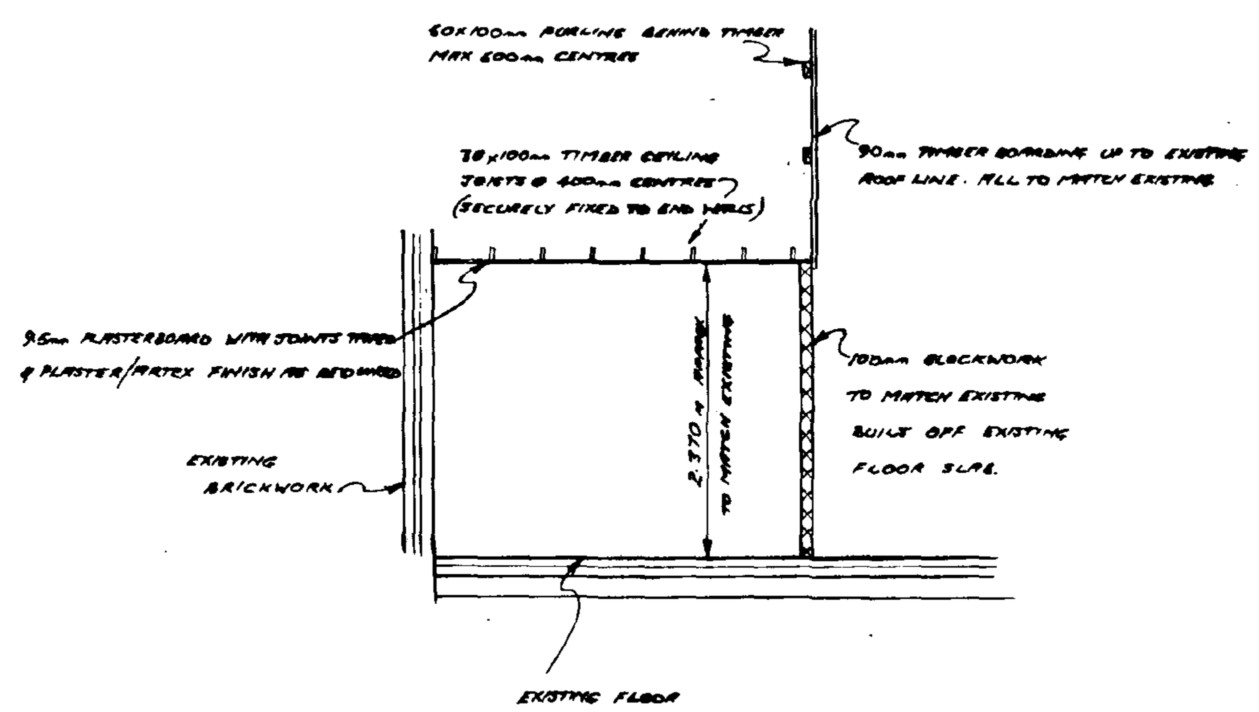


SECTION THRO B-B

RAINWATER GOODS & DRAINS

DOWNPIPE TO DISCHARGE INTO 82mm UPVC DRAIN PIPES 'OSMA' OR SIMILAR FALLING 1:60. ALL TO CONNECT INTO EXISTING SYSTEM.


LOCATION PLAN

SCALE 1:2500

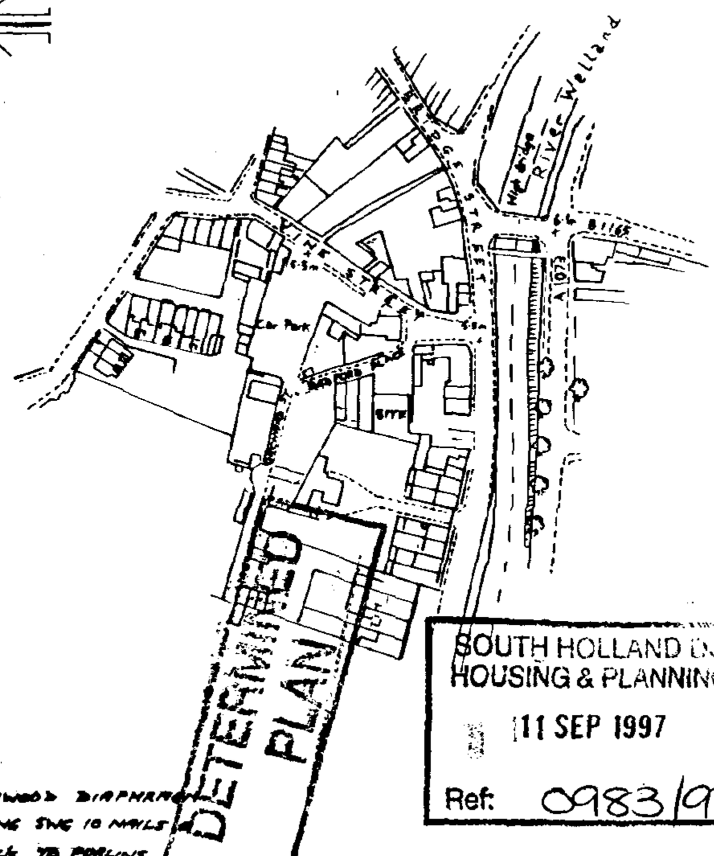

DETERMINED PLAN

SOUTH HOLLAND DC
HOUSING & PLANNING
11 SEP 1997
Ref: 0983/97

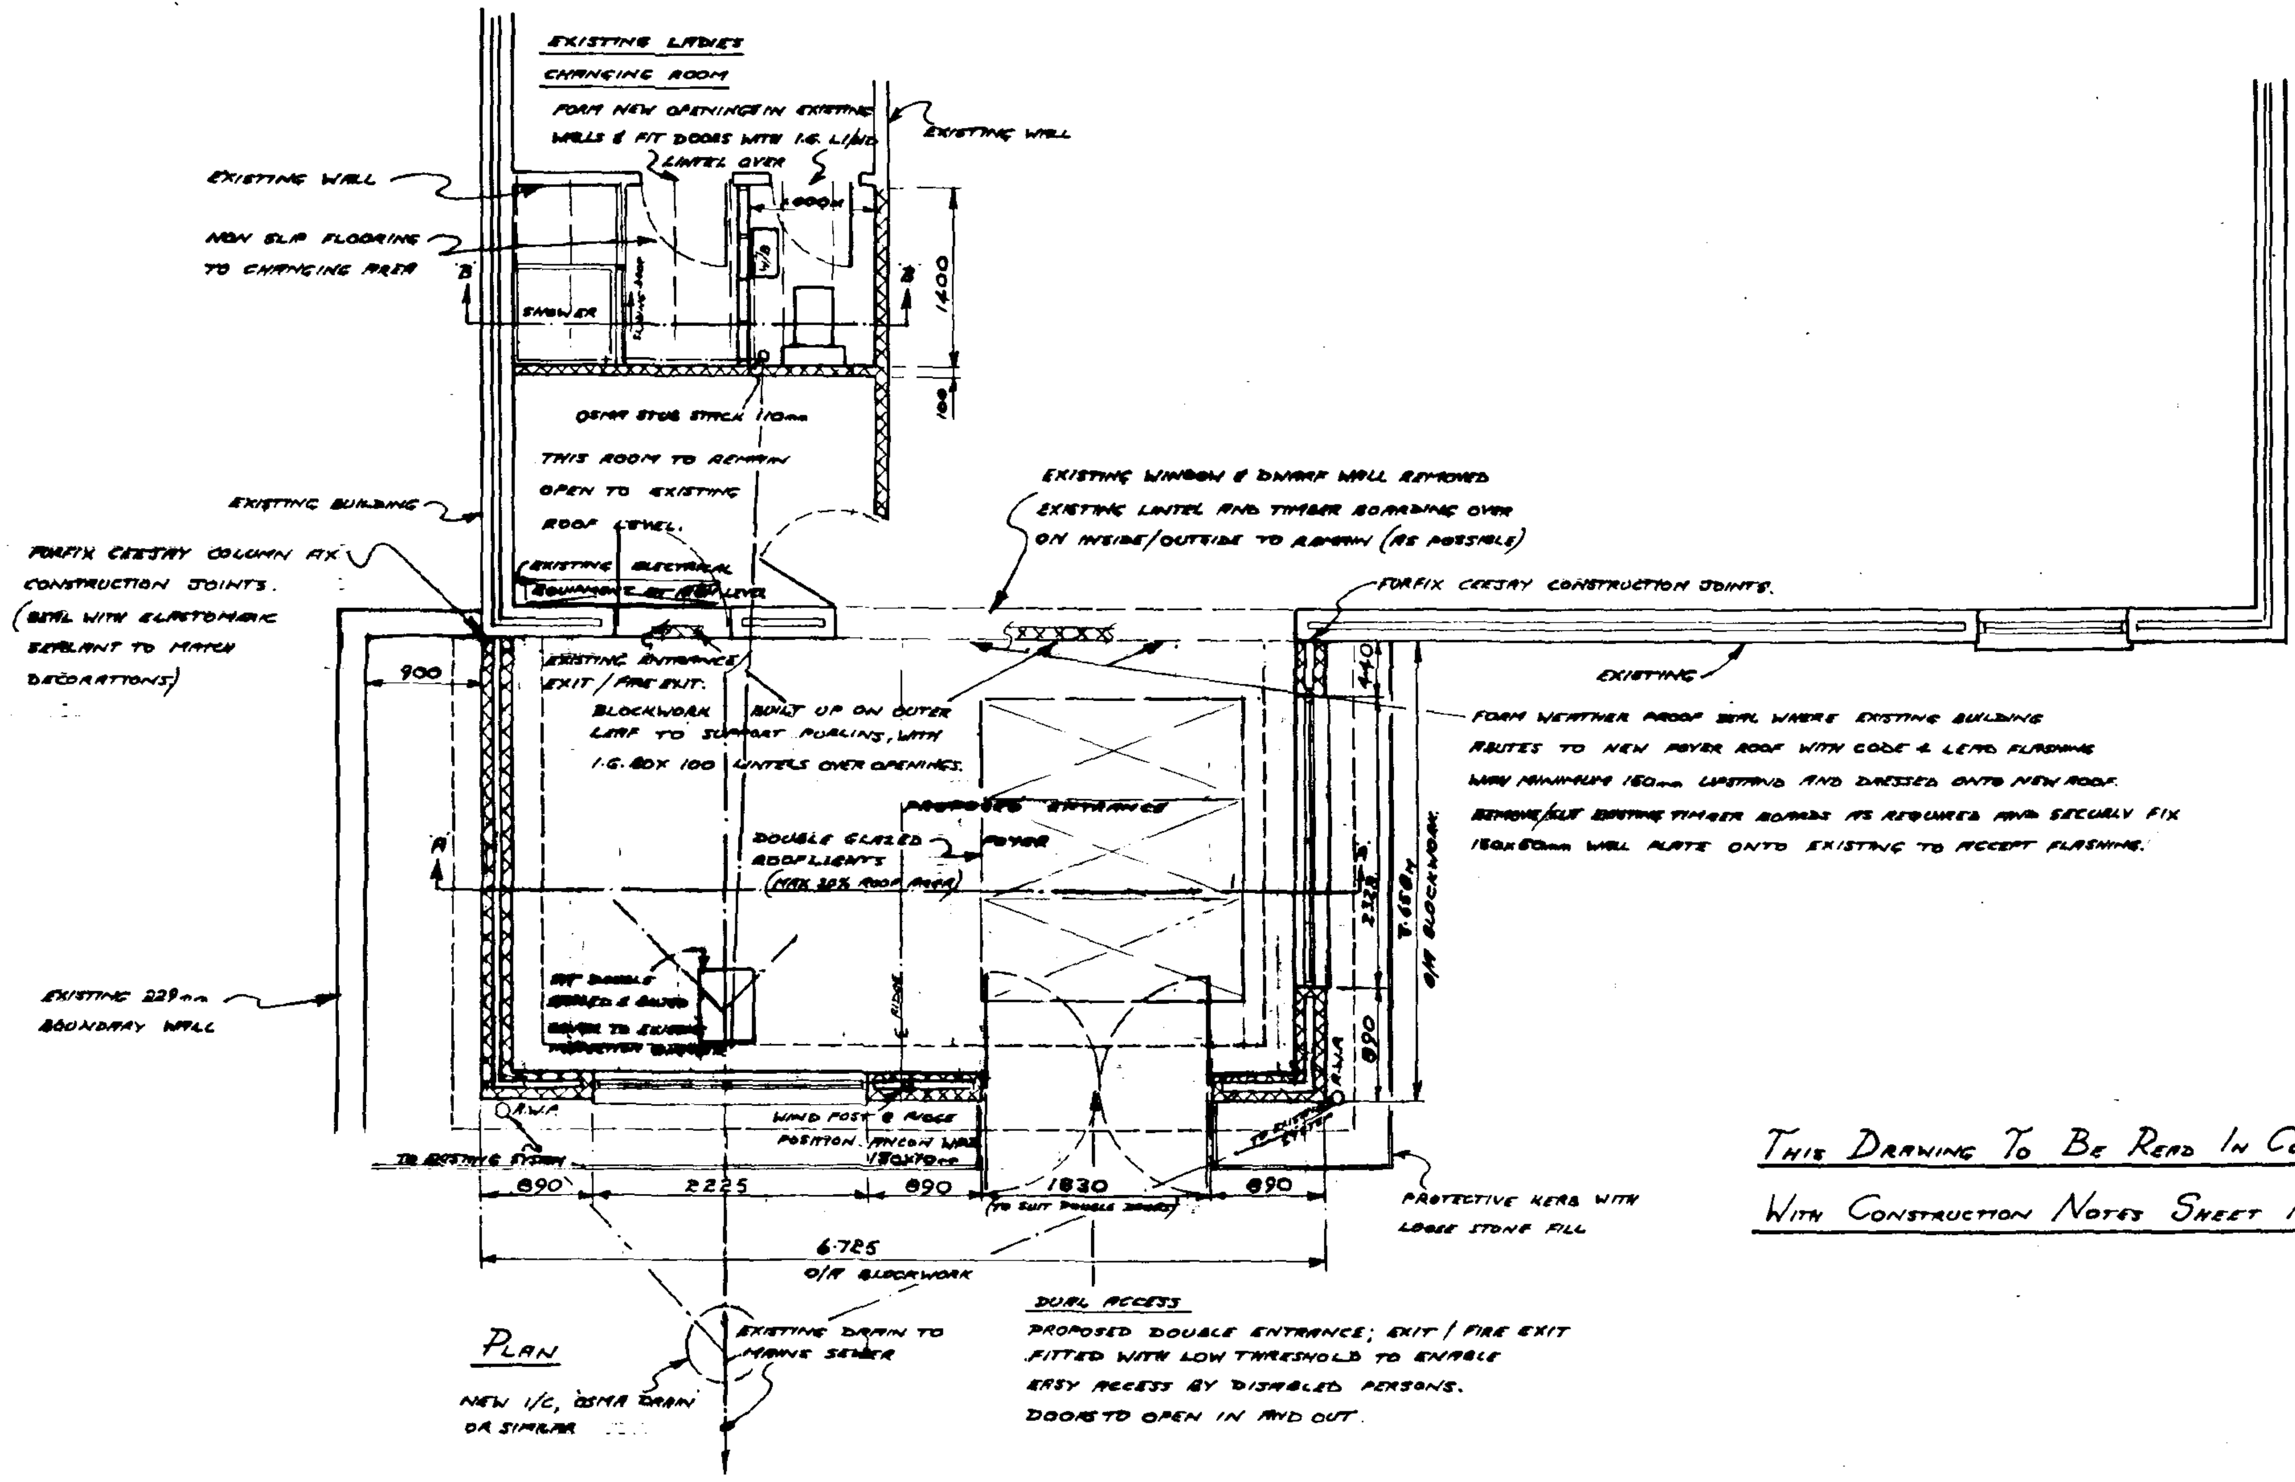


PLAN

DUAL ACCESS

PROPOSED DOUBLE ENTRANCE; EXIT / FIRE EXIT FITTED WITH LOW THRESHOLD TO ENABLE EASY ACCESS BY DISABLED PERSONS. DOORS TO OPEN IN AND OUT.


THIS DRAWING TO BE READ IN CONJUNCTION WITH CONSTRUCTION NOTES SHEET No 96/6/2

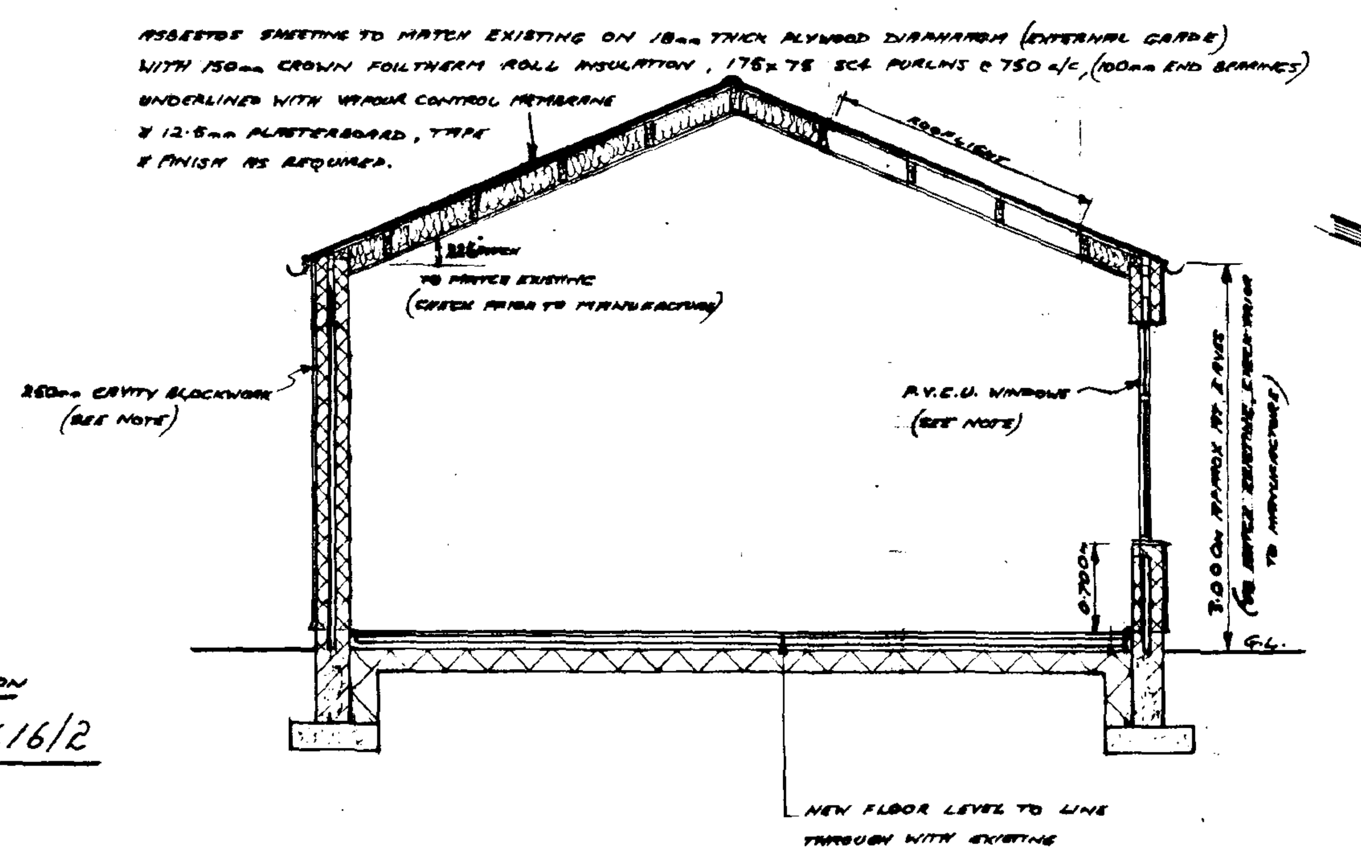

SECTION THRO A-A


PURLIN DETAIL

SCALE 1:5

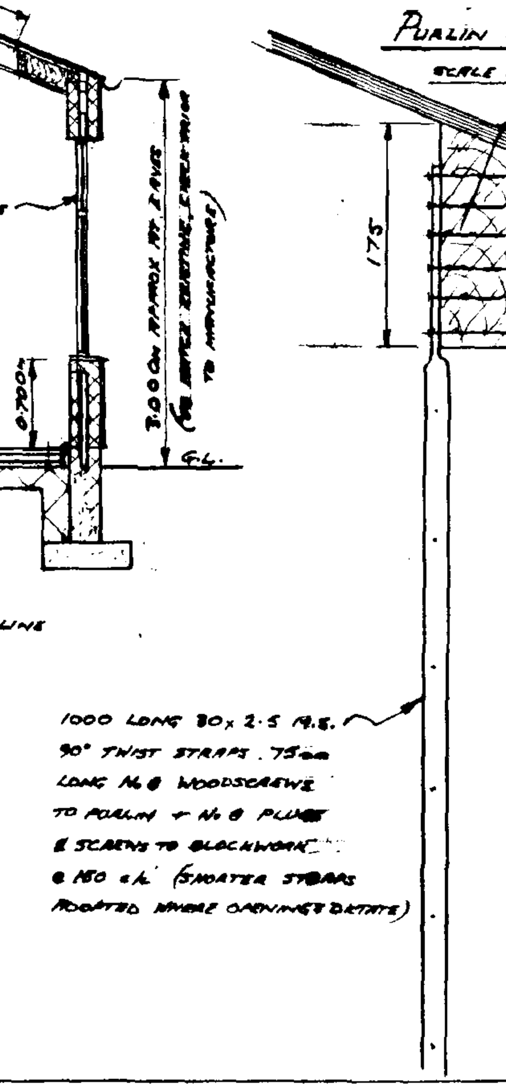

EAVES DETAIL

SCALE 1:5

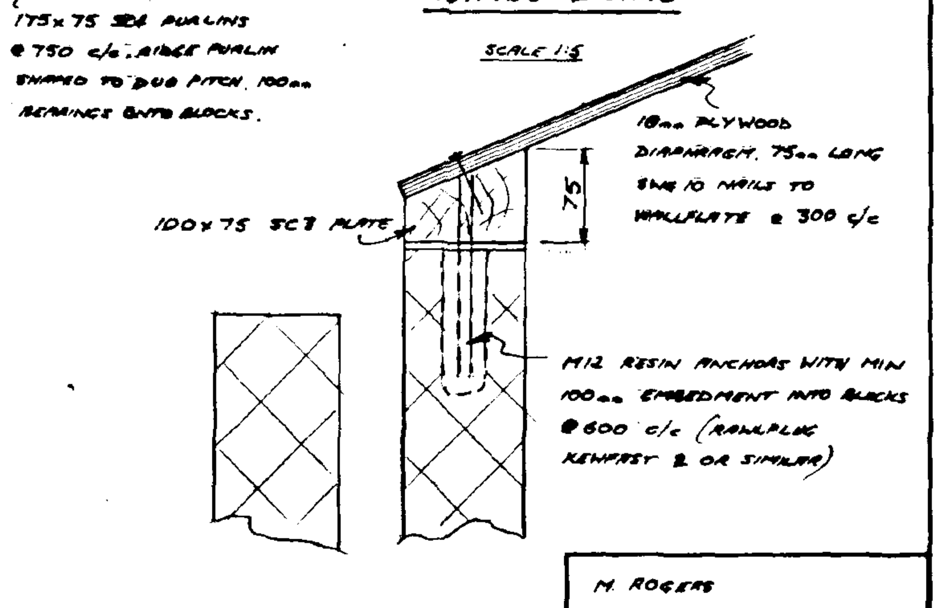

PROPOSED FRONT ENTRANCE FOYER AND ADDITIONAL CLOAKROOM FACILITIES AT 1, BEDFORD PLACE, SPALDING, LINC'S FOR EVERYBODY'S GYM

SCALE 1:100 & 1:50

REV 'D' JULY '97	DOORS TO OPEN IN & OUT.	
REV 'C' JUNE '97	PLANNING REQUIRED WINDOWS ALTERED & STRUCTURAL ALTERATION TO SUIT CALCS FOR R. REES.	
REV 'B' MAY '97	WINDOW ALTERED & ADD TO N. ELEVATION	
REV 'A', JAN 97	ALTERED TO PITCHED ROOF	

M. ROGERS
ARCHITECTURAL SERVICES
25, QUEENS ROAD,
SPALDING,
LINCS
PE11 2JJ
TEL: 01775 769391

DATE: NOV 96 DRG No 96/6/1