



EXISTING ATM FRONT ELEVATION
SCALE 1:50 (A2)




PROPOSED NEW ATM FRONT ELEVATION
SCALE 1:50 (A2)

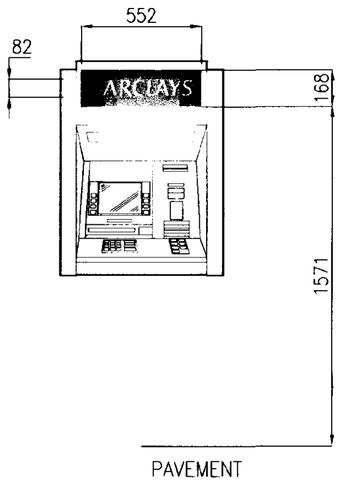

PROPOSED NEW ATM SHOWING
INTERNALLY ILLUMINATED SIGN
SCALE 1:20 (A2)

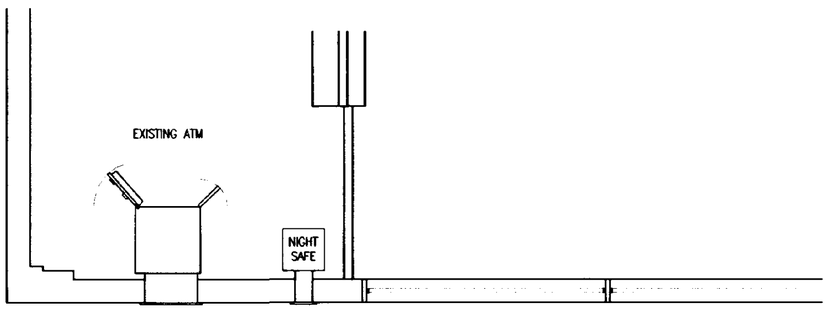

EXISTING ATM PLAN
SCALE 1:50 (A2)

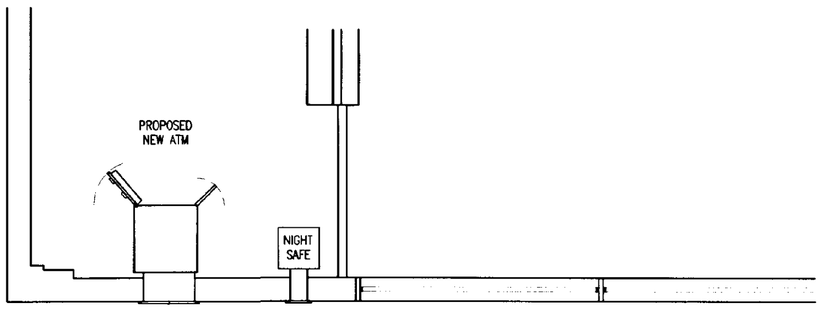

PROPOSED NEW ATM PLAN
SCALE 1:50 (A2)

DETERMINED
PLAN

SOUTH HOLLAND DC
HOUSING & PLANNING
09 AUG 2000
Ref: 0986/00

BARCLAYS

EDMOND SHIPWAY

CHARTERED QUANTITY SURVEYORS
PROJECT MANAGERS & BUILDING SURVEYORS
14 OXFORD STREET NOTTINGHAM NG1 5BG
TELEPHONE: 0115 947 5554 FACSIMILE: 0115 947 6021
edmond@shipway.co.uk http://www.edmondshipway.co.uk/

Project
BARCLAYS
SPALDING
10 HALL PLACE
PE11-1SR

Drawing Title
ATM REPLACEMENT

Scale	Stage	Date
1:50/1:20	F	26/06/2000

Drawing No.
N1965-PE11-1SR

Rev	Drawn
0	M.G.LEWIS

A2